


ROOF PLAN

EXISTING ROOF IS TO BE STRIPPED AND RE SLATED USING EXISTING SLATES
RIDGE TILES ARE TO BE CAREFULLY REMOVED AND REINSTATED ONCE ROOF HAS BEEN RE-SLATED.

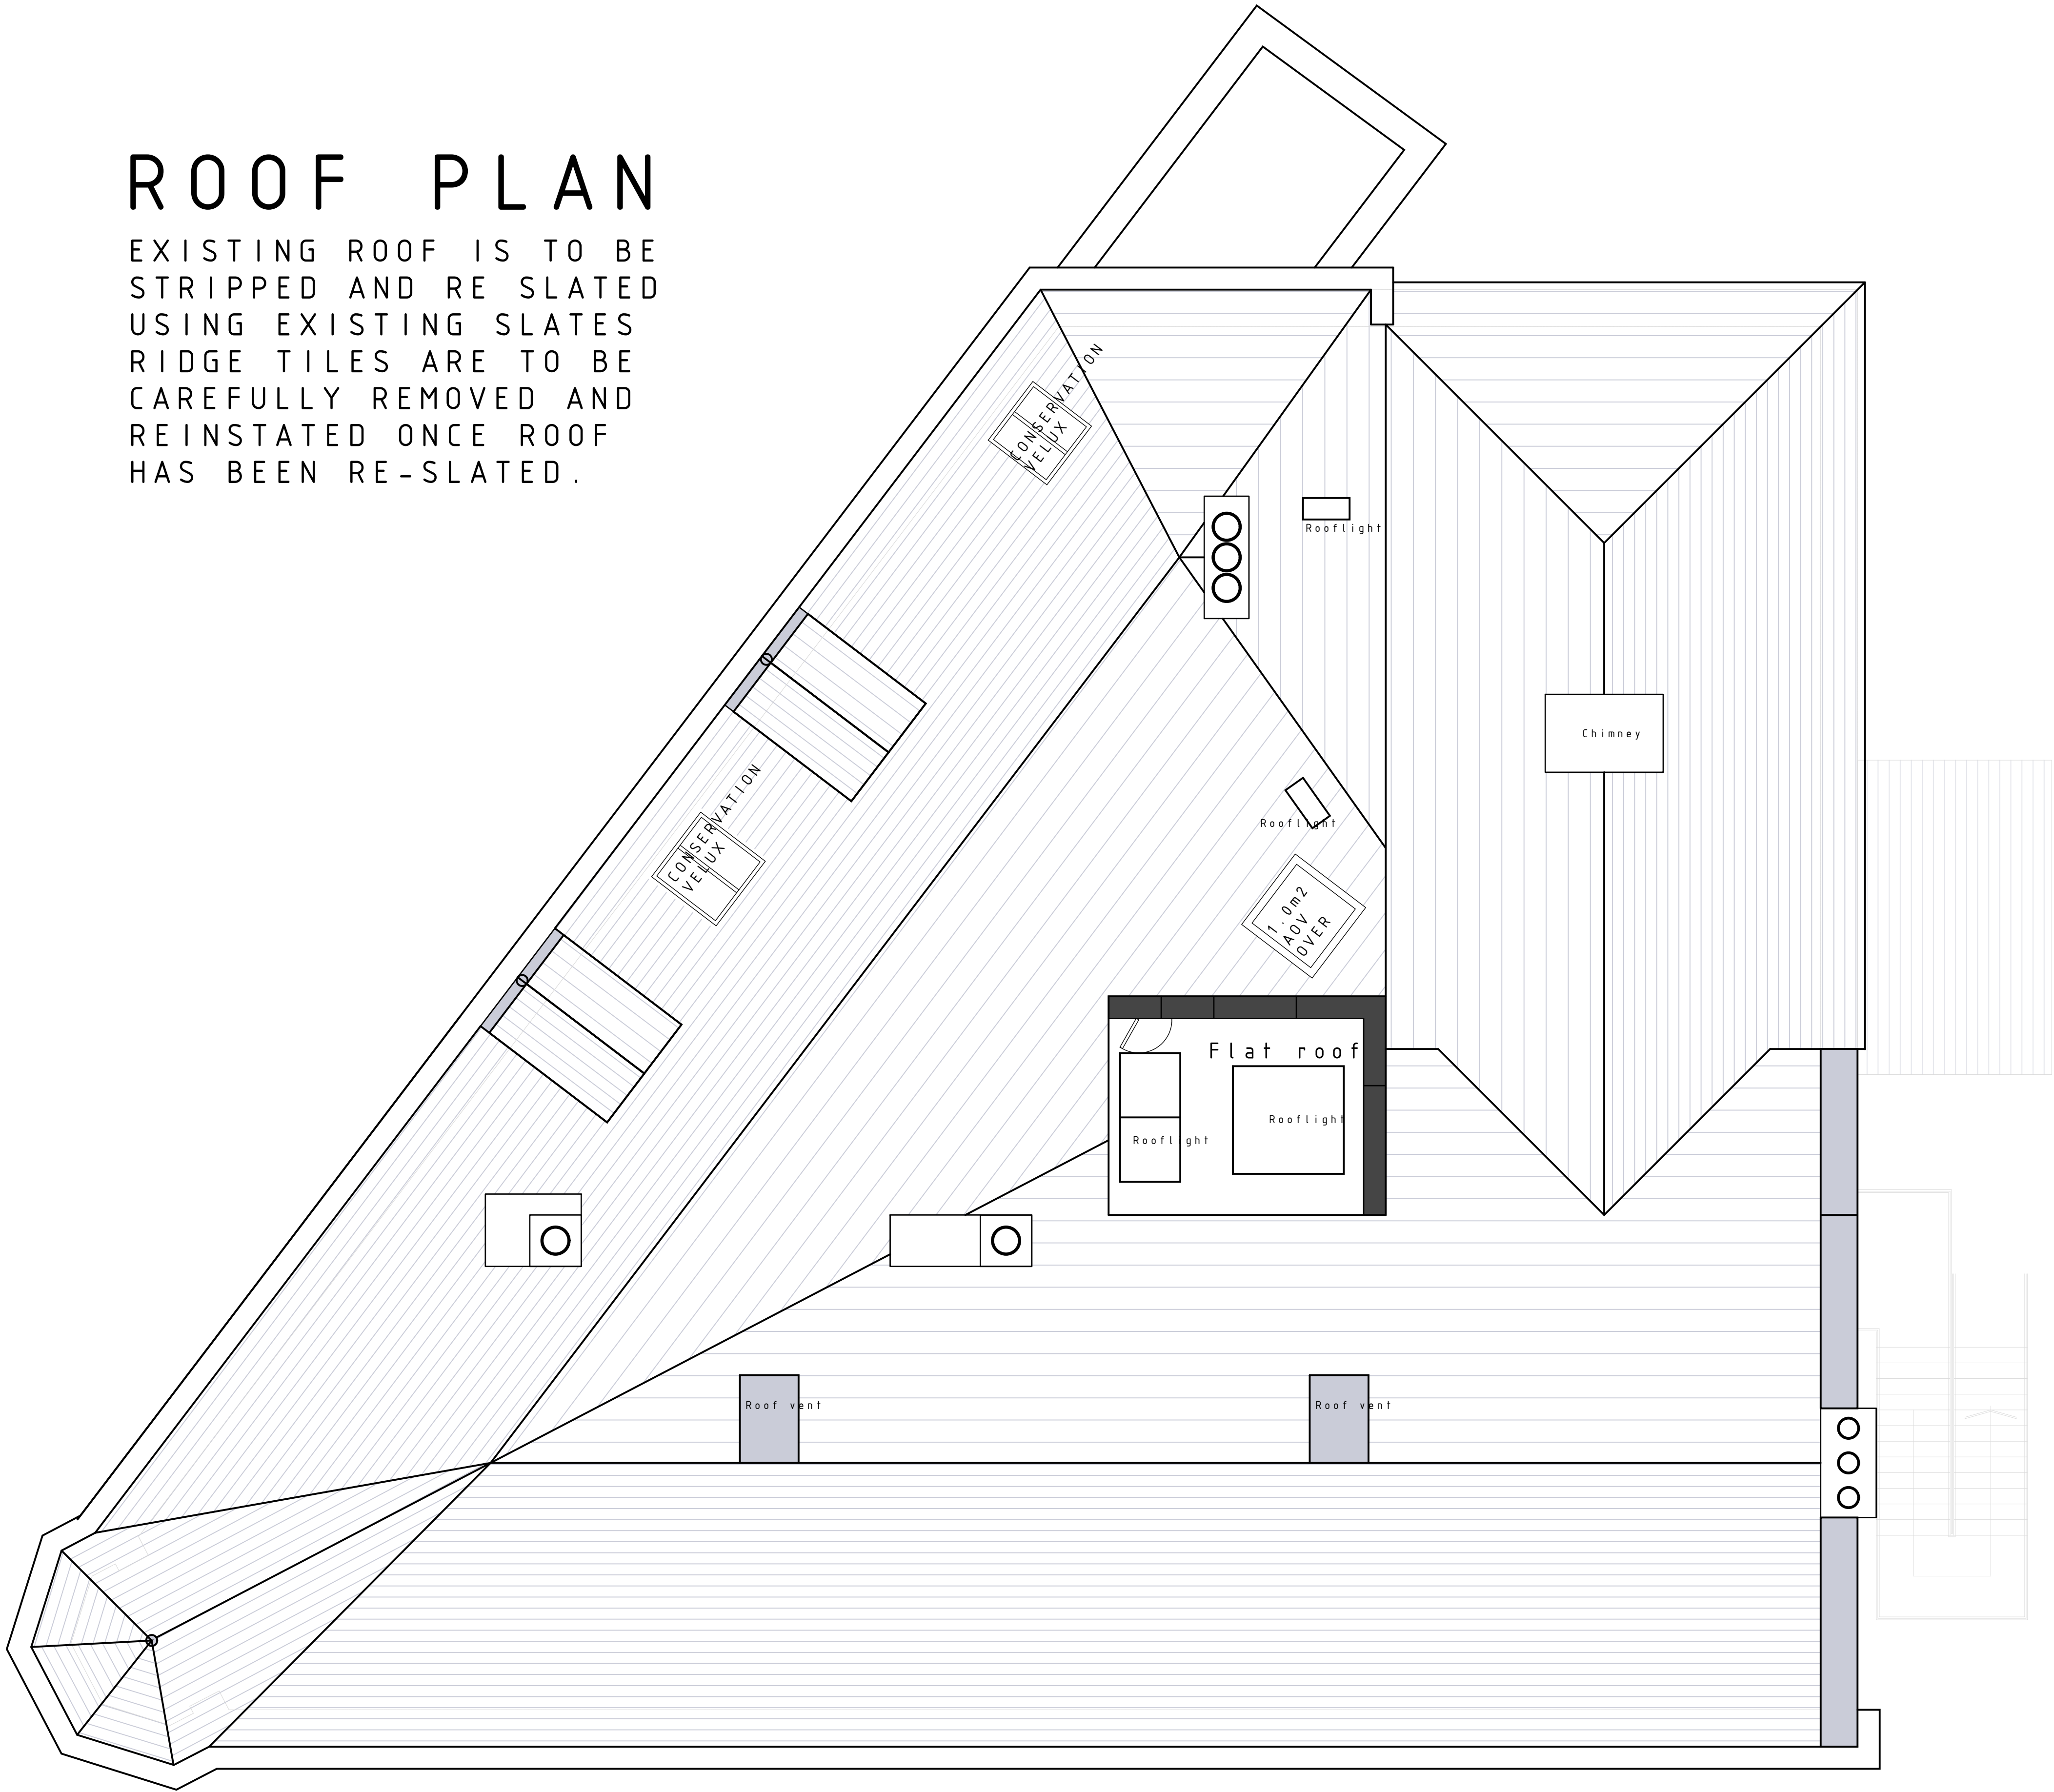

C	ROOF STRIPPED AND RE-SLATED	27.07.23
B	CLIENTS REVISIONS	- 23.05.21
A	FIRST ISSUE	- 12.05.21
AMENDMENTS		I DATE

PROPOSED RESIDENTIAL DEVELOPMENT
THE ELLESMERE, WALKDEN RD
WALKDEN, MANCHESTER.

SUBJECT		DATE 12.05.2021	
PROP ROOF PLAN		SCALE 1:50 - PLANS	
JOB No.	0289	DRG No.	AMENDMENT
		214	C

0 1 2m
SCALE 1:50