



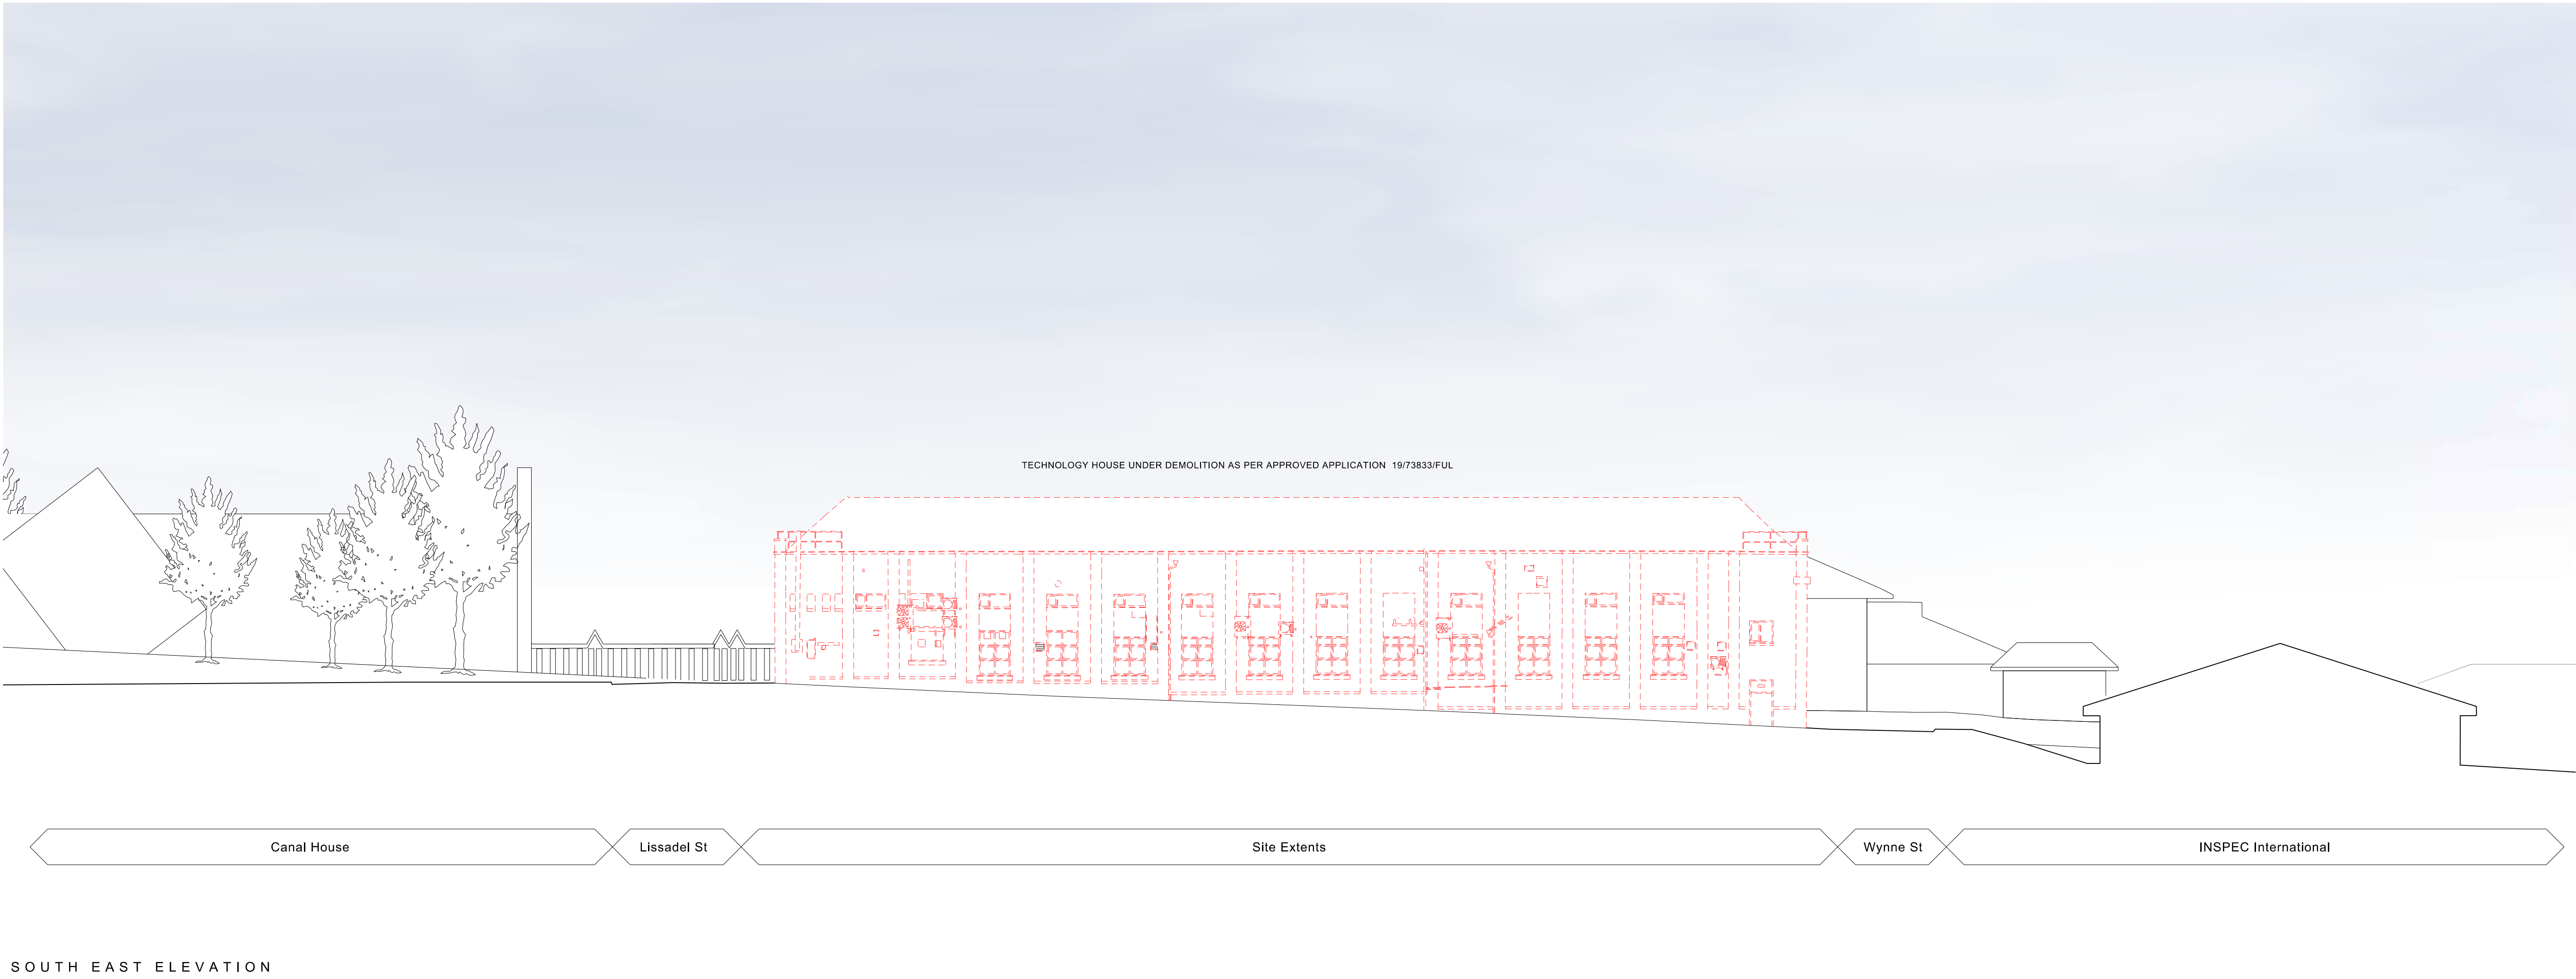

A 26/04/21 Revised Planning Issue.
- 05/07/19 Planning Issue.

REV: DATE: DETAILS:

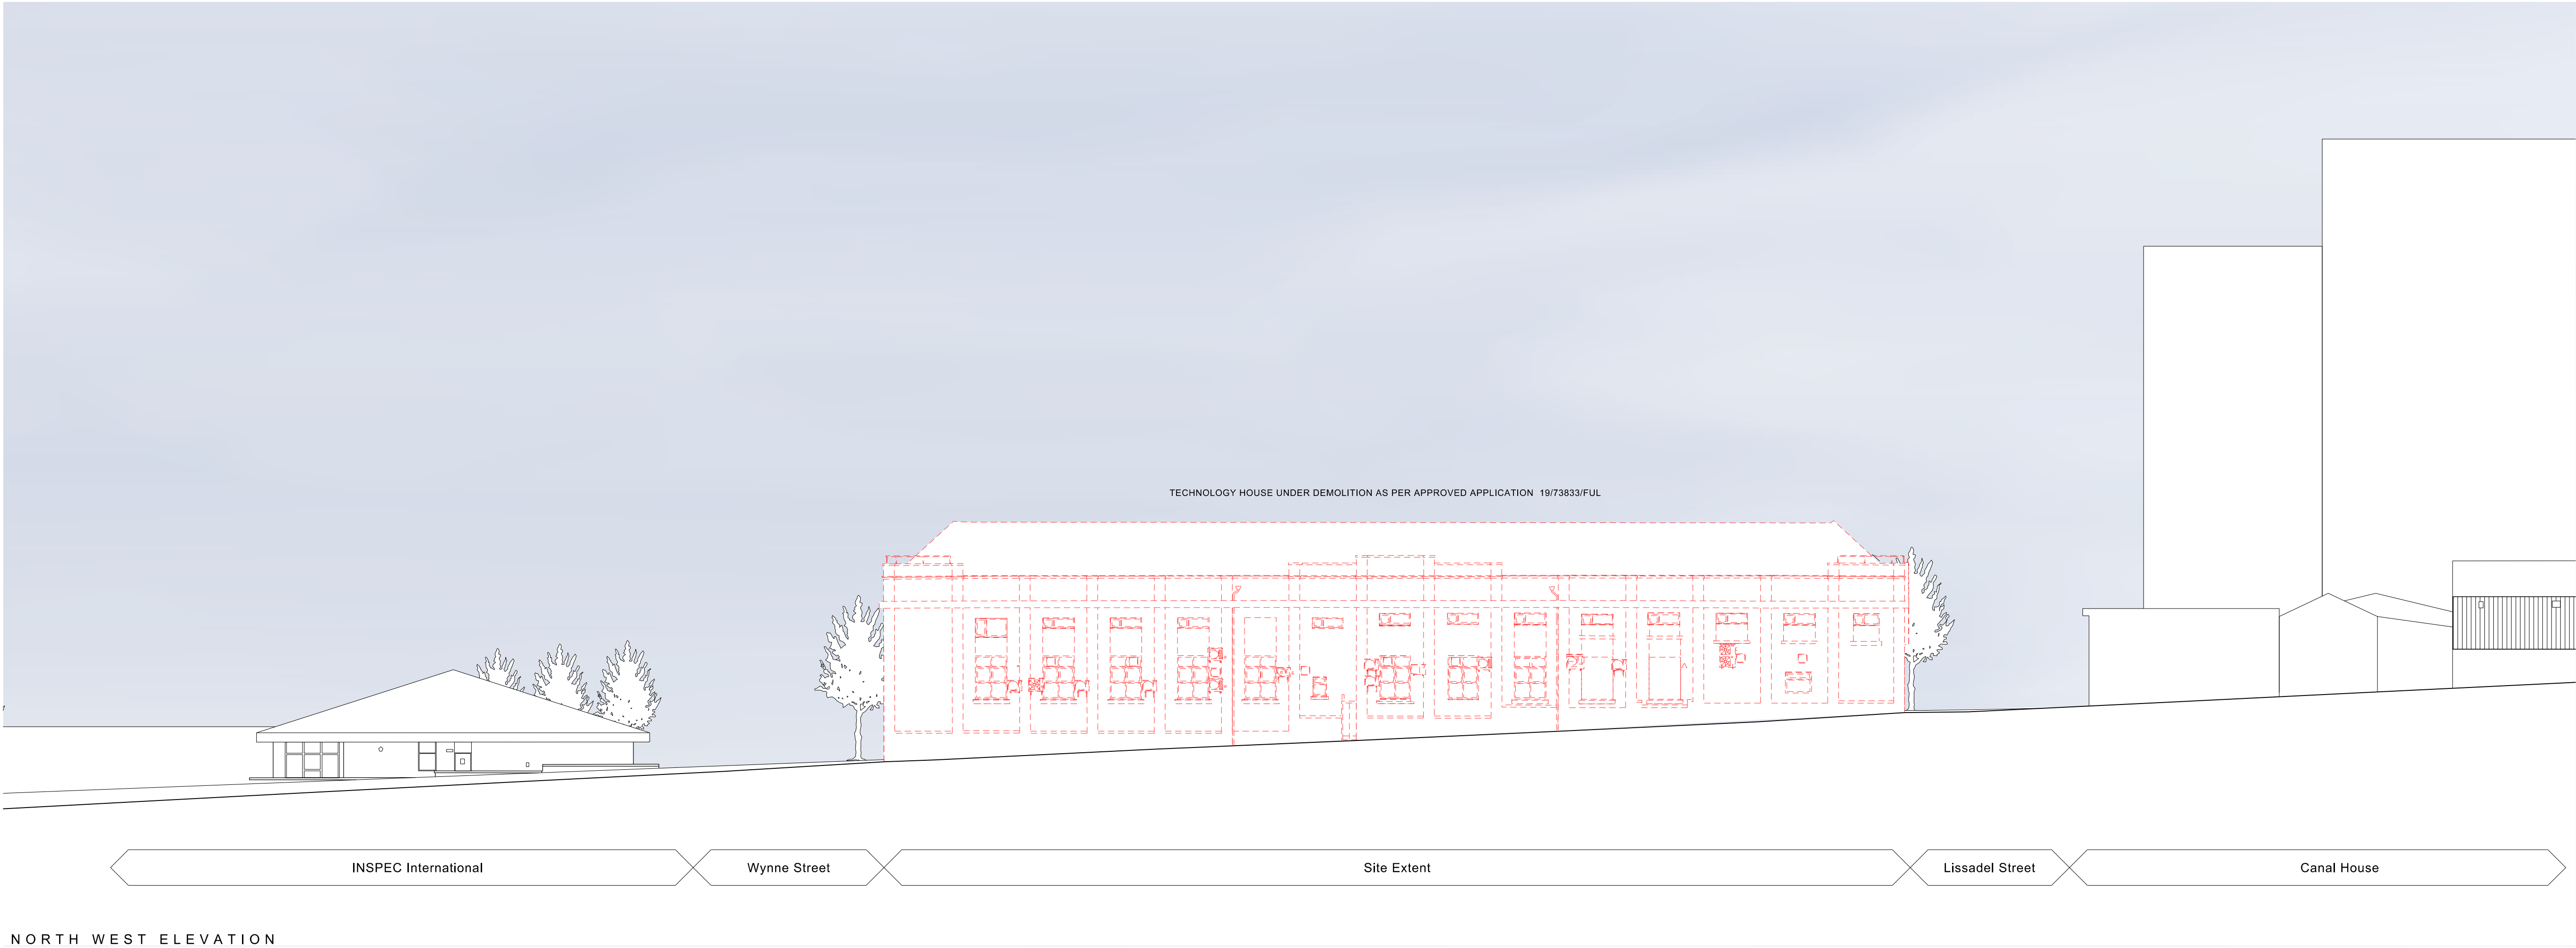

ERDF Project Number 15R19P03363

5plus architects

Manchester, 0161 228 0211
Fourth Floor, The Hive, 47 Lever Street,
Manchester M1 1FN

London, 0207 253 7644
Third Floor, 25 Chart Street,
London N1 6FA

5plusarchitects.com

PROJECT:
North of England Robotics Innovation Centre

TITLE:
Existing North West Elevation
& South East Elevation

SCALE: 1:200 @ A1

ORIGIN DATE: 05/07/19

DRAWN: AM

CHECKED: AP

STATUS:
Planning

PROJECT 05805

DRAWING NO: _B1_04_2000

REV: A