



- do not scale dimensions from this drawing
- all dimensions to be checked on-site and discrepancies to be reported to the architects

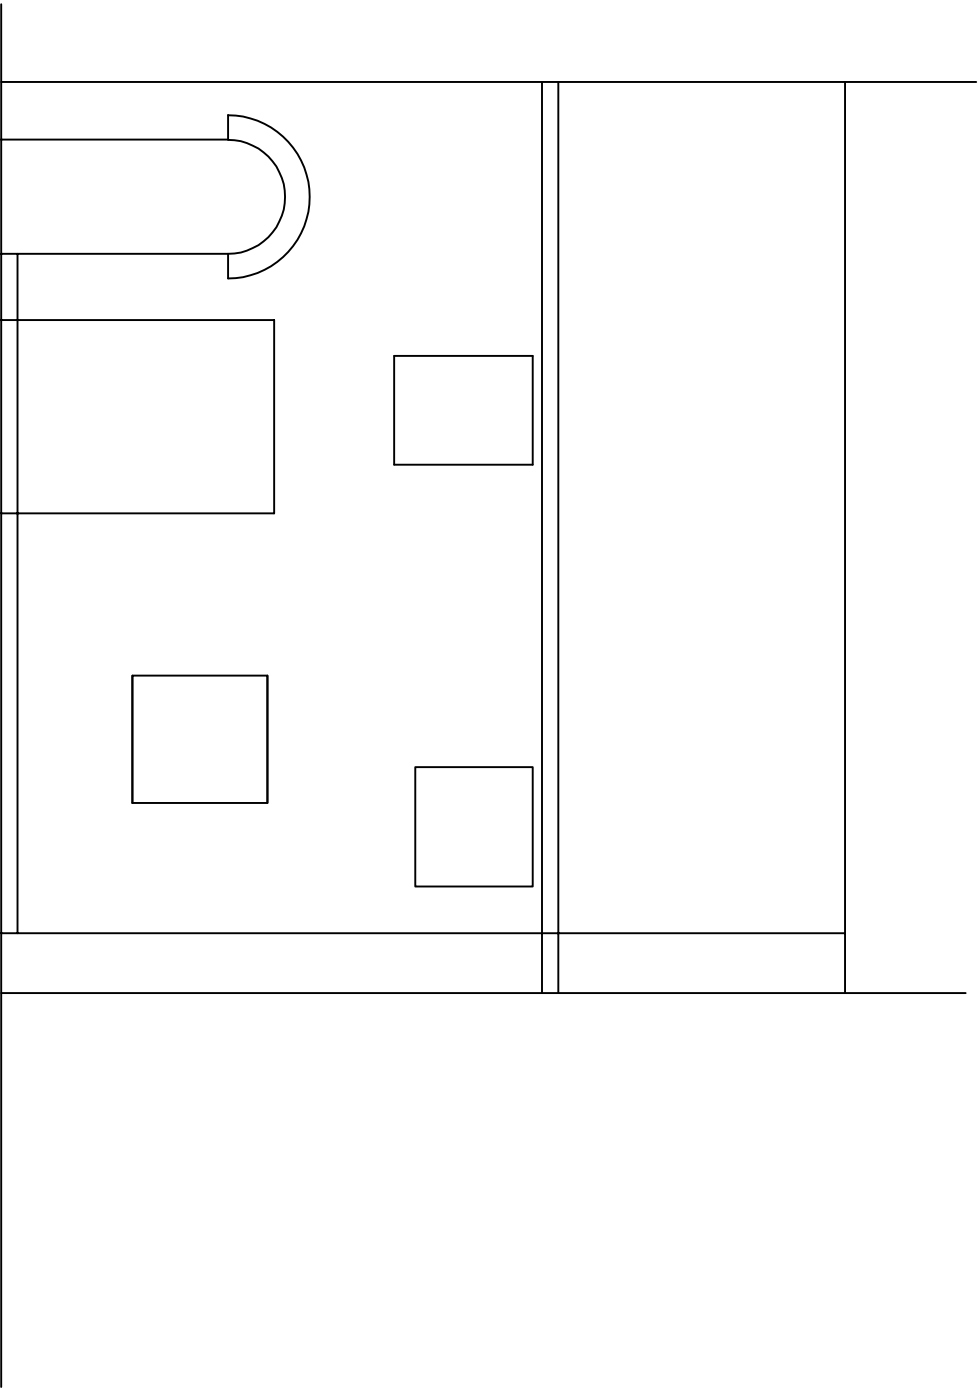


Rear Elevation scale 1:100

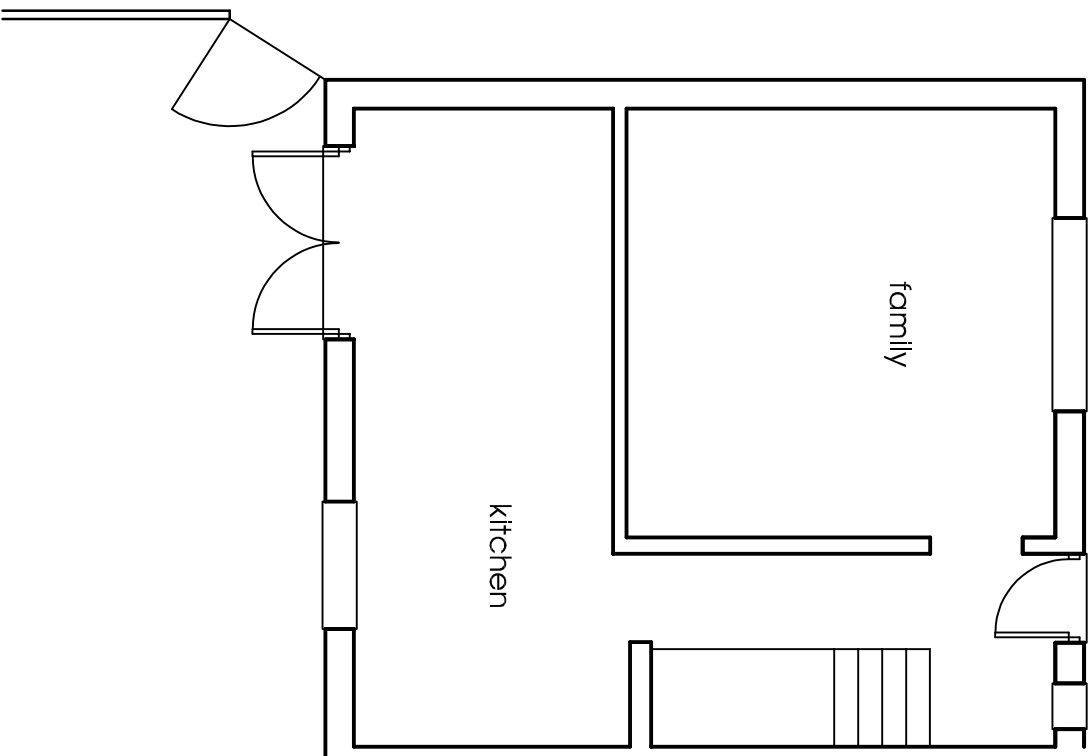

Ground Floor Plan

scale 1:100

 

client
Ms N Molloy

project
Proposed Extension,
48 Winchester Road,
Eccles, M30 9BU

title
Existing Plans

drawing number
1195:02

revision
A

scale
1:100 A3

date
June 21

drawn by
RH

status

fisk
& associates
architects

20 chorley road, swinton, manchester, m27 5cj
t - 0161 793 5300 e - info@raftisk.co.uk

