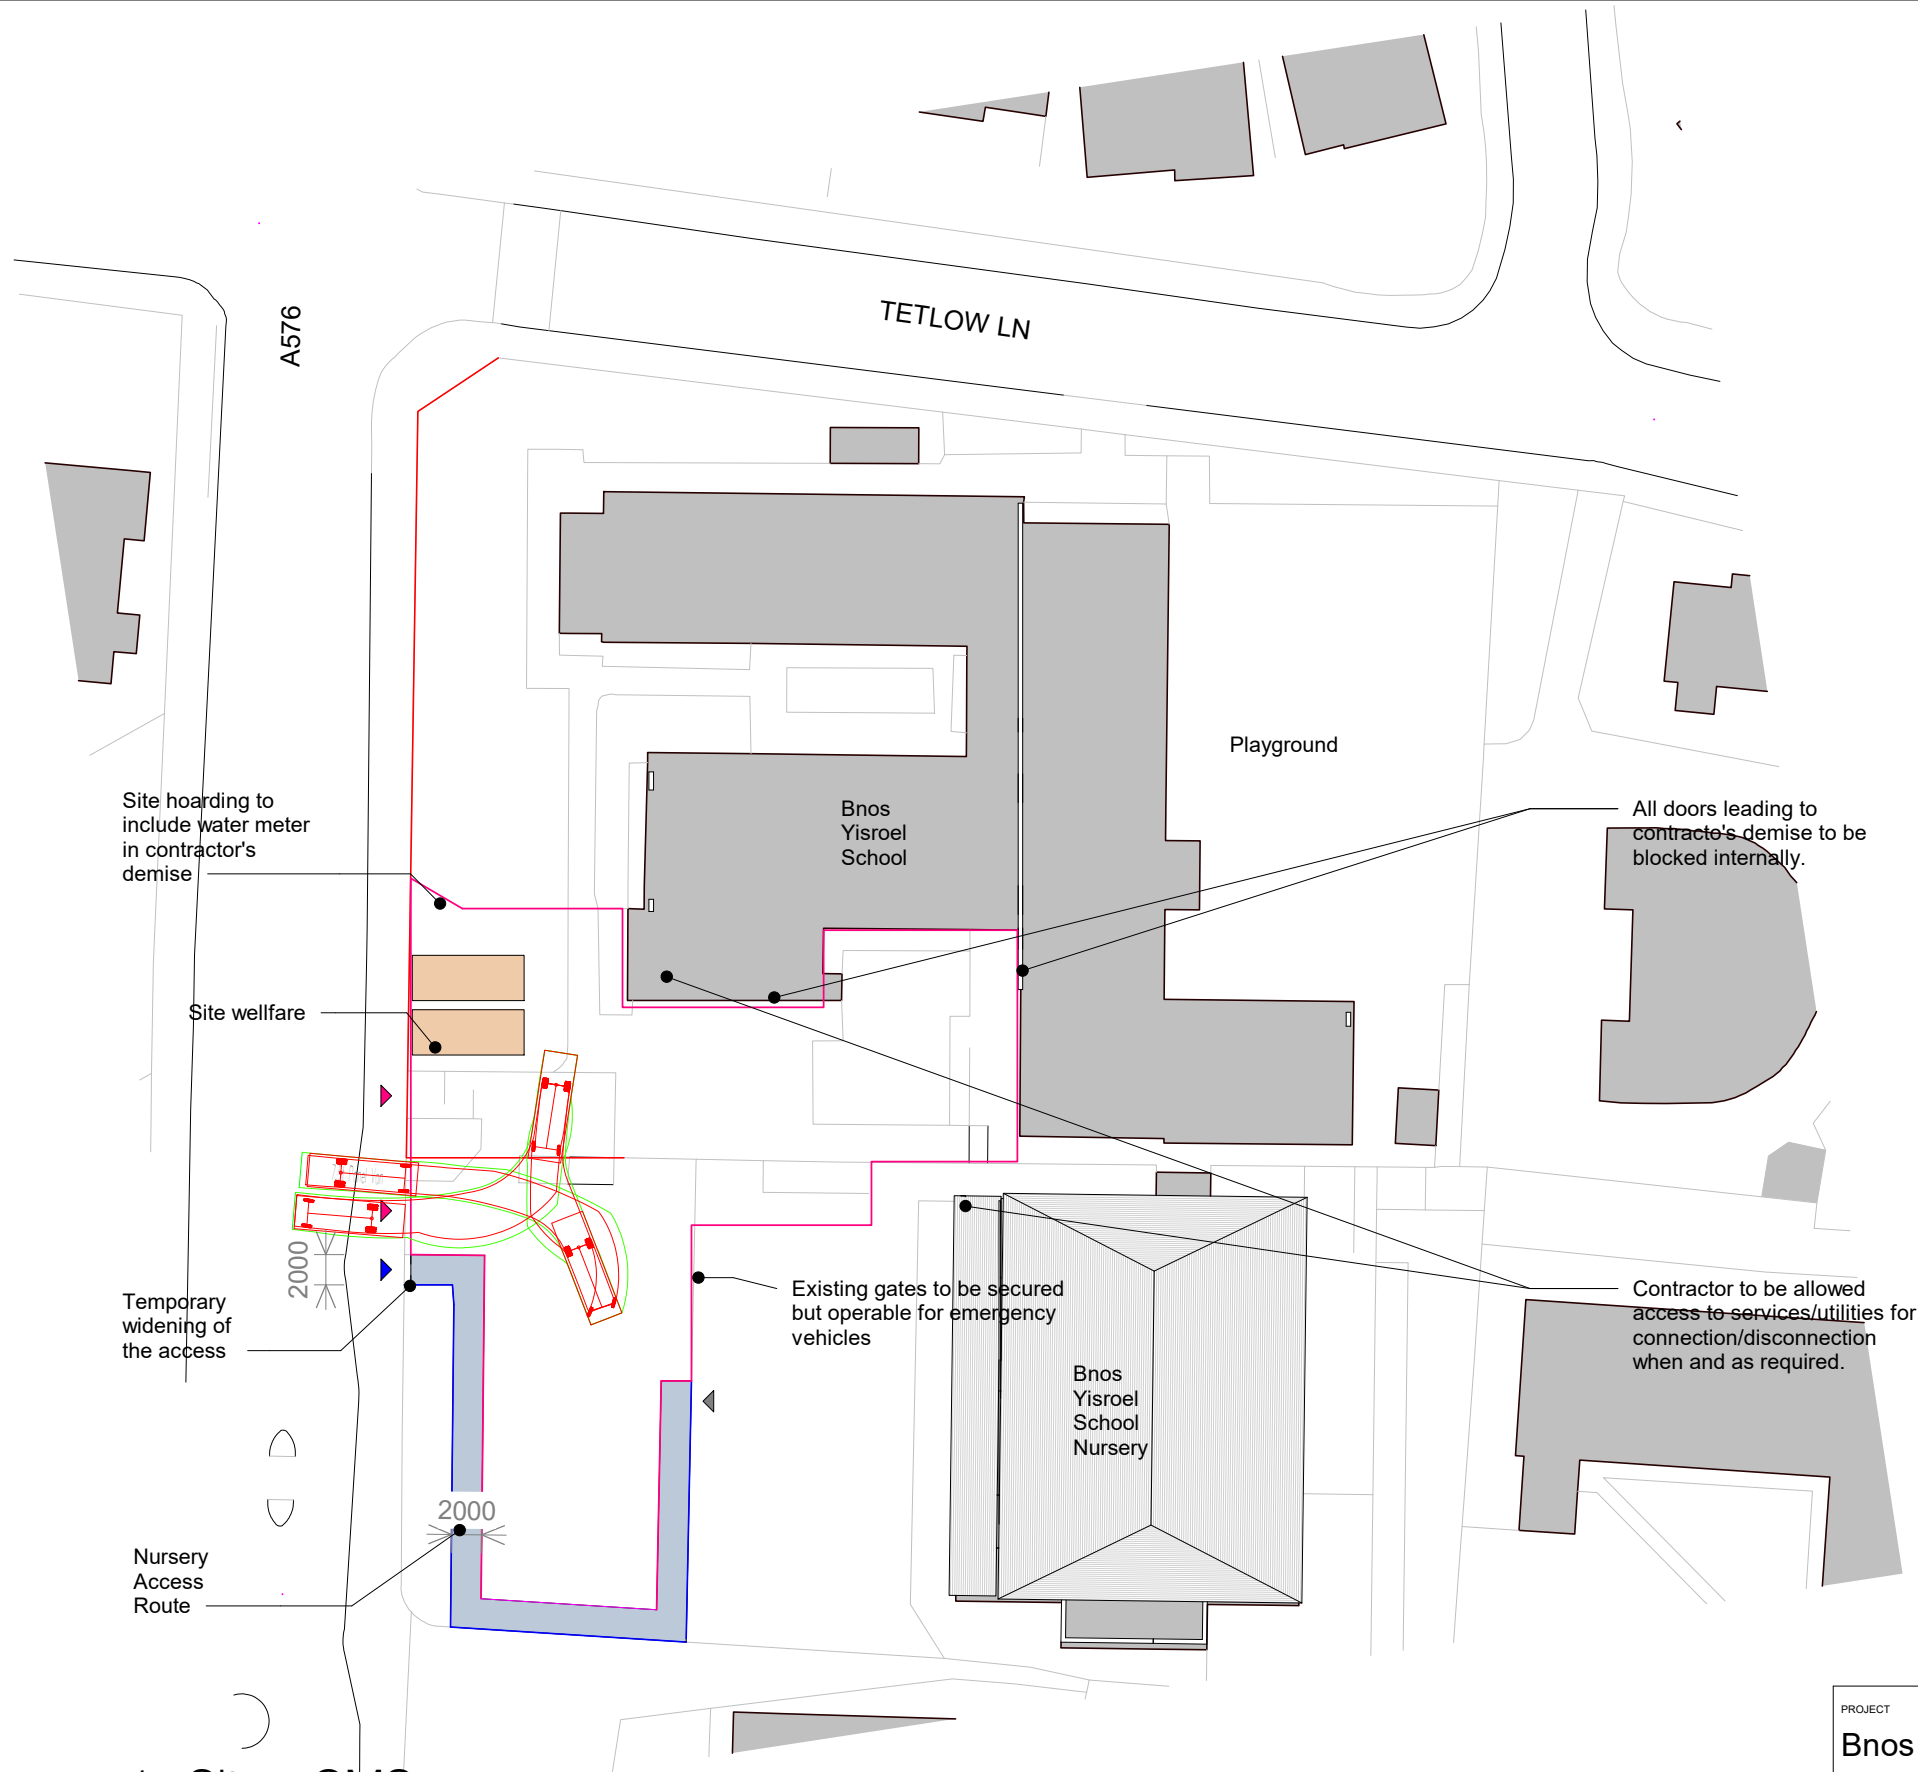


7.5t Parcel Van
Overall Length 7.21m
Overall Width 2.10m
Overall Body Height 2.10m
Min Body Ground Clearance 0.315m
Track Width 1.855m
Lock to lock time 4.00s
Kerb to Kerb Turning Radius 7.400m

- School's demise
- Contractor's demise

1	Swept Path Analysis Shown	SA	12/11/21
REV	DESCRIPTION	BY	DATE

PROJECT	SCALE @ A3	DATE	DRAWN BY
Bnos School - Leicester Rd	1 : 500	19 July 2021	PY
CLIENT	STATUS		
Bnos Yisroel School	REFERENCE ONLY		
TITLE	PROJECT NO.	DRAWING NO.	REV.
Construction Site Plan	DA19075.3.	404.	1
NOTES			
DA DEBTAL ARCHITECTURE www.debtal.co.uk THIS DRAWING MUST NOT BE REPRODUCED WITHOUT PRIOR WRITTEN CONSENT. DRAWING TO BE USED FOR THE STATUS INDICATED ONLY. ALL DIMENSIONS AND SETTING OUT SHALL BE CHECKED AND CONFIRMED ON SITE. ANY DISCREPANCIES TO BE REPORTED TO THE DESIGNER PRIOR TO THE COMMENCEMENT OF ANY WORK. ALL WORK AND MATERIALS TO BE IN ACCORDANCE WITH CURRENT STATUTORY LEGISLATION, RELEVANT CODES OF PRACTICE AND BRITISH STANDARDS. ALL DIMENSIONS ON THIS DRAWING ARE IN MILLIMETRES (UNLESS OTHERWISE STATED).			

1. Site - CMS
1 : 500