


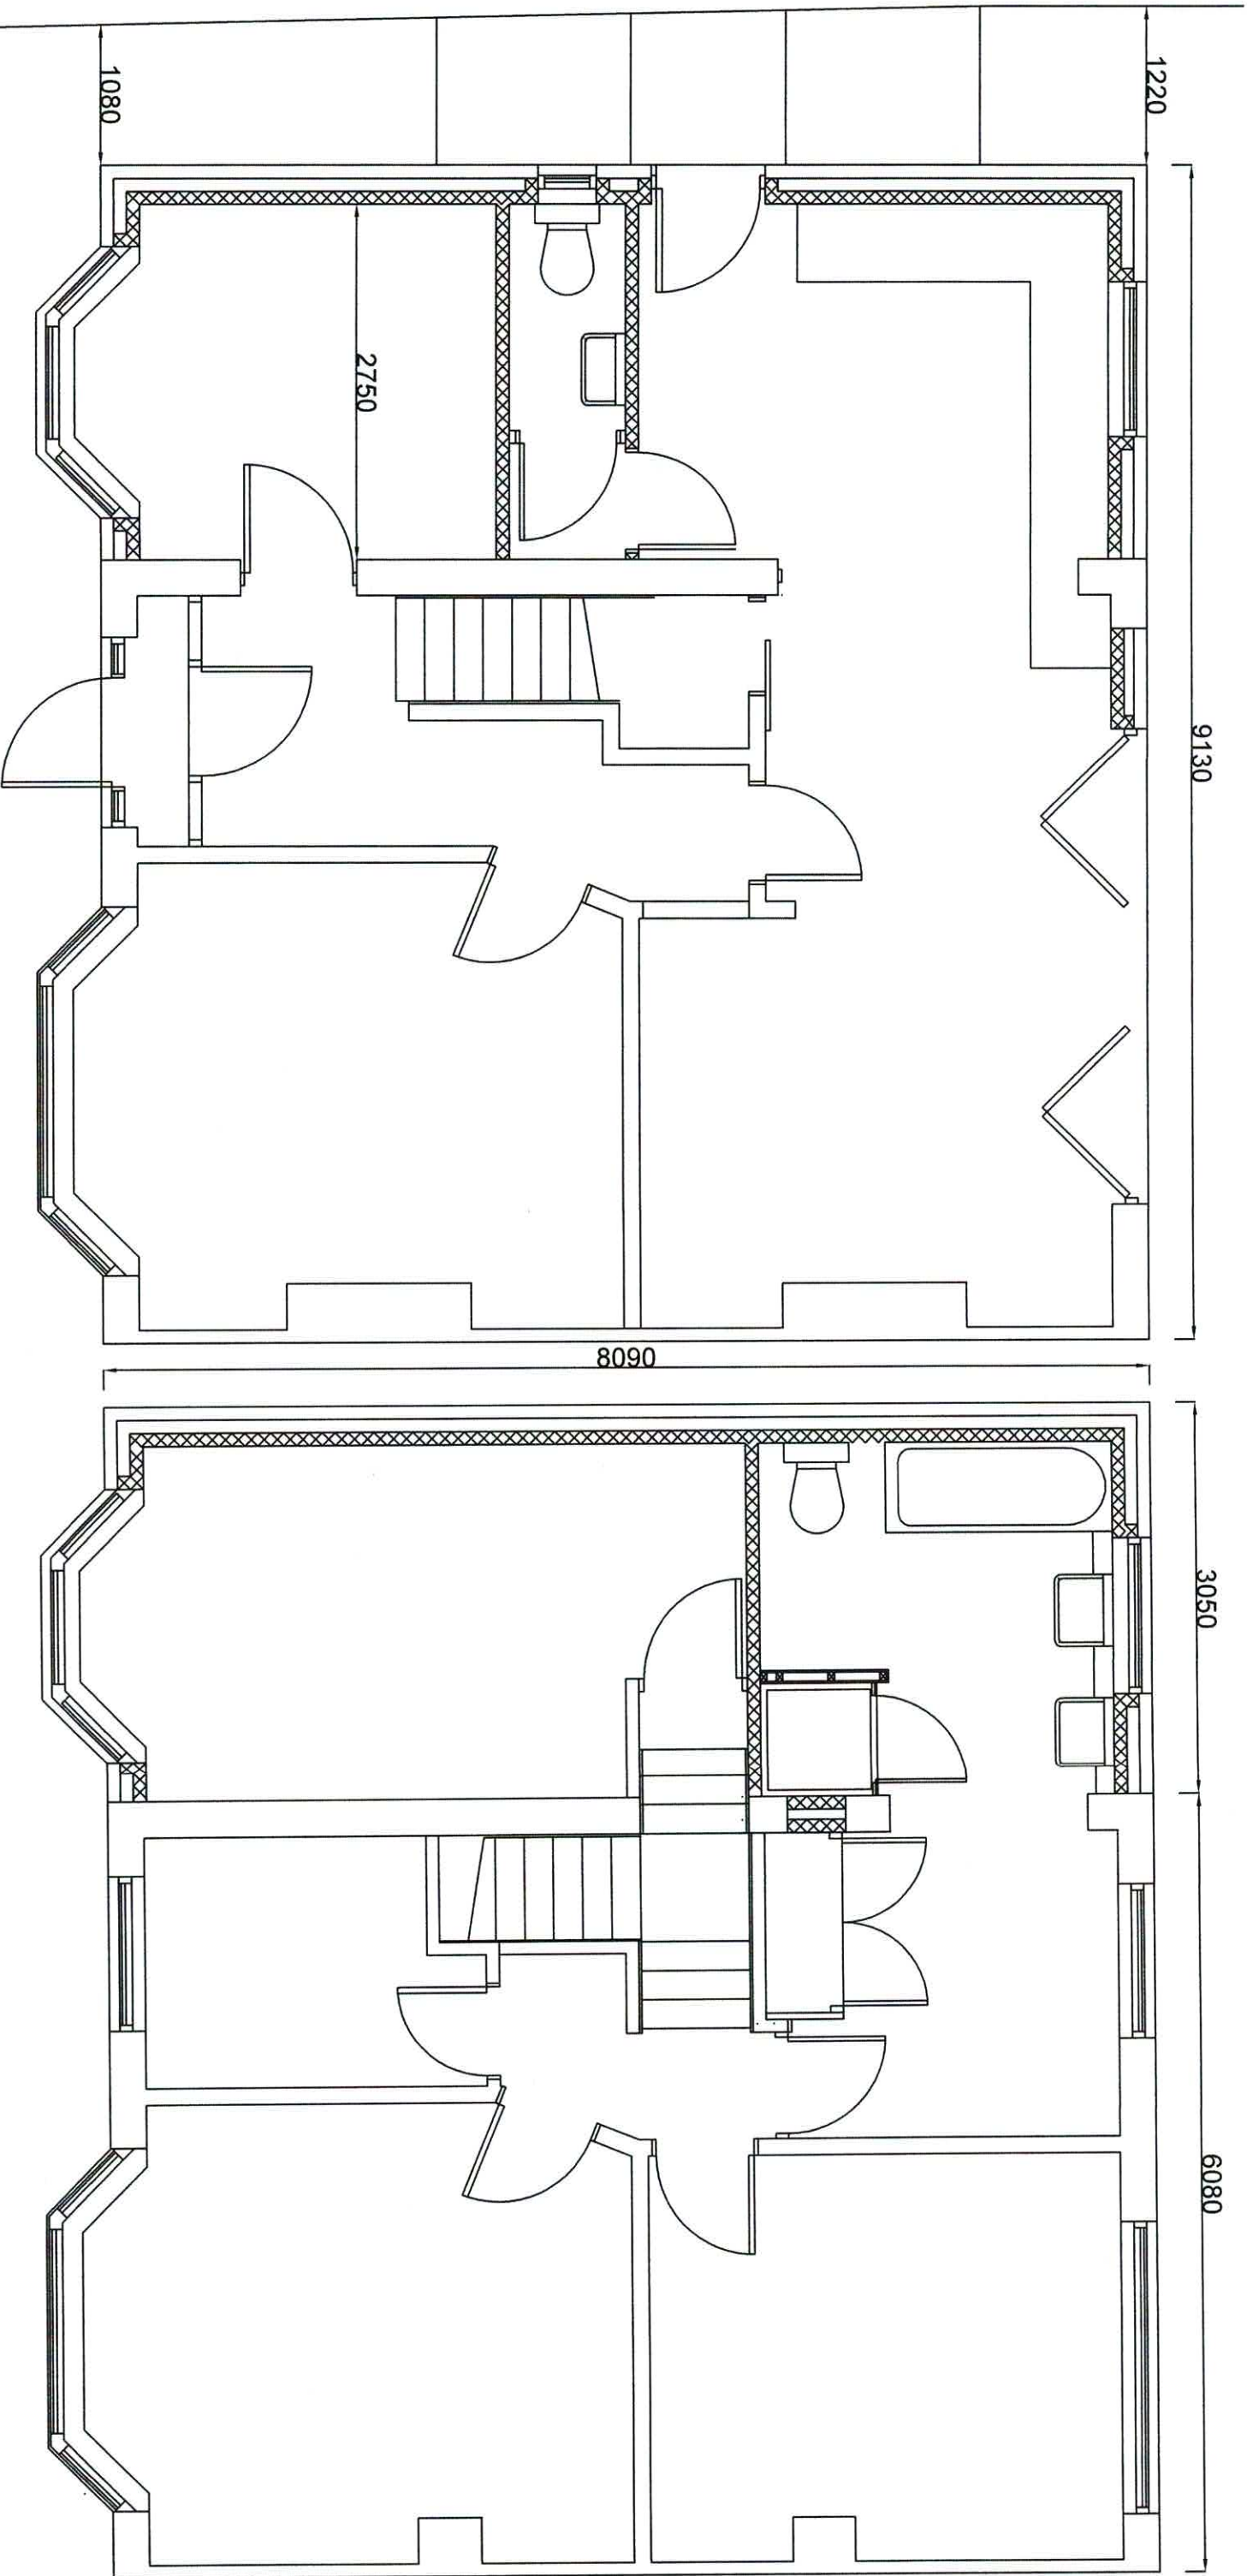

GROUND FLOOR

FIRST FLOOR

Rev	Date	Detail	Notes	Site: 12 Meadowgate, Worsley, Manchester, M28 2RB	Client: Mr S Rowles Scale: 1 : 50 @ A3 Date: July 2021 Drawn: GAW	Drawing: Title: Proposed floor plans Job Ref: R05/W/21 Drawing Nr: 002 This drawing is copyright and shall not be reproduced either in part or in whole without prior written permission from Pentland Design & Management	Pentland Design & Management Construction Design & Management 6 Orient Road Salford Manchester M6 8LD Tel Nr: 0161 278 1467
A							
B							
C							