





SIDE ELEVATION




REAR ELEVATION

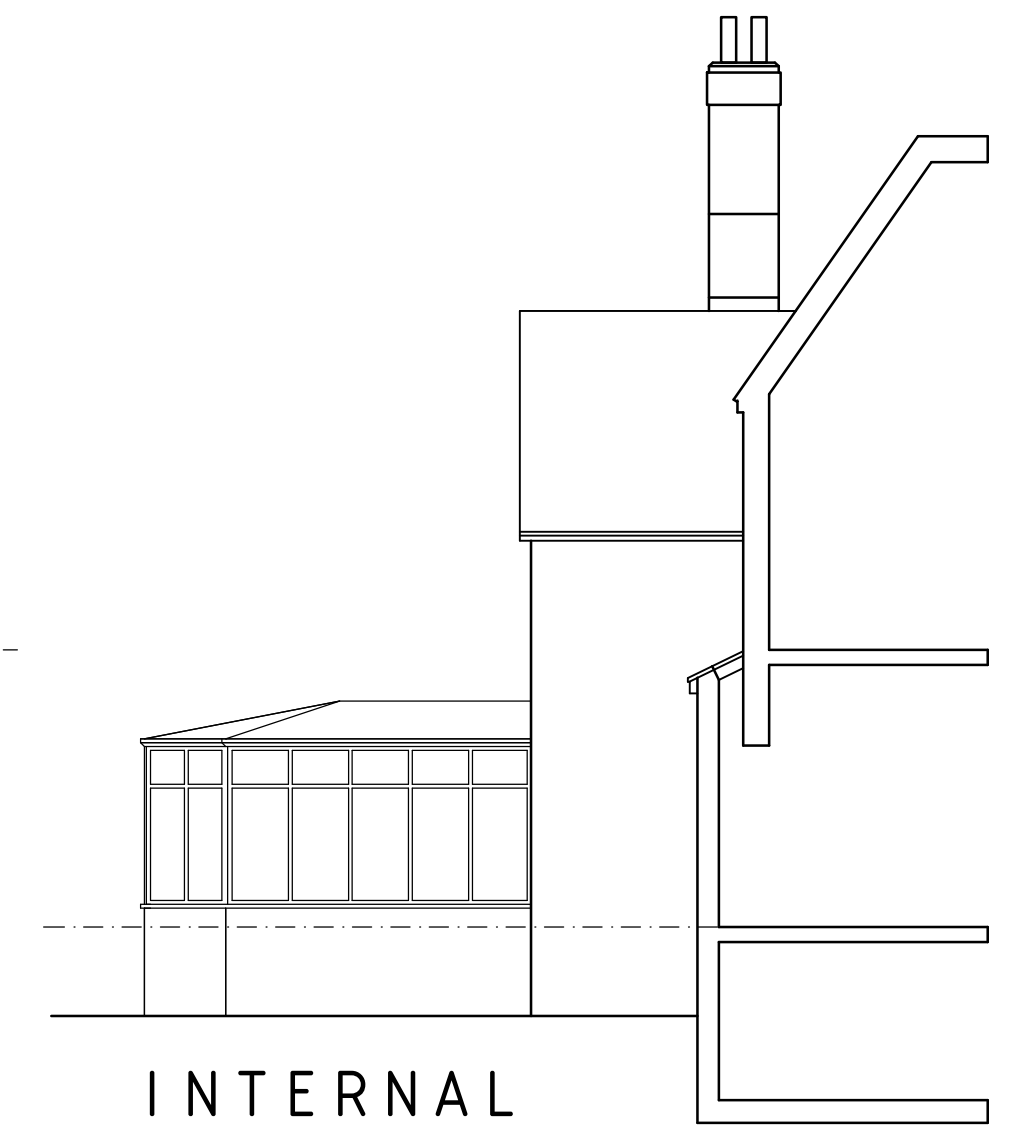


INTERNAL ELEVATION

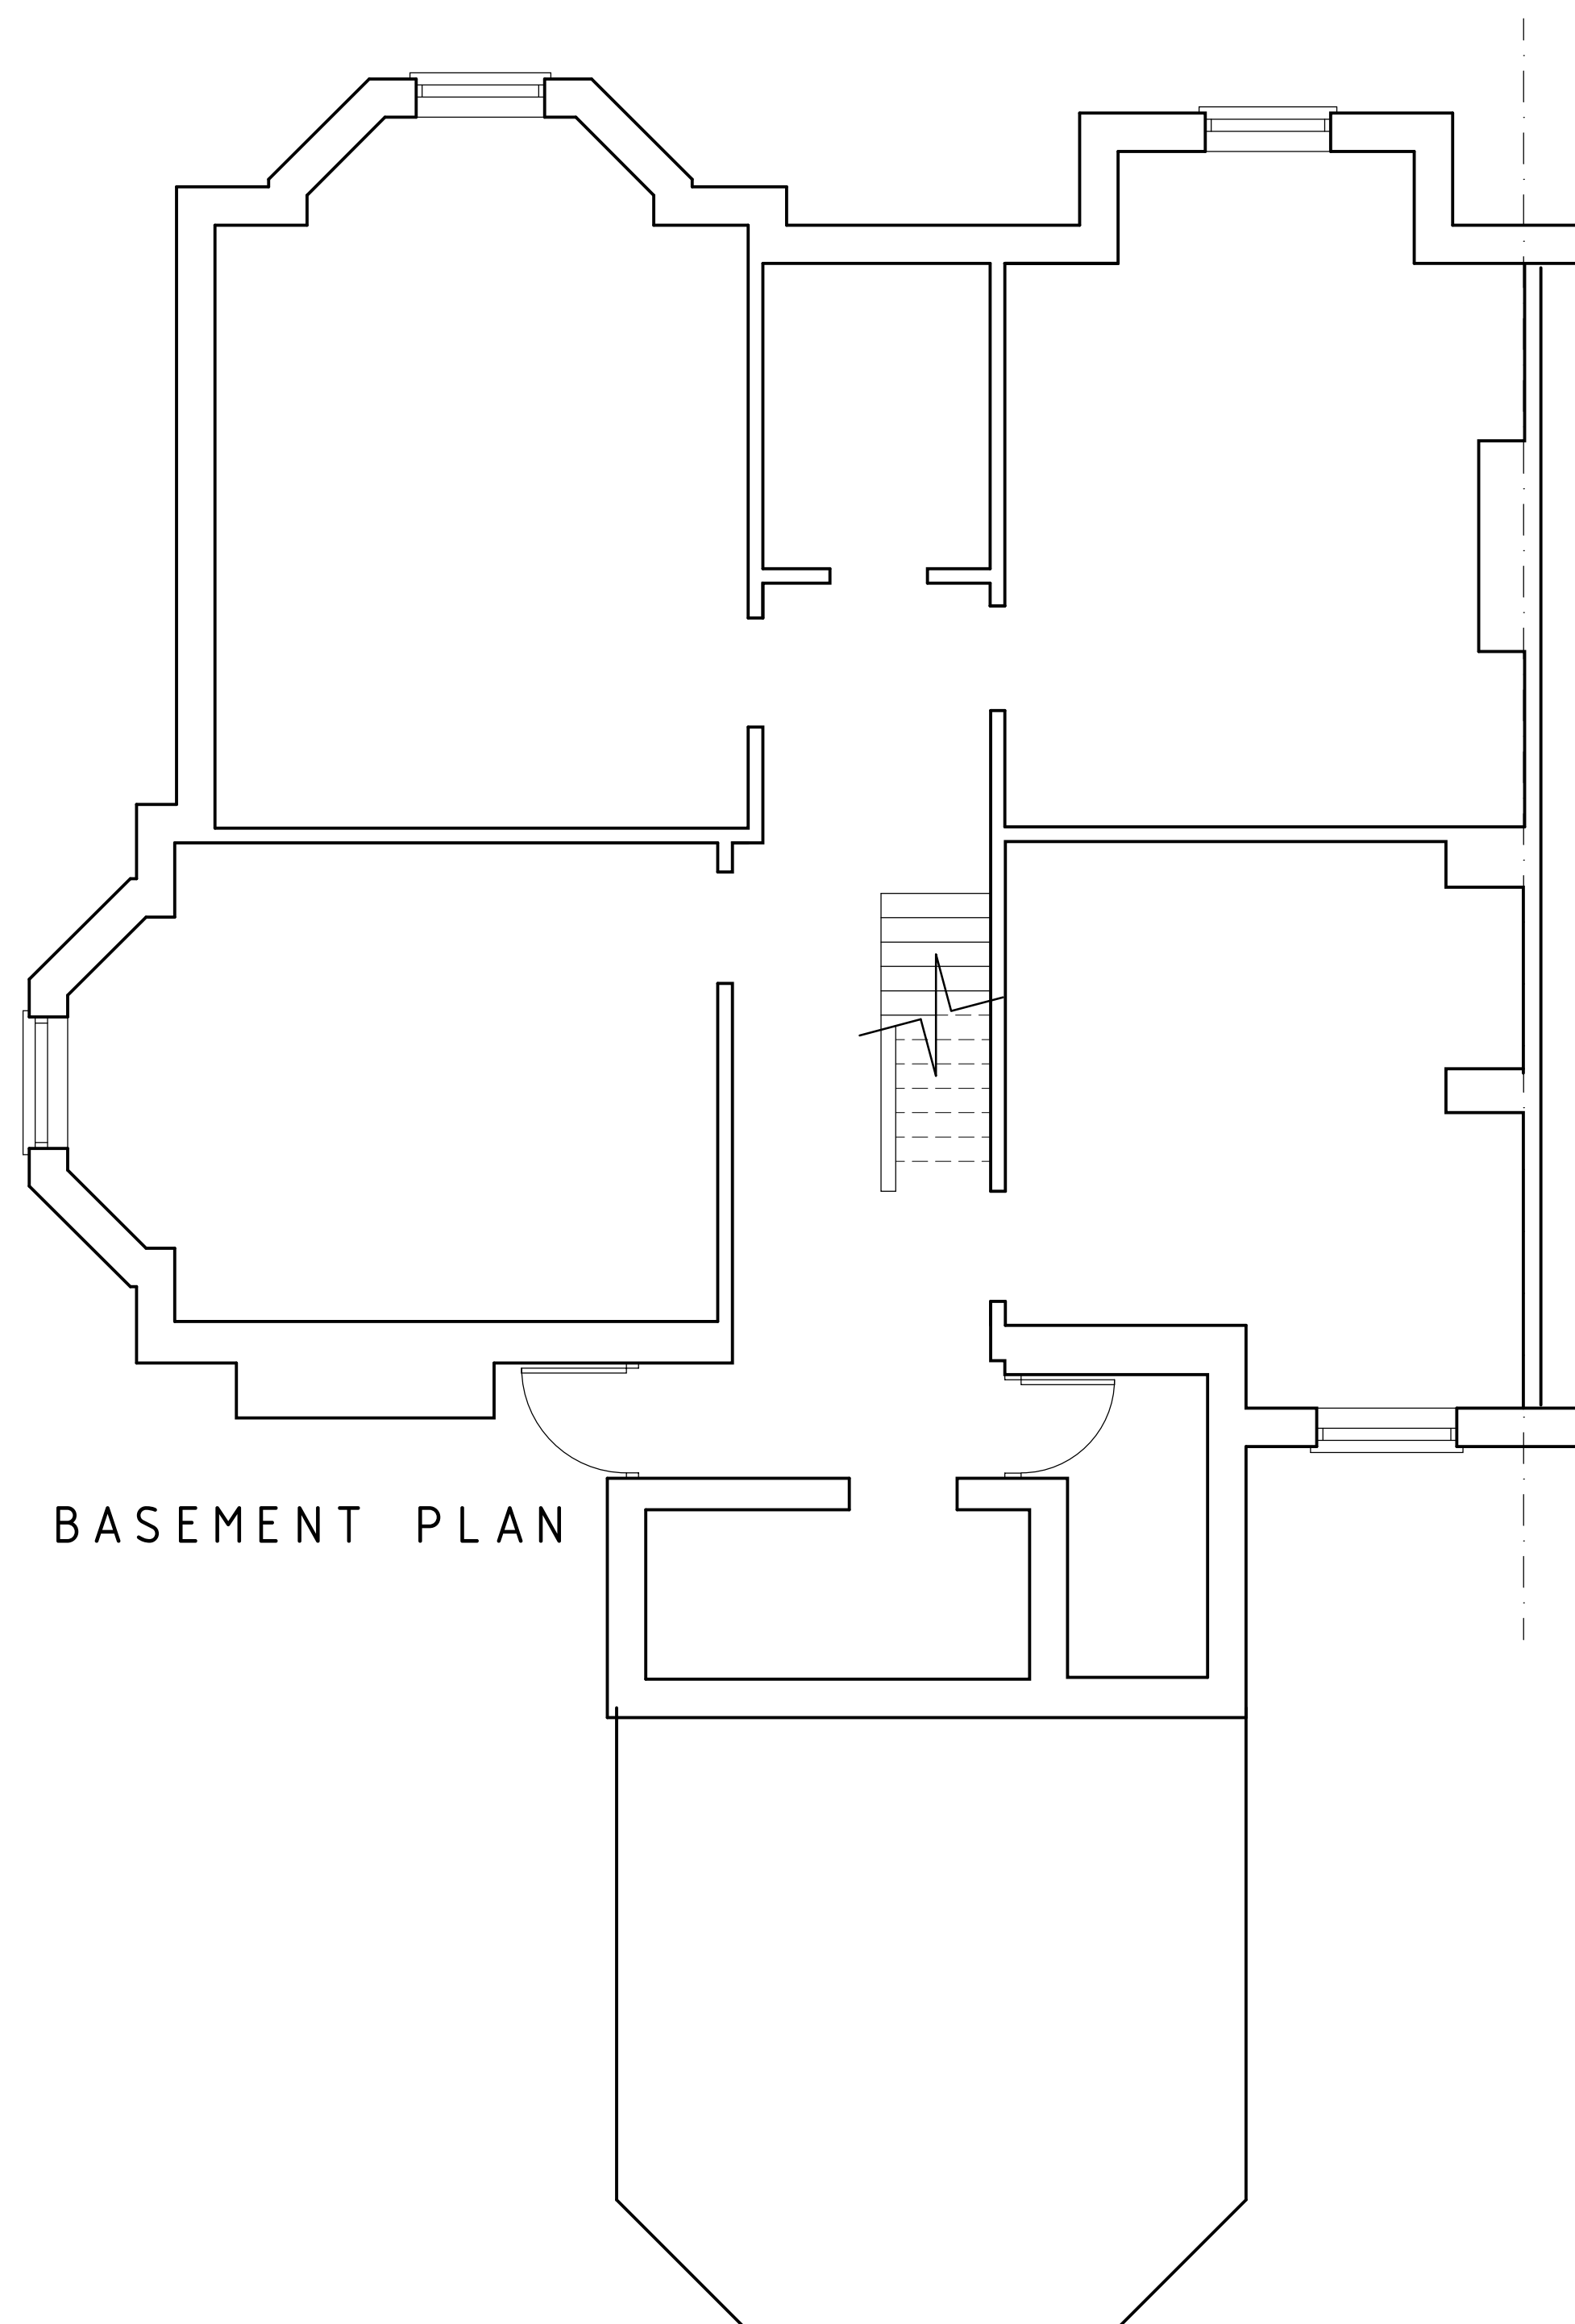


BASEMENT PLAN

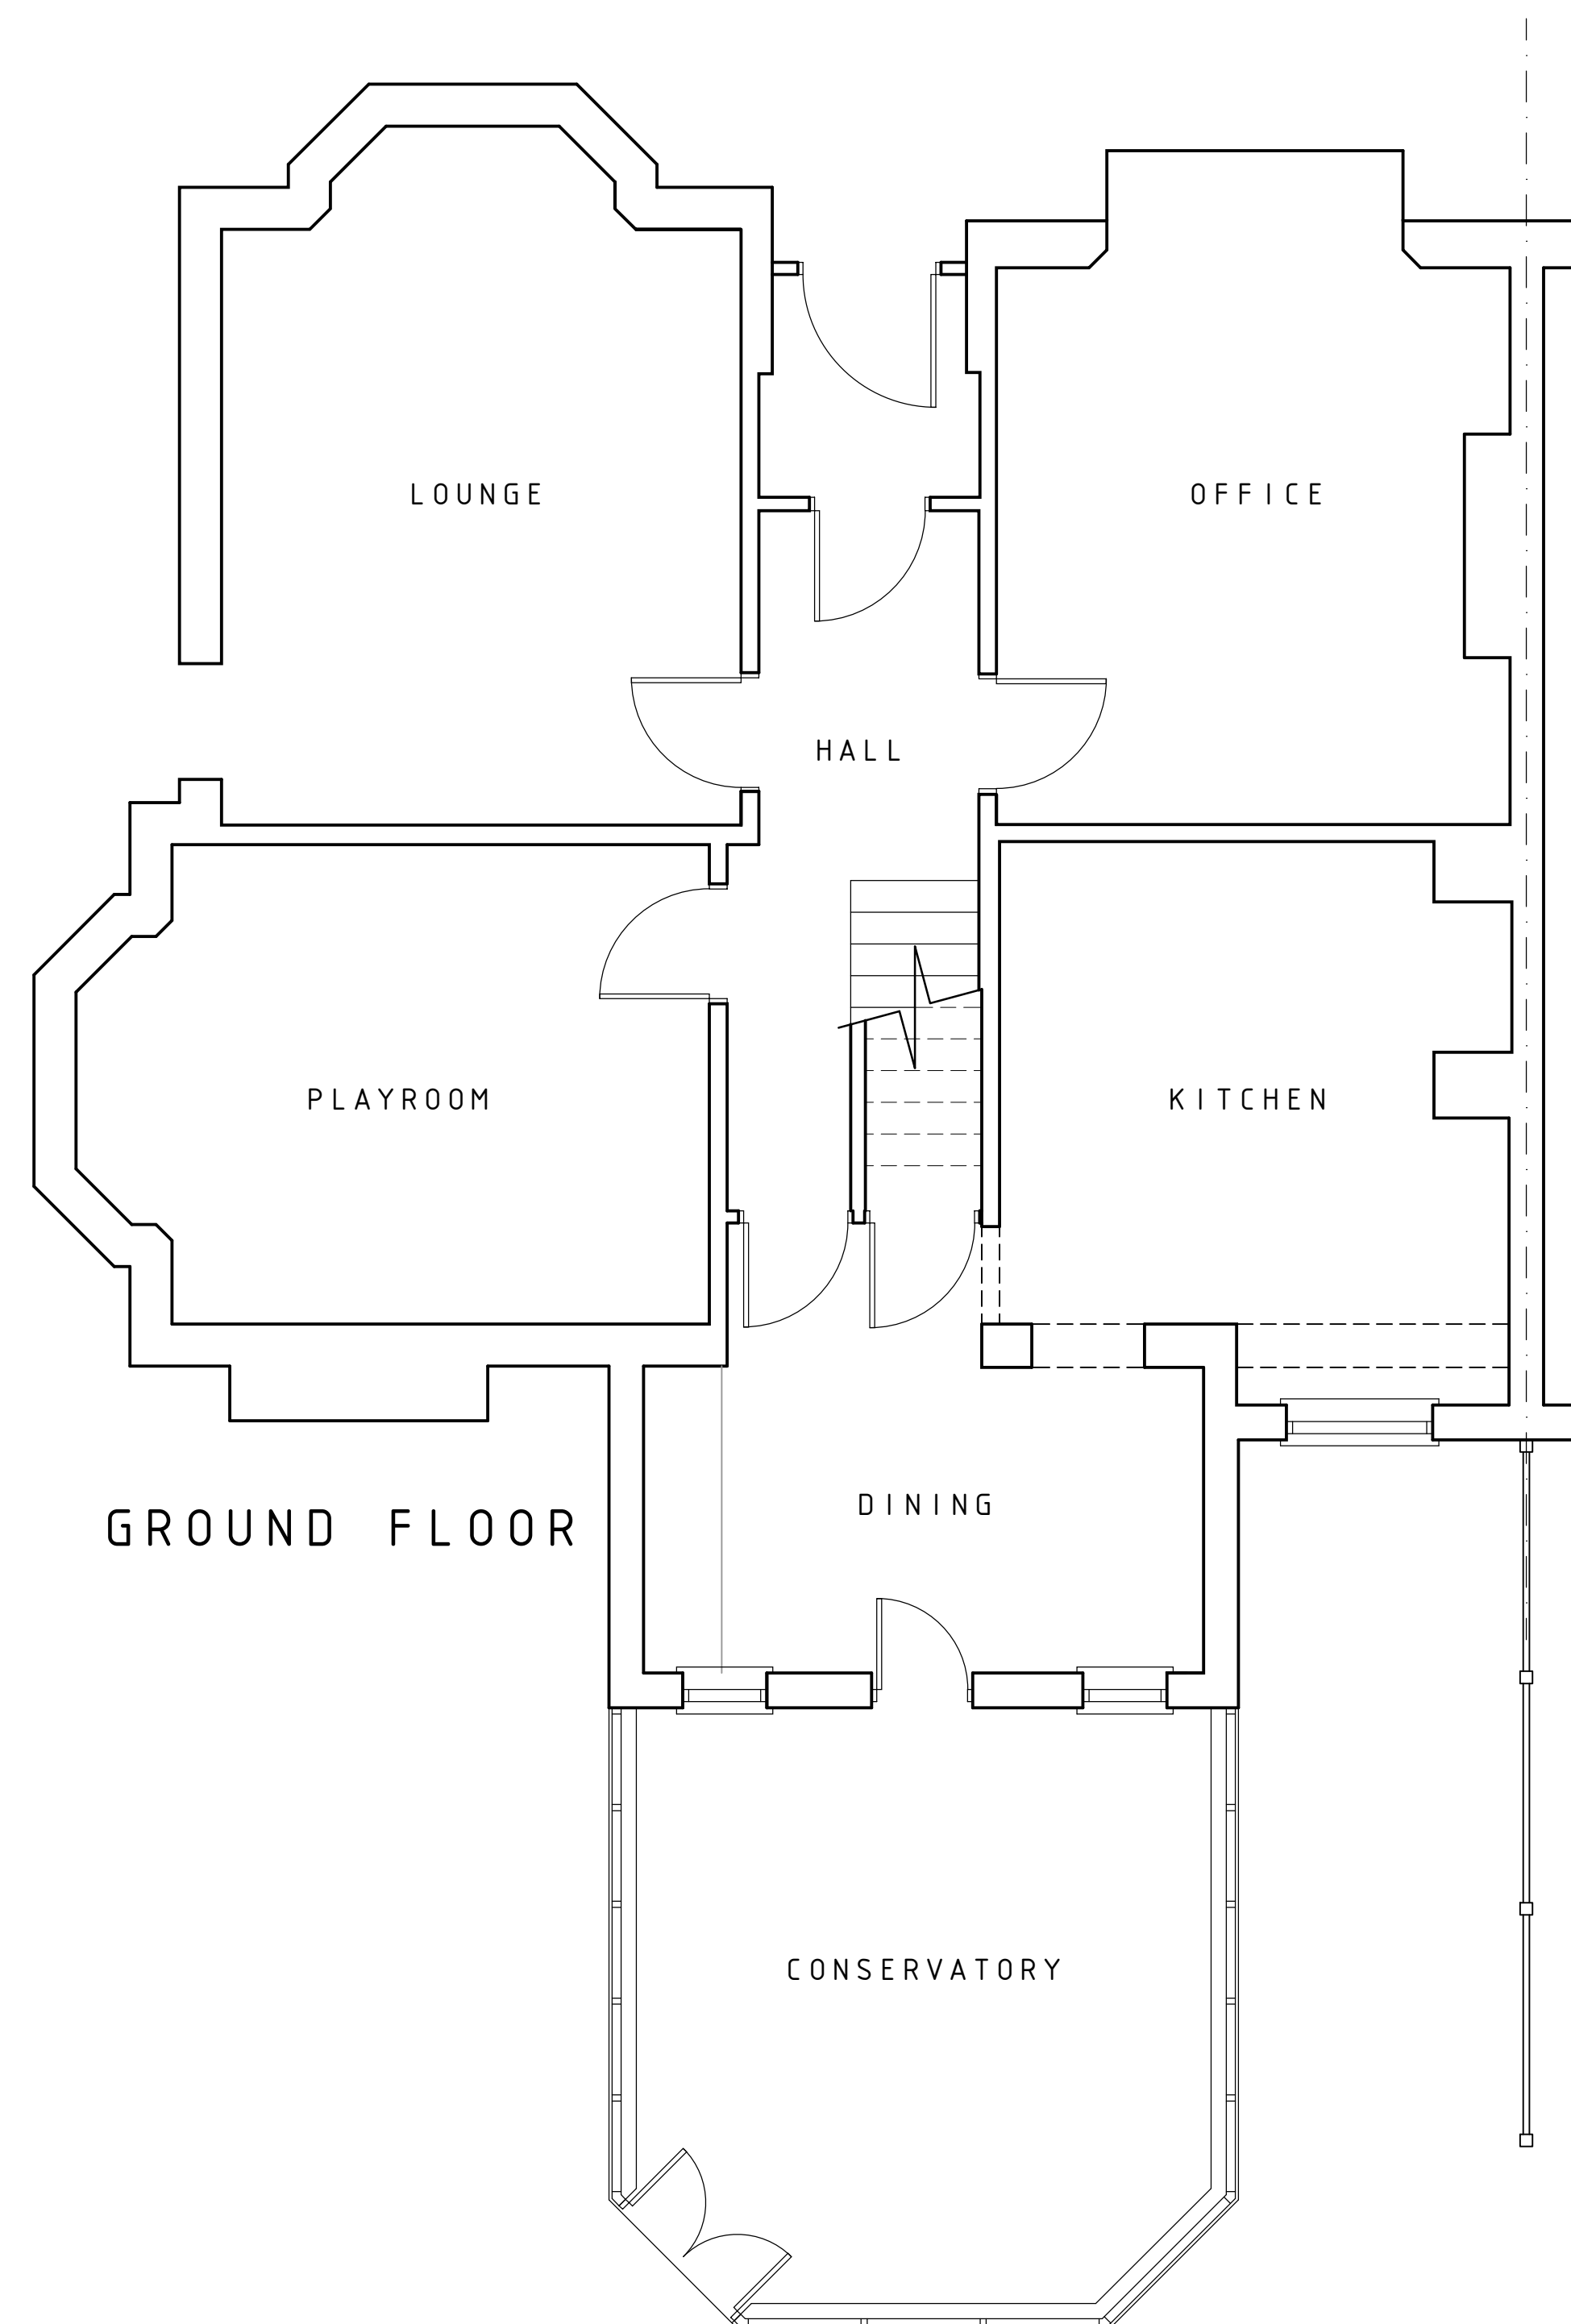

GROUND FLOOR

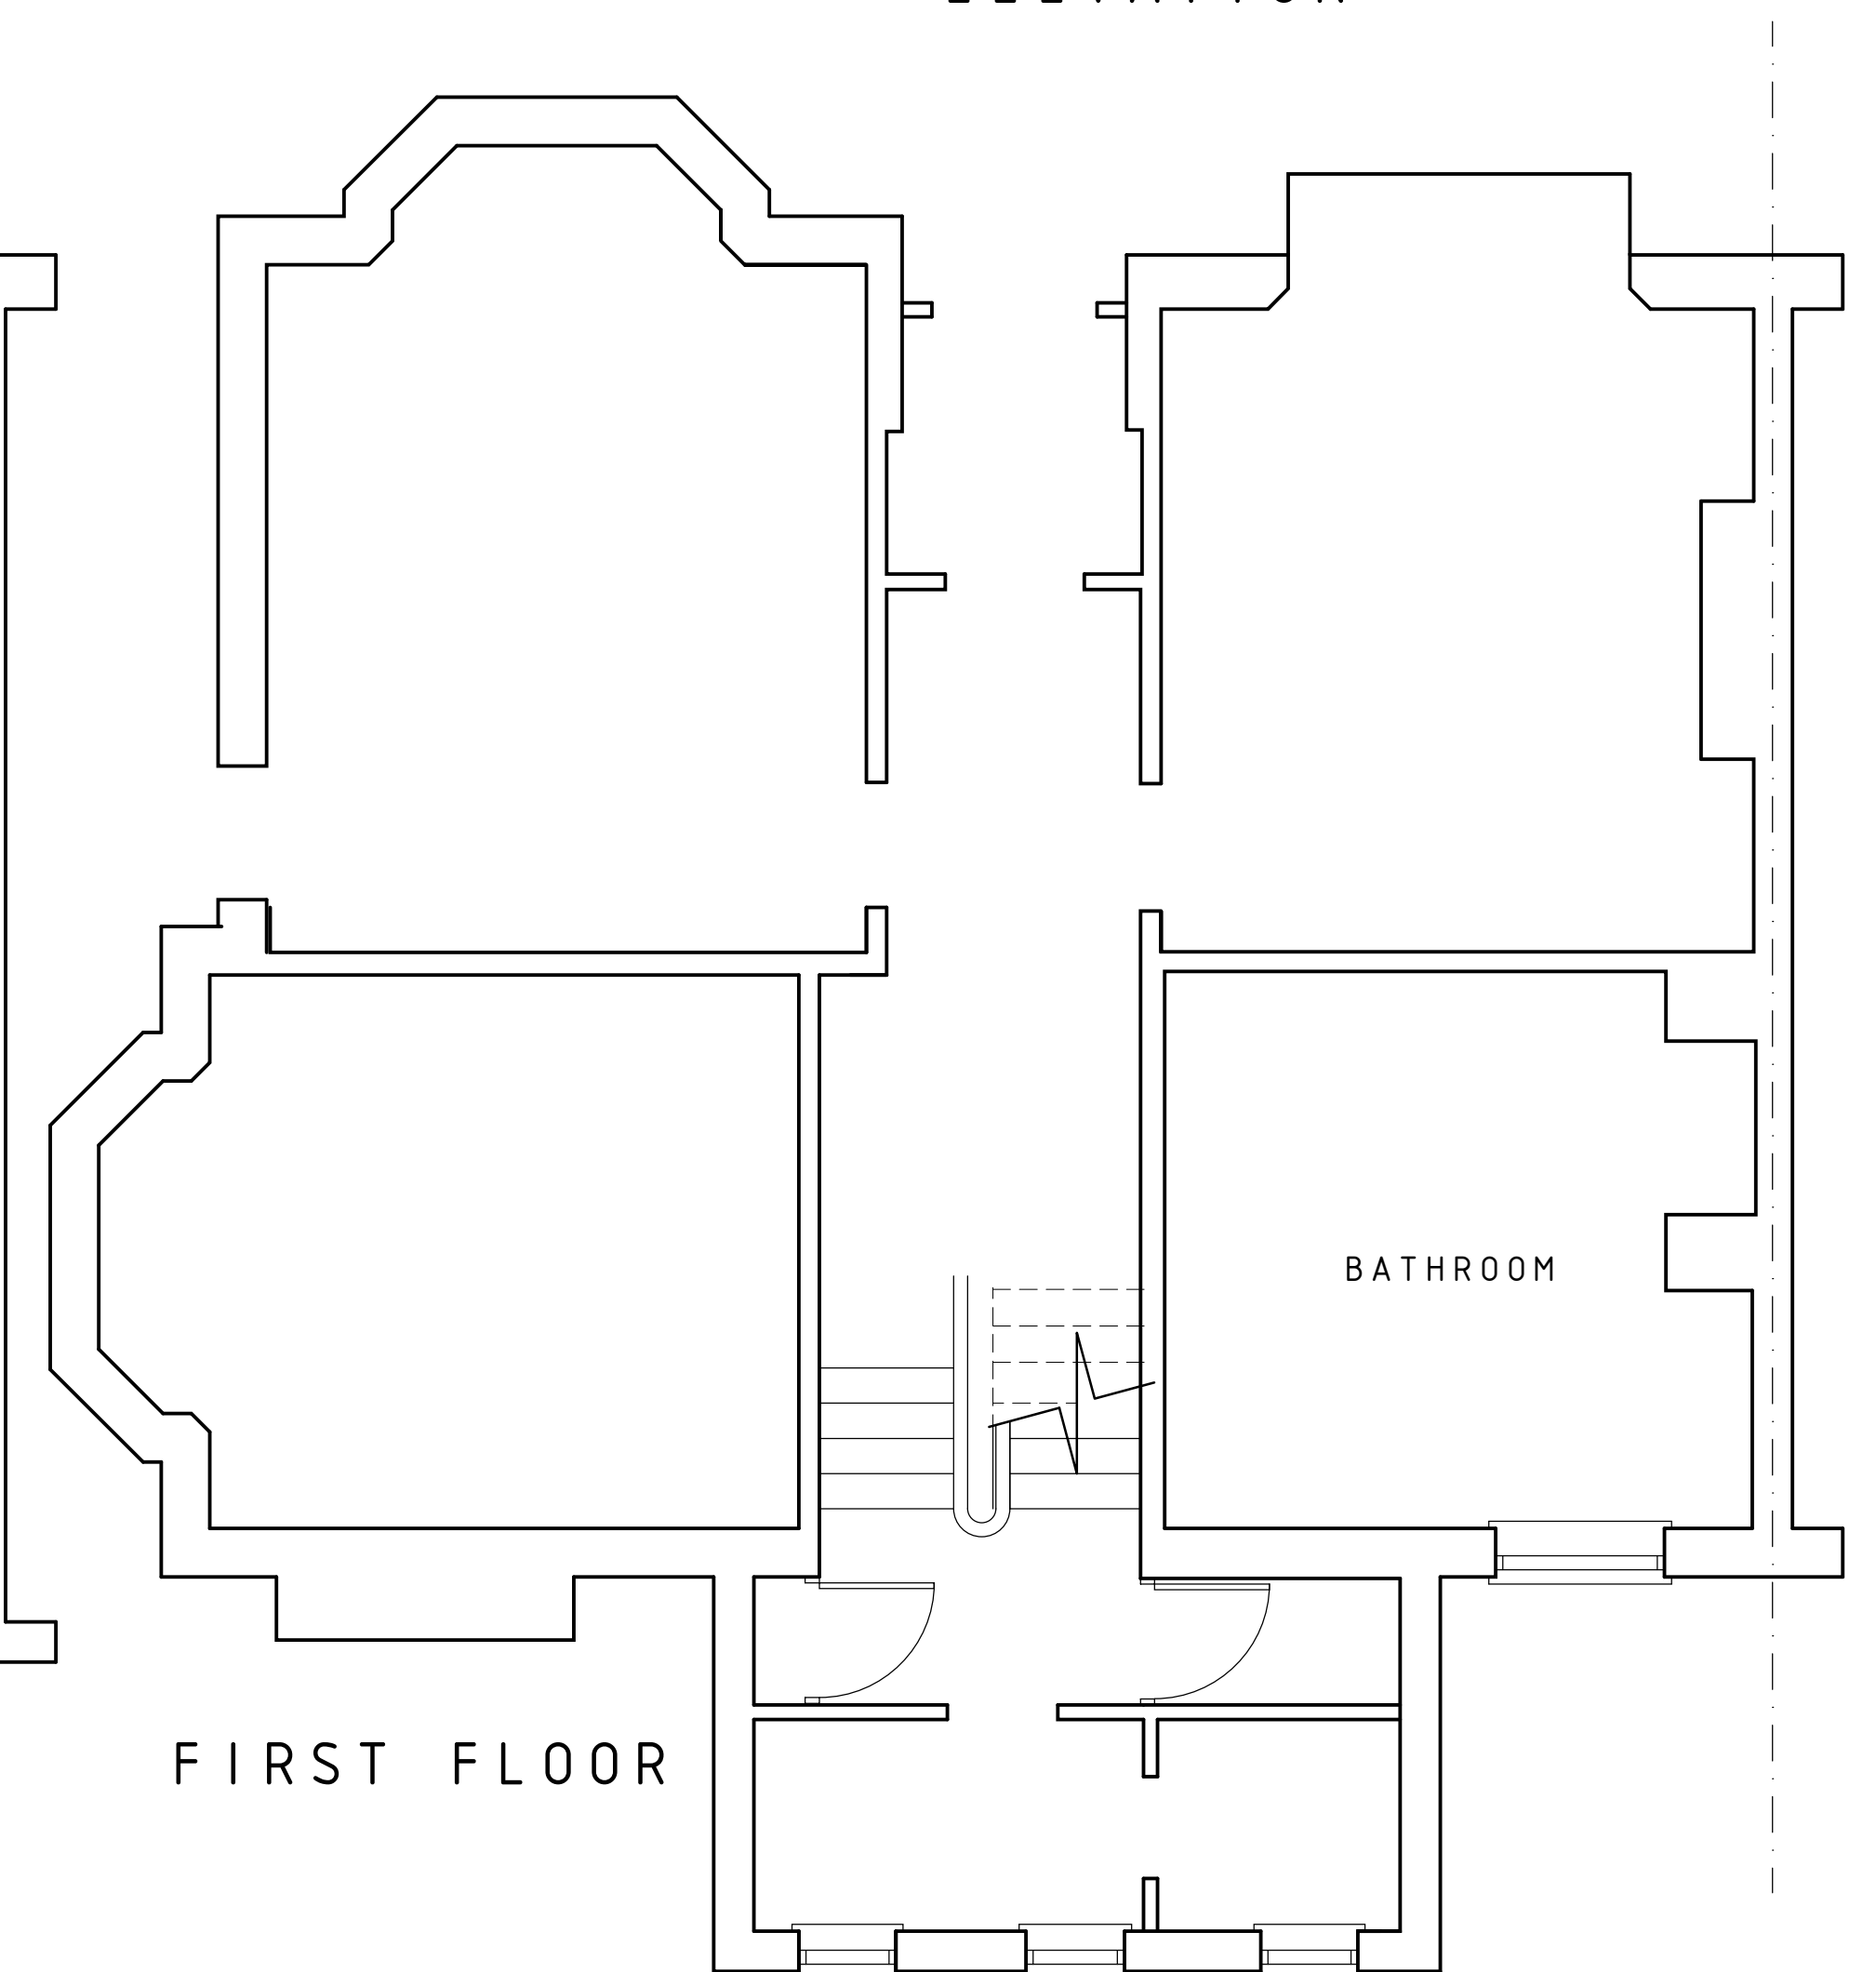

FIRST FLOOR

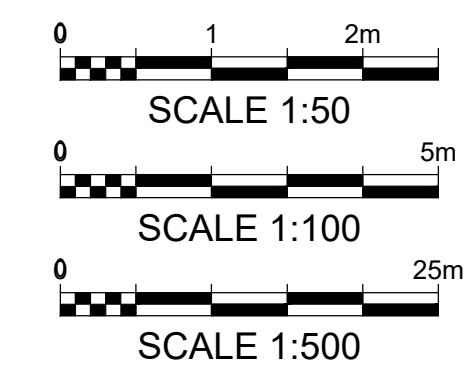

|                                                                  |         |                                                      |            |
|------------------------------------------------------------------|---------|------------------------------------------------------|------------|
| A FIRST ISSUE                                                    |         | -                                                    | 19.04.21   |
| AMENDMENTS                                                       | I       | DATE                                                 |            |
| PROPOSED REAR EXTENSION<br>20 STAFFORD ROAD<br>MONTON<br>M30 9HW |         |                                                      |            |
| EXISTING                                                         | SUBJECT | DATE                                                 | 25.06.2021 |
| PLANS &<br>ELEVATIONS                                            |         | SCALE 1:50 - PLANS<br>1:100 - ELEVS<br>1:500 - BLOCK |            |
| JOB No.                                                          | 0329    | DRG No.                                              | 01         |
|                                                                  |         | AMENDMENT                                            | A          |