


DO NOT SCALE FROM THIS DRAWING.
This drawing is to be read in conjunction with all related drawings. All dimensions must be checked and verified on site before commencing any work or material production. The originator should be notified immediately of any discrepancy.





Ronson
building design

Tel: 07926826016
craig@ronsonbuildingdesign.co.uk

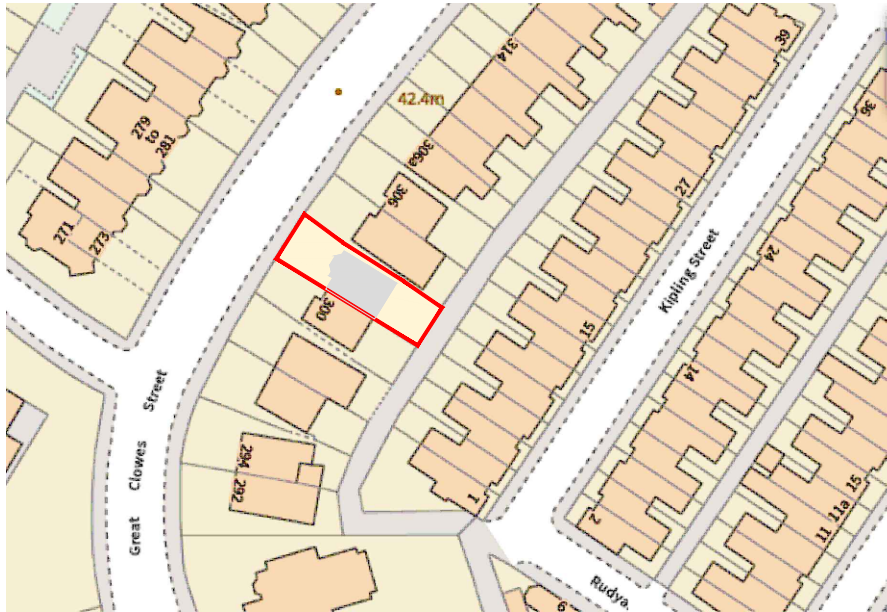

Location Plan (Scale - 1:1250)
0m 10 20 30 40 50 60m

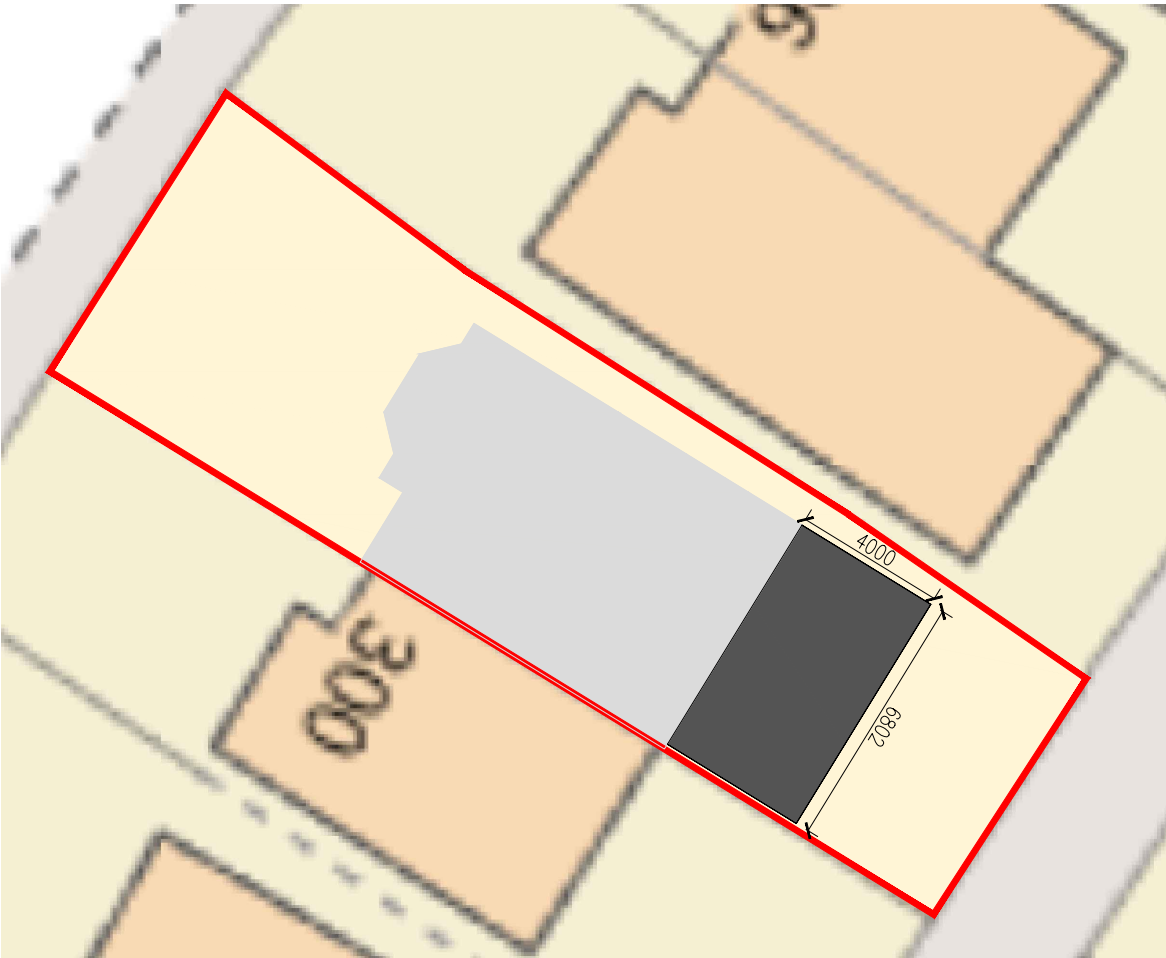 

Site Plan (Scale - 1:200)
0m 2 4 6 8 10m


Rev	Date	Description
Issued For : INFORMATION PURPOSES ONLY		
Client		
-		
Project		
302 Great Clowes Street Salford M7 2HD		
Scheme - Drawing Title		
Location & Site Plan		
-/	01	Date 11-01-2022
Project No.	Drawing No.	Revision Scale As Noted @ A3

DO NOT SCALE FROM THIS DRAWING.
This drawing is to be read in conjunction with all related drawings. All dimensions must be checked and verified on site before commencing any work or material production. The originator should be notified immediately of any discrepancy.




Ronson
building design


Tel: 07926826016
craig@ronsonbuildingdesign.co.uk

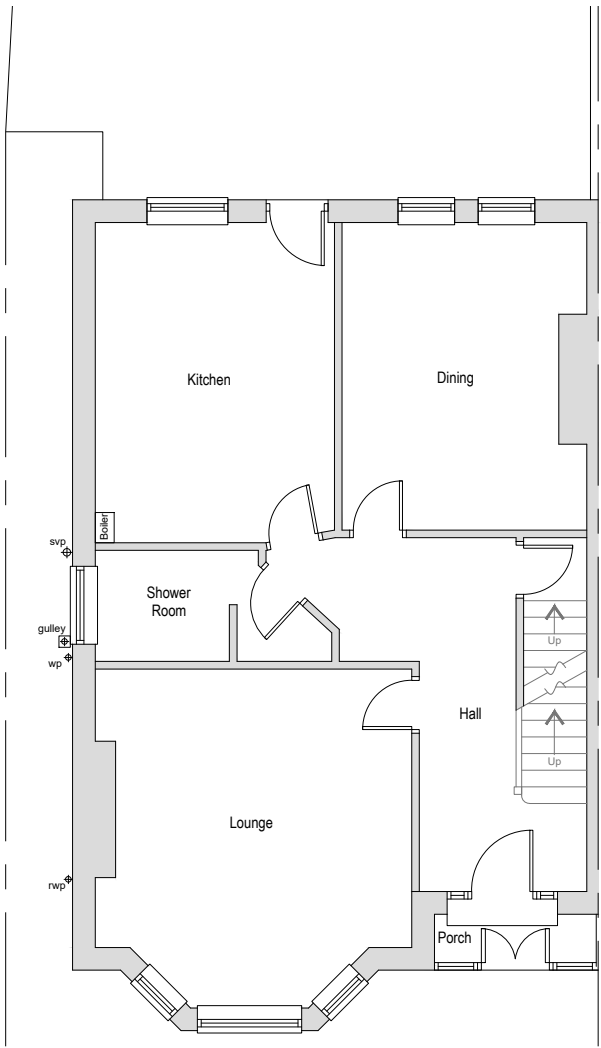

Existing GF Plan

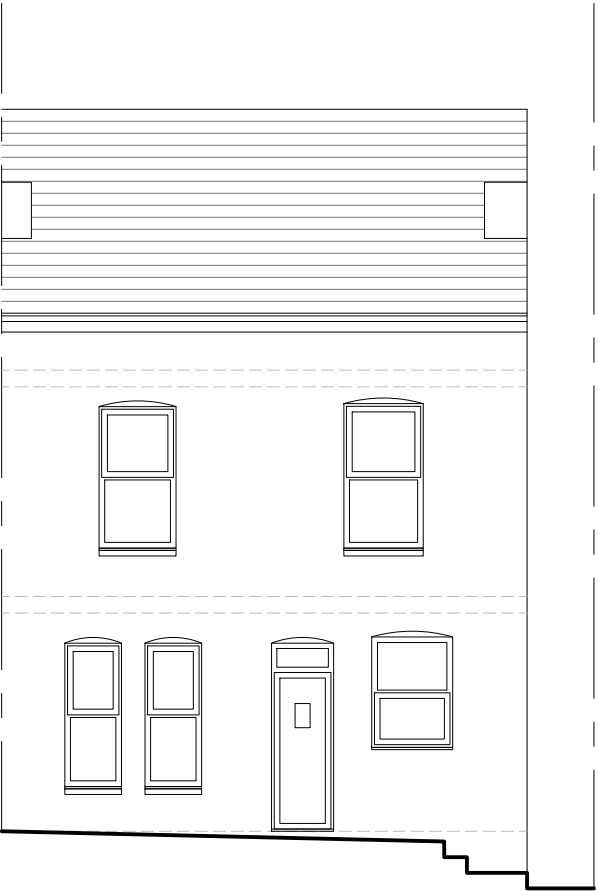

Existing Rear Elevation

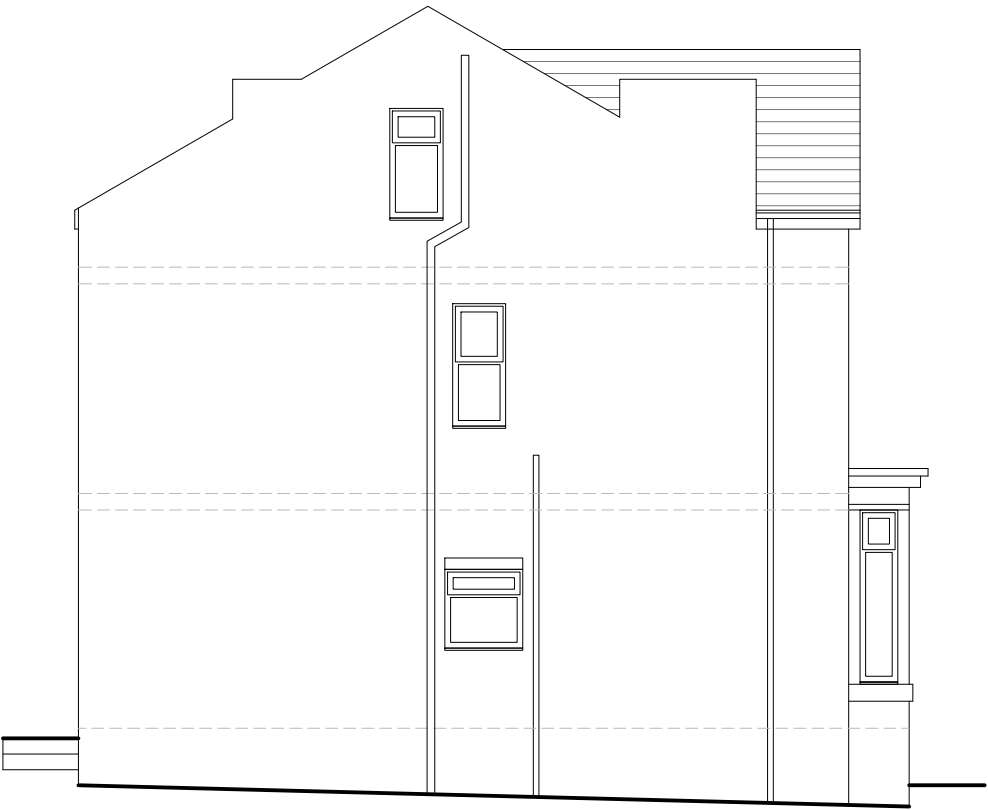

Existing Side Elevation




Rev	Date	Description
Issued For : INFORMATION PURPOSES ONLY		
Client		
-		
Project		
302 Great Clowes Street Salford M7 2HD		
Scheme - Drawing Title		
Existing Plans & Elevations		
-/	02	Date 11-01-2022
Project No.	Drawing No.	Revision Scale 1:100 @A3

DO NOT SCALE FROM THIS DRAWING.
This drawing is to be read in conjunction with all related drawings. All dimensions must be checked and verified on site before commencing any work or material production. The originator should be notified immediately of any discrepancy.



Ronson
building design

Tel: 07926826016
craig@ronsonbuildingdesign.co.uk

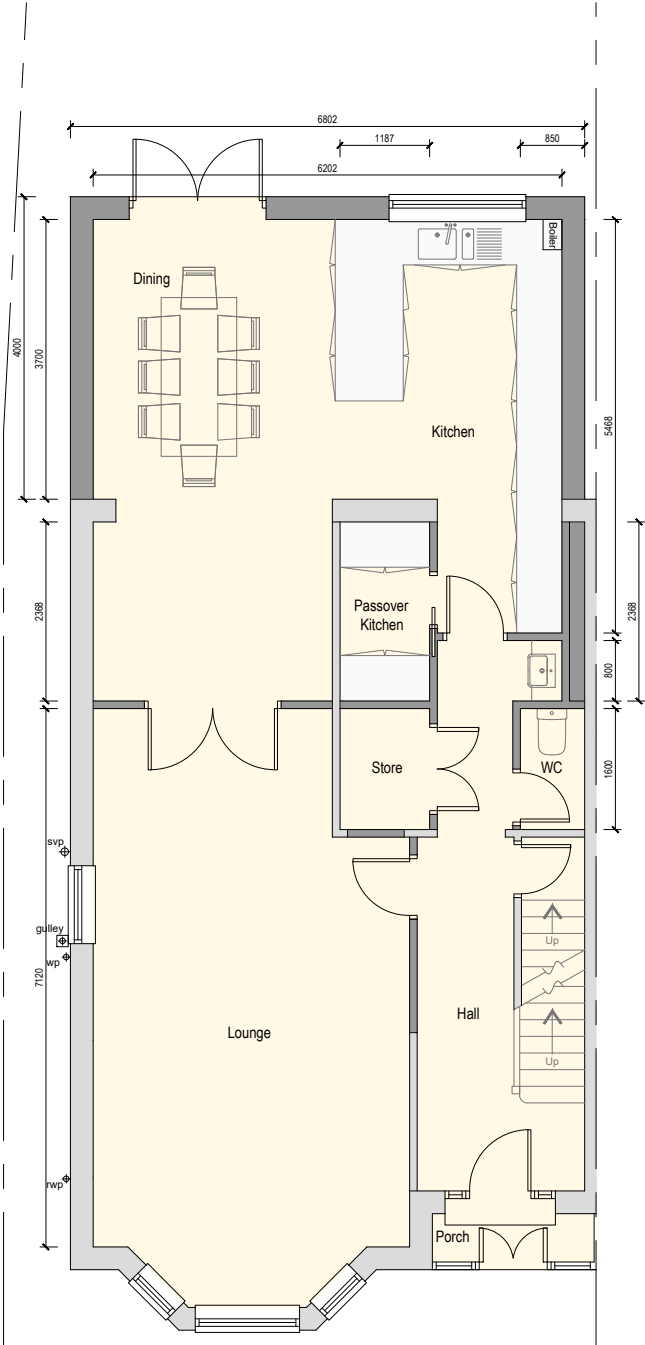

Proposed GF Plan



Rev	Date	Description
Issued For : INFORMATION PURPOSES ONLY		
Client		
-		
Project		
302 Great Clowes Street Salford M7 2HD		
Scheme - Drawing Title		
Proposed Plans		
-/	03	Date 11-01-2022
Project No.	Drawing No.	Revision Scale 1:100 @A3

DO NOT SCALE FROM THIS DRAWING.
This drawing is to be read in conjunction with all related drawings. All dimensions must be checked and verified on site before commencing any work or material production. The originator should be notified immediately of any discrepancy.




Ronson
building design


Tel: 07926826016
craig@ronsonbuildingdesign.co.uk



Proposed Rear Elevation

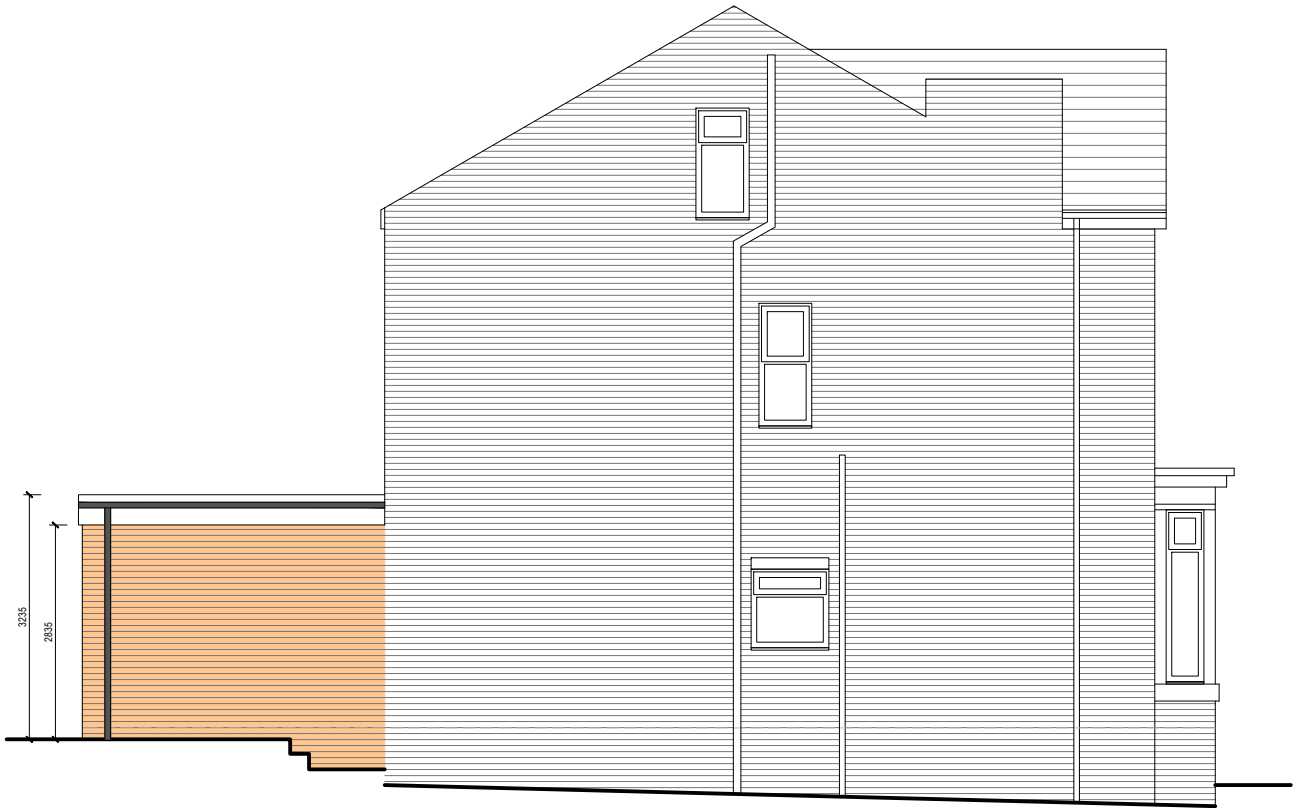

Proposed Side Elevation

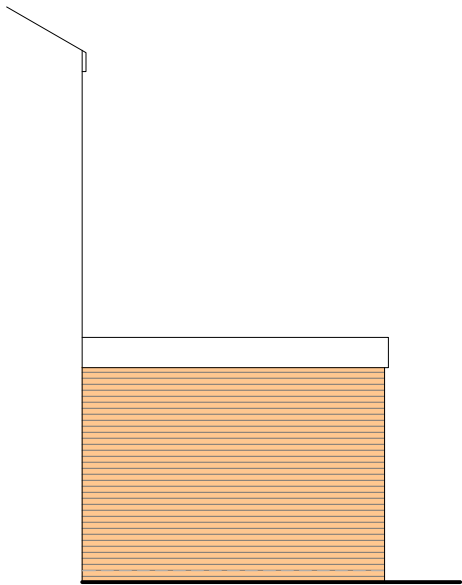

Proposed Side Elevation



Rev	Date	Description
Issued For : INFORMATION PURPOSES ONLY		
Client		
-		
Project		
302 Great Clowes Street Salford M7 2HD		
Scheme - Drawing Title		
Proposed Elevations		
-/	04	Date 11-01-2022
Project No.	Drawing No.	Revision Scale 1:100 @A3