



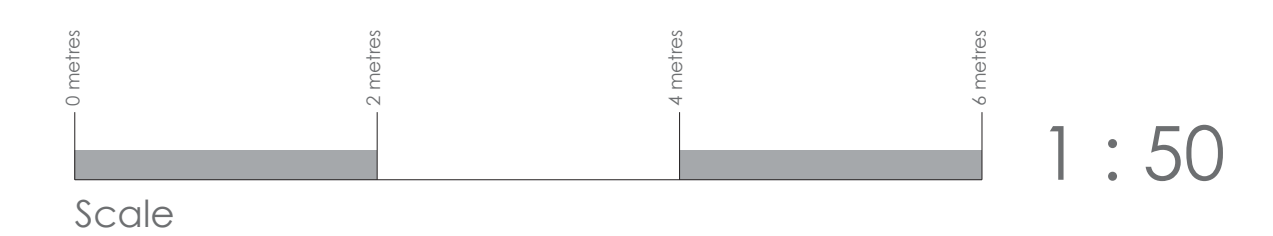

2 5 P A R K L A N E

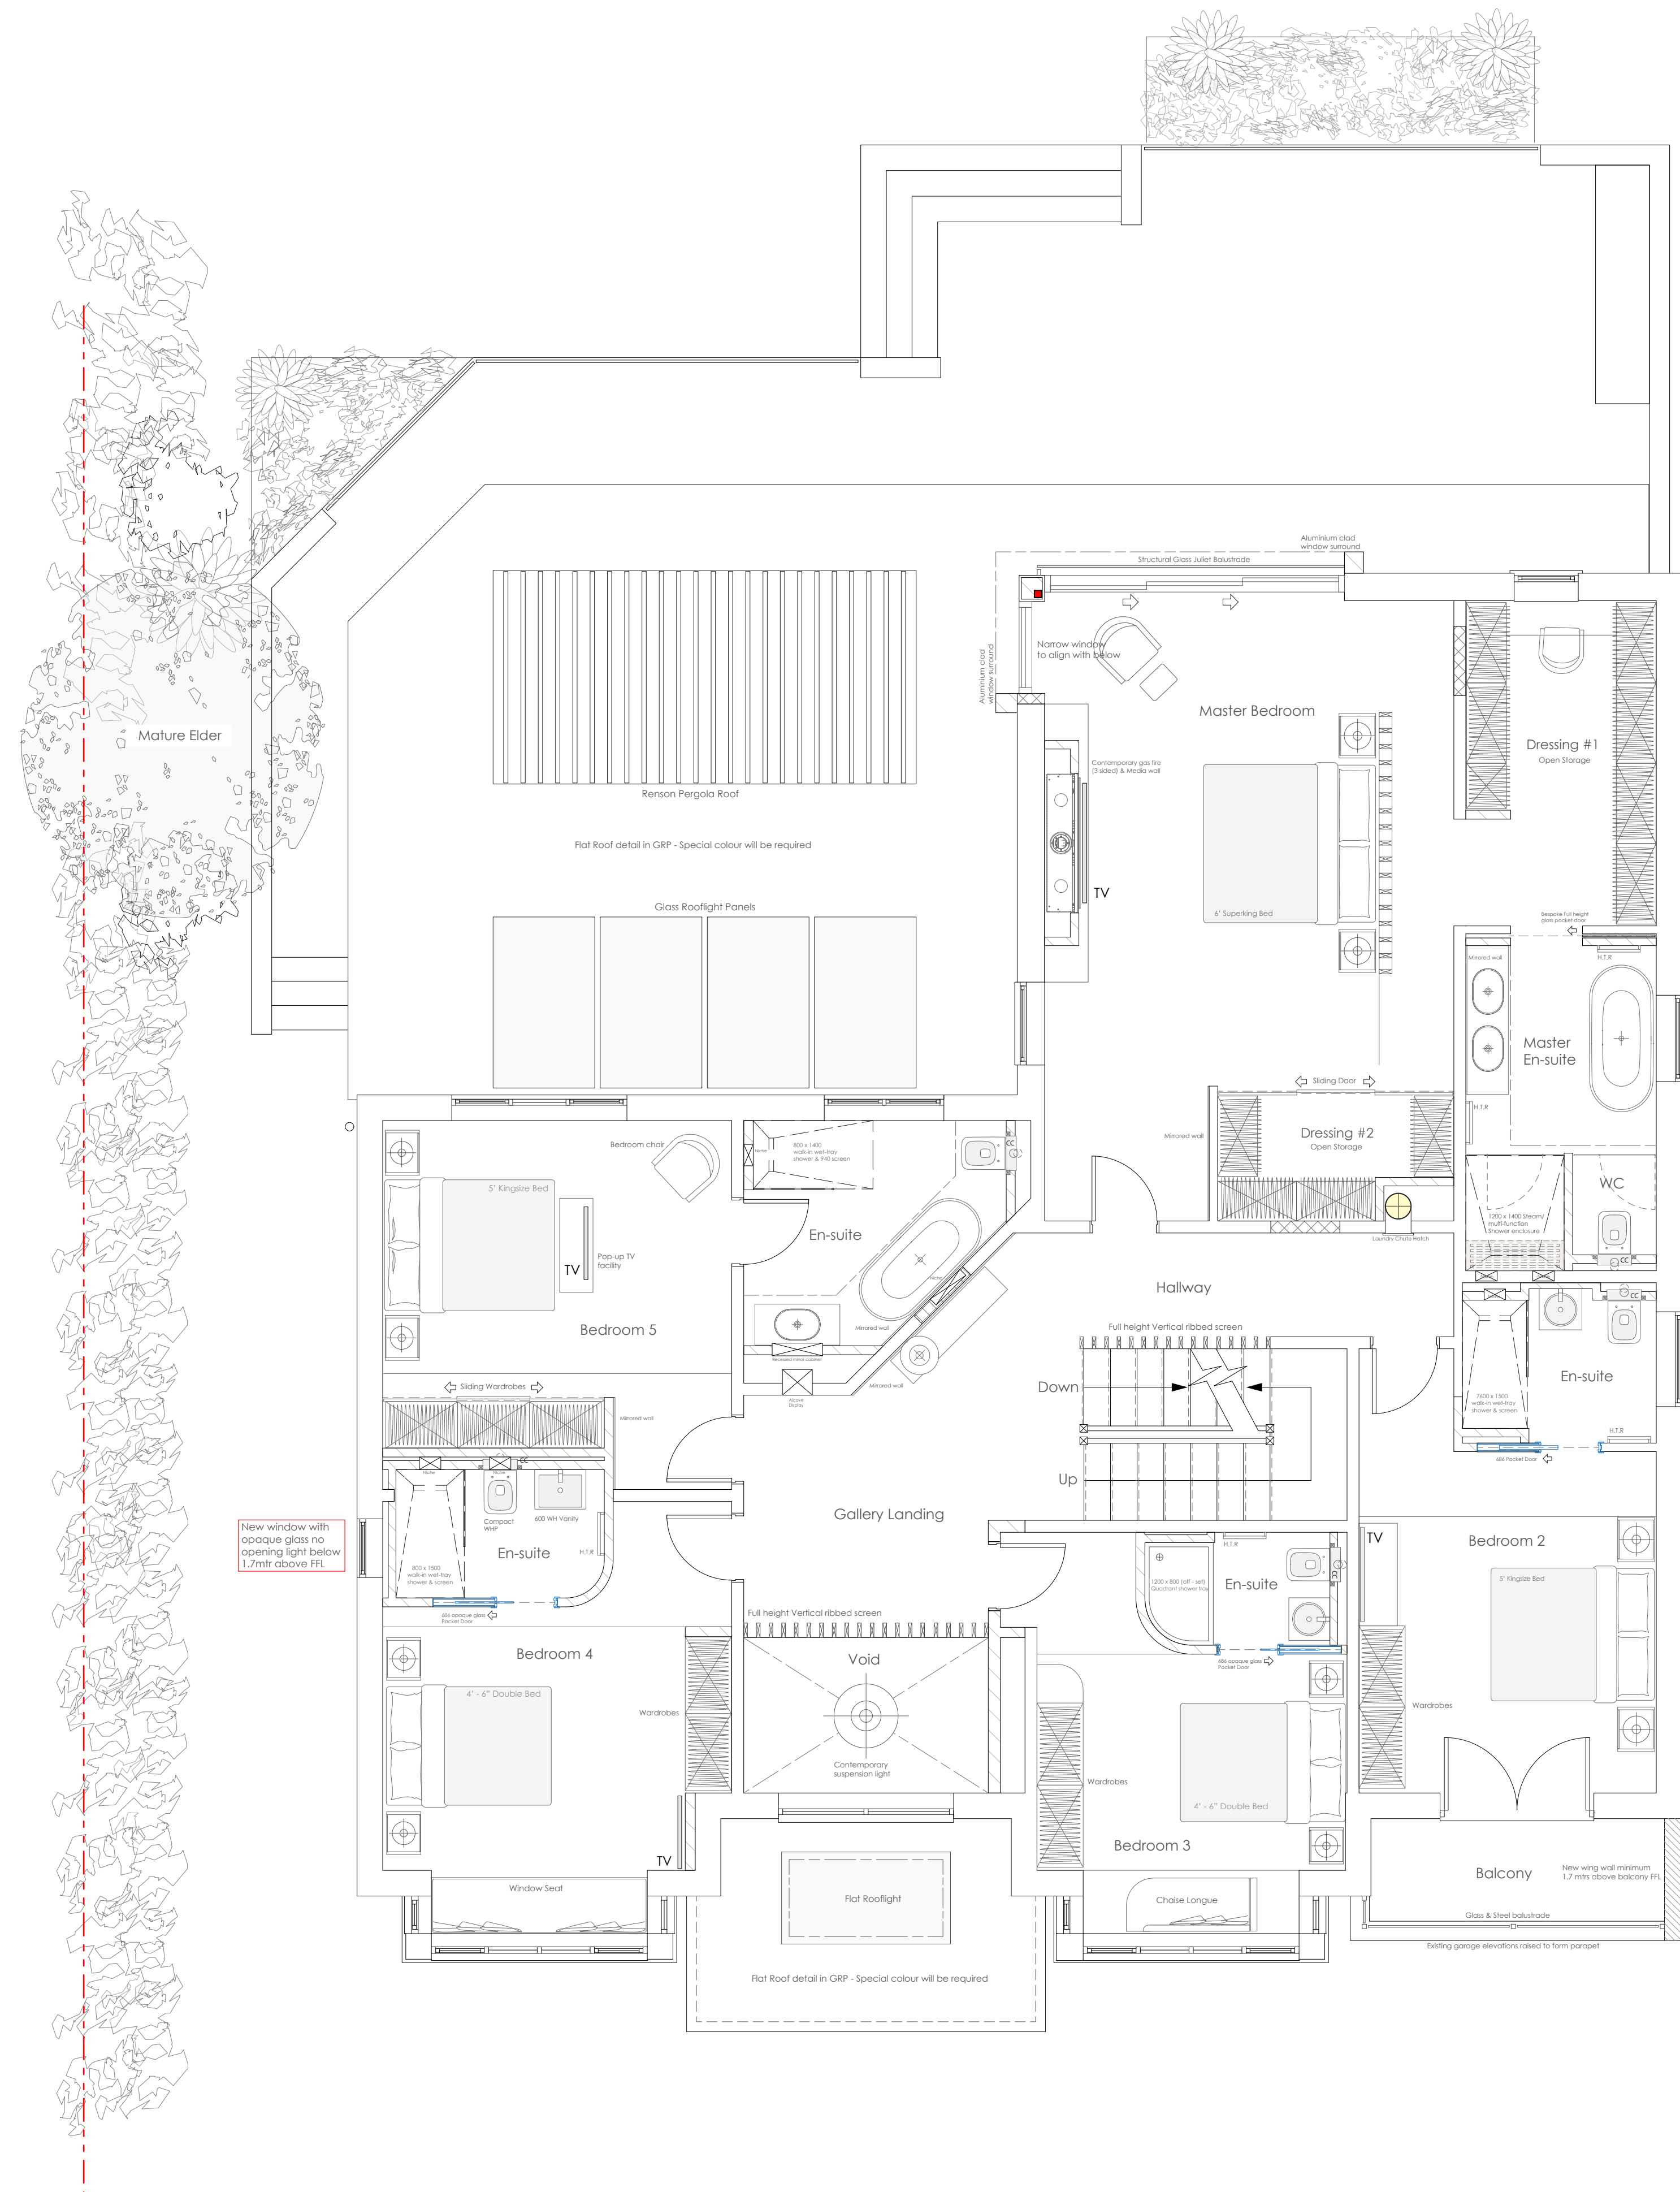

Development Scheme @
25 Park Lane, Salford M7.
For
Mr & Mrs Michael Warwick
Proposed First Floor Plan
Original scale 1 : 50 @ A/1
Drwg No: 25PL/007



andrewclare LIVING

ARCHITECTURE - INTERIORS - LIGHTING - LANDSCAPING.