



Proposed single storey outbuilding to the rear of the site.

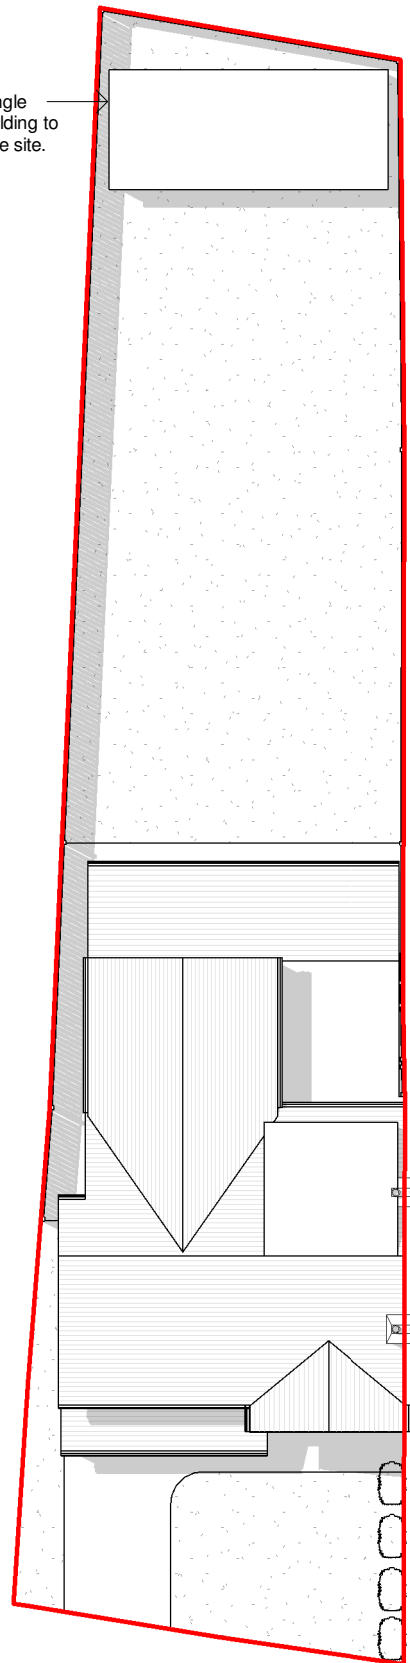

1

Proposed Site plan

1 : 200

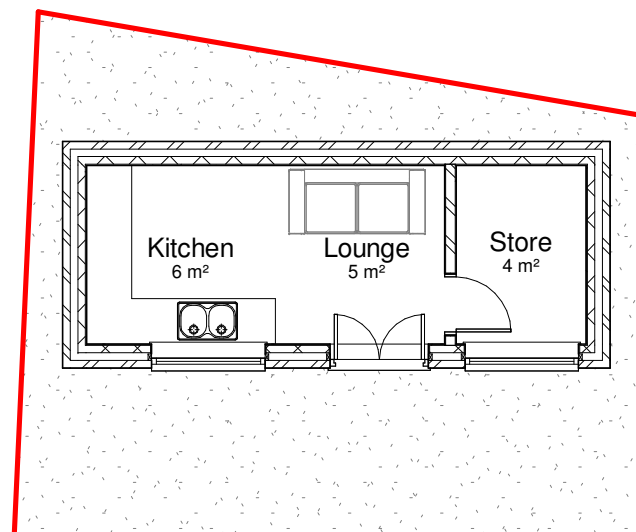

2


Proposed Floor Plan Outbuilding

1 : 100



7


3D Front 3DView

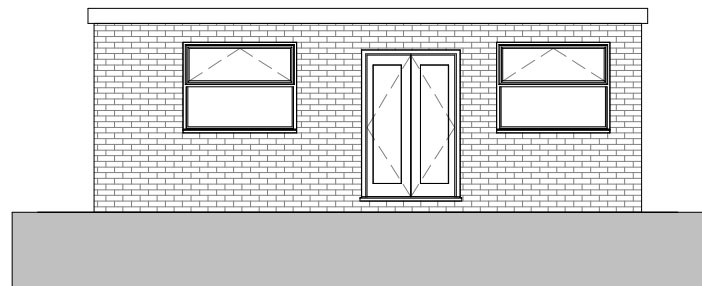

3

Proposed South Elevation Outbuilding


1 : 100

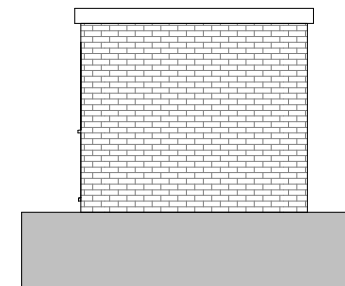

5

Proposed East Elevation Outbuilding


1 : 100

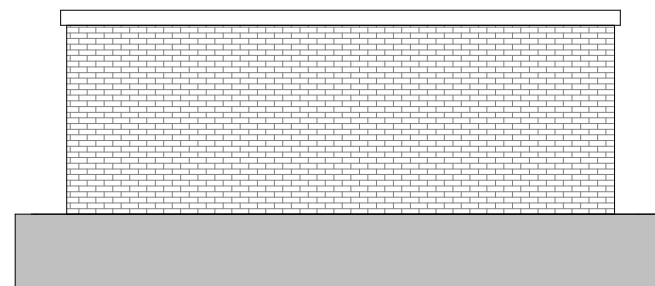

4

Proposed North Elevation Outbuilding

1 : 100

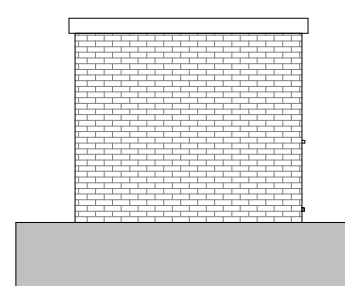

6

Proposed West Elevation Outbuilding

1 : 100

General Notes

The Architect shall have no responsibility for any use made of this document other than for that which it was prepared and issued.

All dimensions should be checked on site. Do not scale from this drawing

To be read in conjunction with all other Consultant's drawings.

The Architect to be immediately notified of any discrepancies.

Copyright on this drawing retained by the Architect.

P2 06/10/22 AK SH Initial Issue

P1 04/10/22 AK SH Initial Issue

No. Date Dwn Chk App Revision or reason for issue

Client

Kash Govin

createitstudios
... leave an impression

Create It Studios (NW) Ltd
Universal Square
Devonshire Street North
Manchester
M12 6JH
info@createitstudios.co.uk

Project Title

4 Ryecroft Lane, Worsley, Manchester
M28 2PN

Scale / North Point

As indicated

Drawing Title

Proposed Outbuilding

Drawing Number

A1456(02)AP005

Drawing Status

Preliminary

Revision

P1