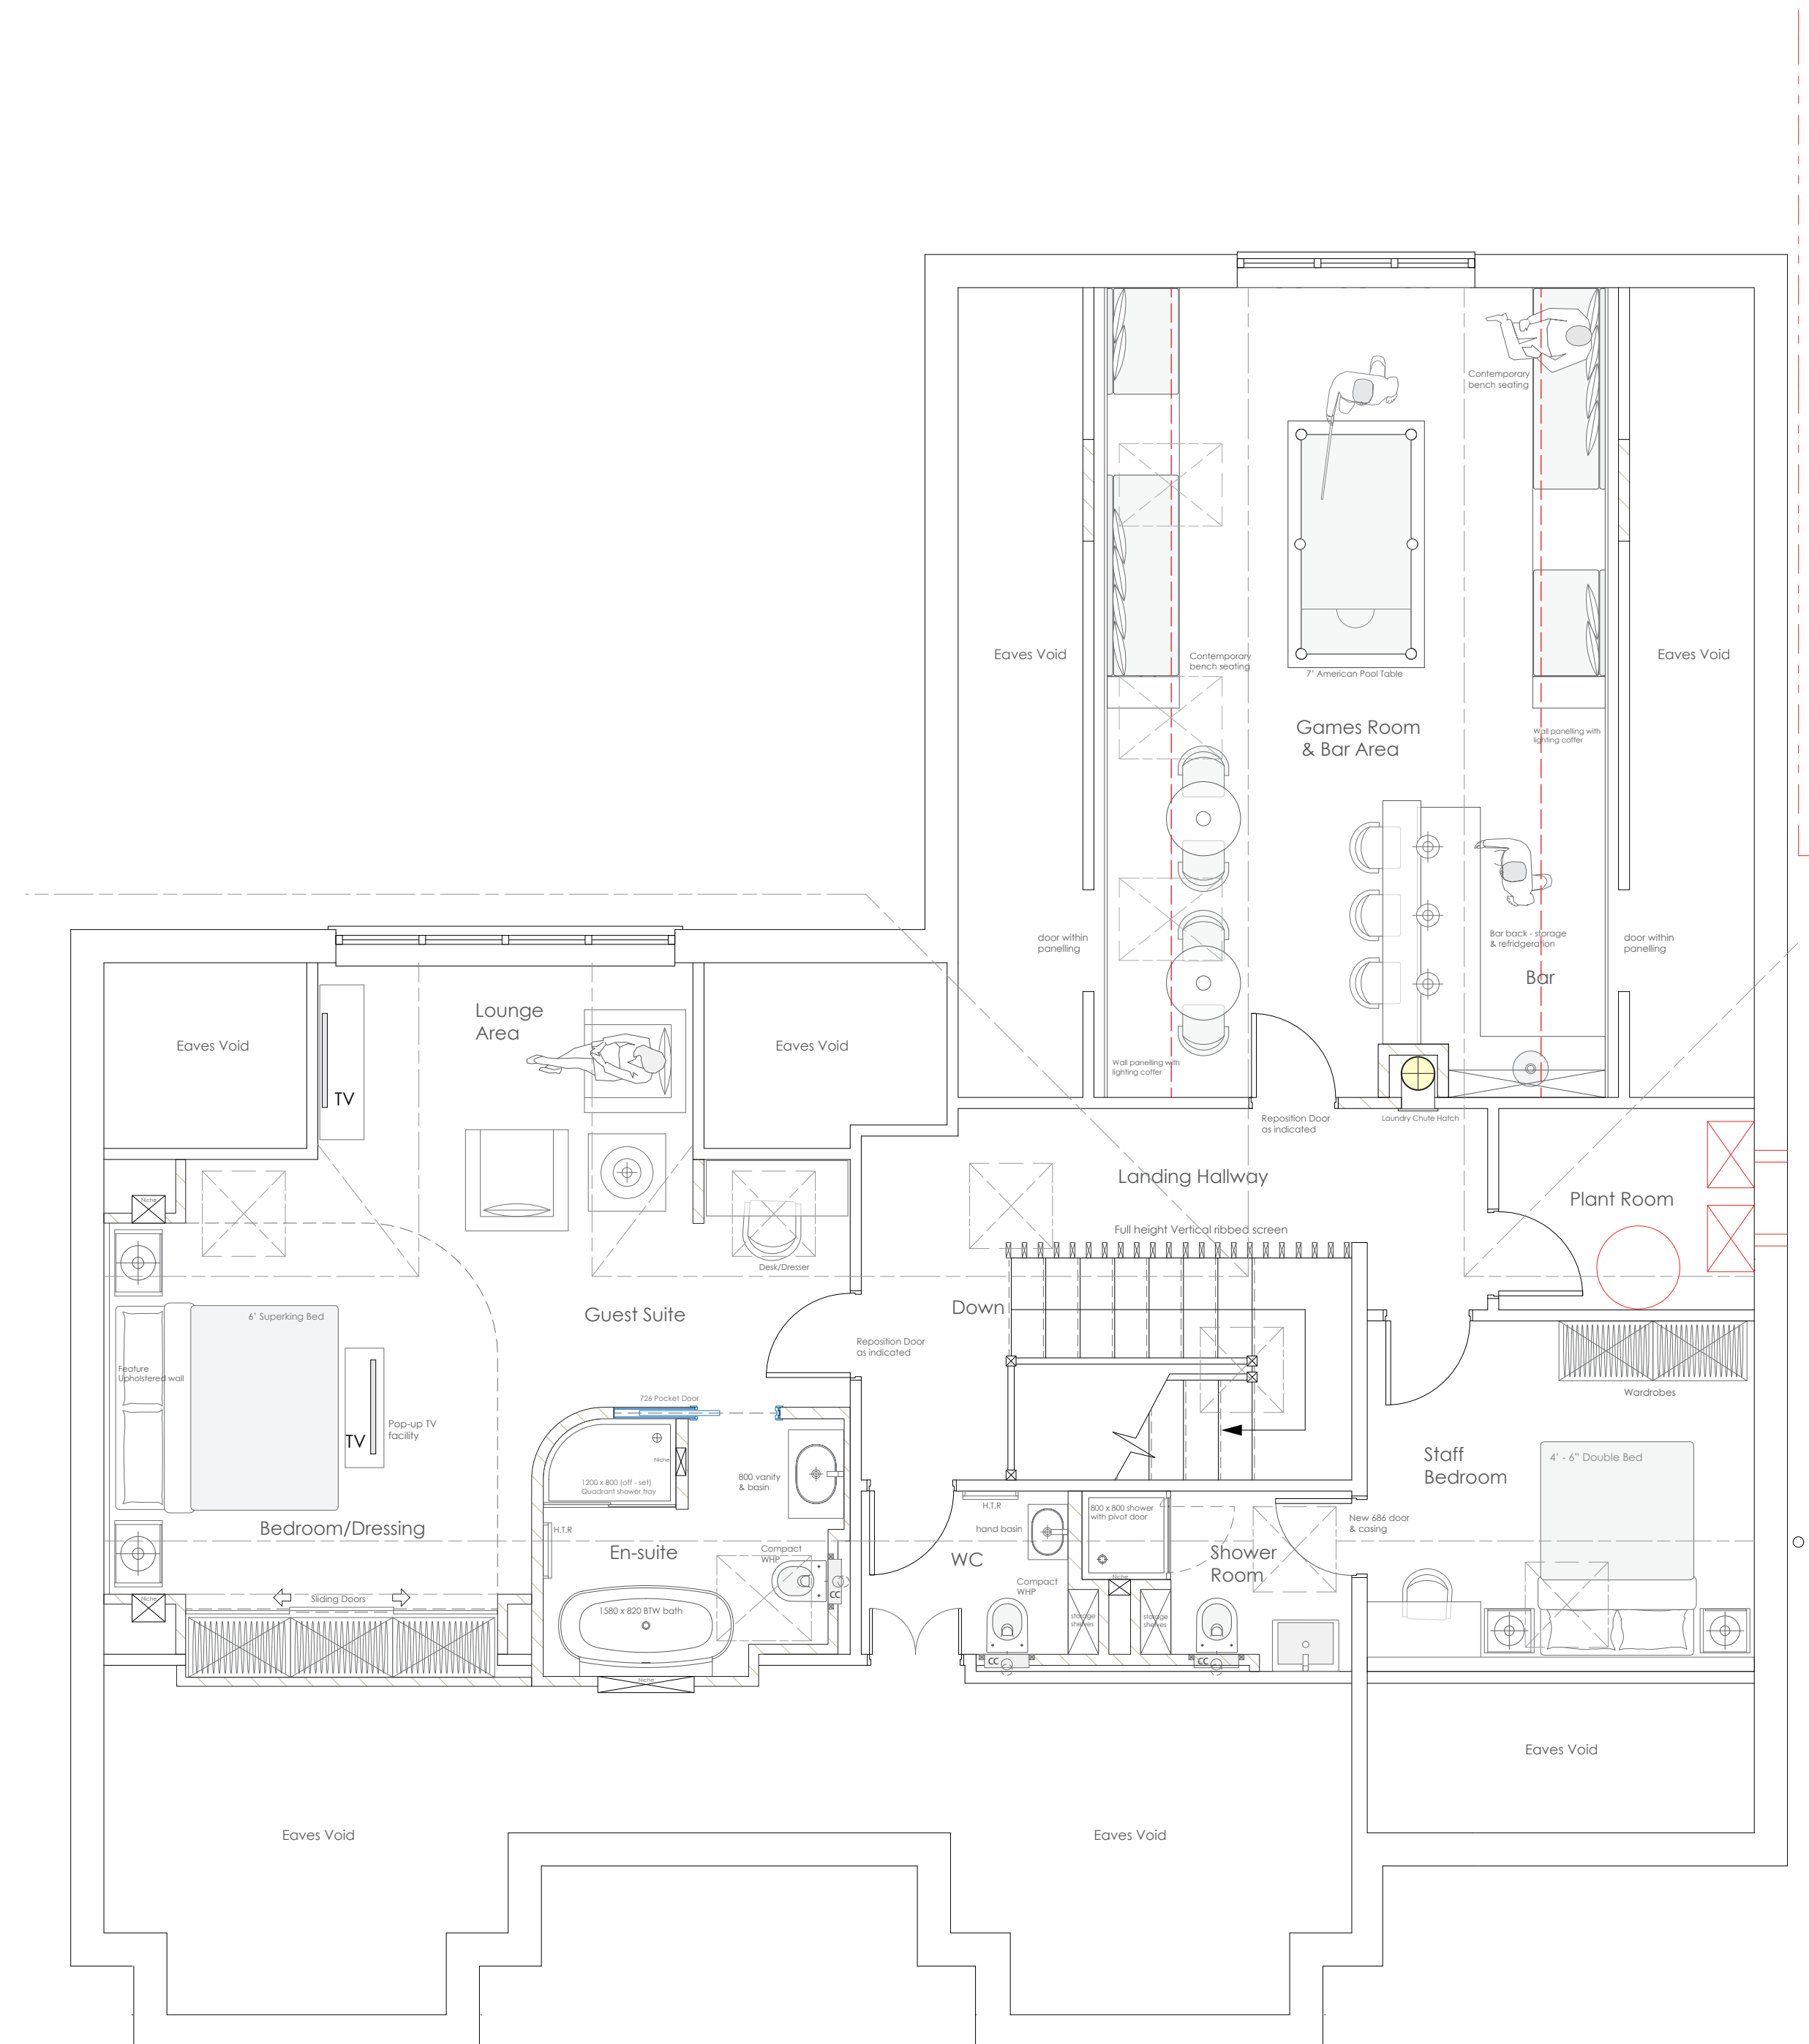


The Office
756 Blackburn Road
Sharpley
Bolton
BL1 7JW
01204 298 104
07969 175 357
acey68@hotmail.co.uk

Development Scheme @
25 Park Lane, Salford M7.
For
Mr & Mrs Michael Warwick
Proposed Second Floor Plan
Original scale 1 : 50 @ A/1
Drwg No: 25PL/008