




front elevation - as existing  
scale 1:50 at A1



flank elevation - as existing  
scale 1:50 at A1

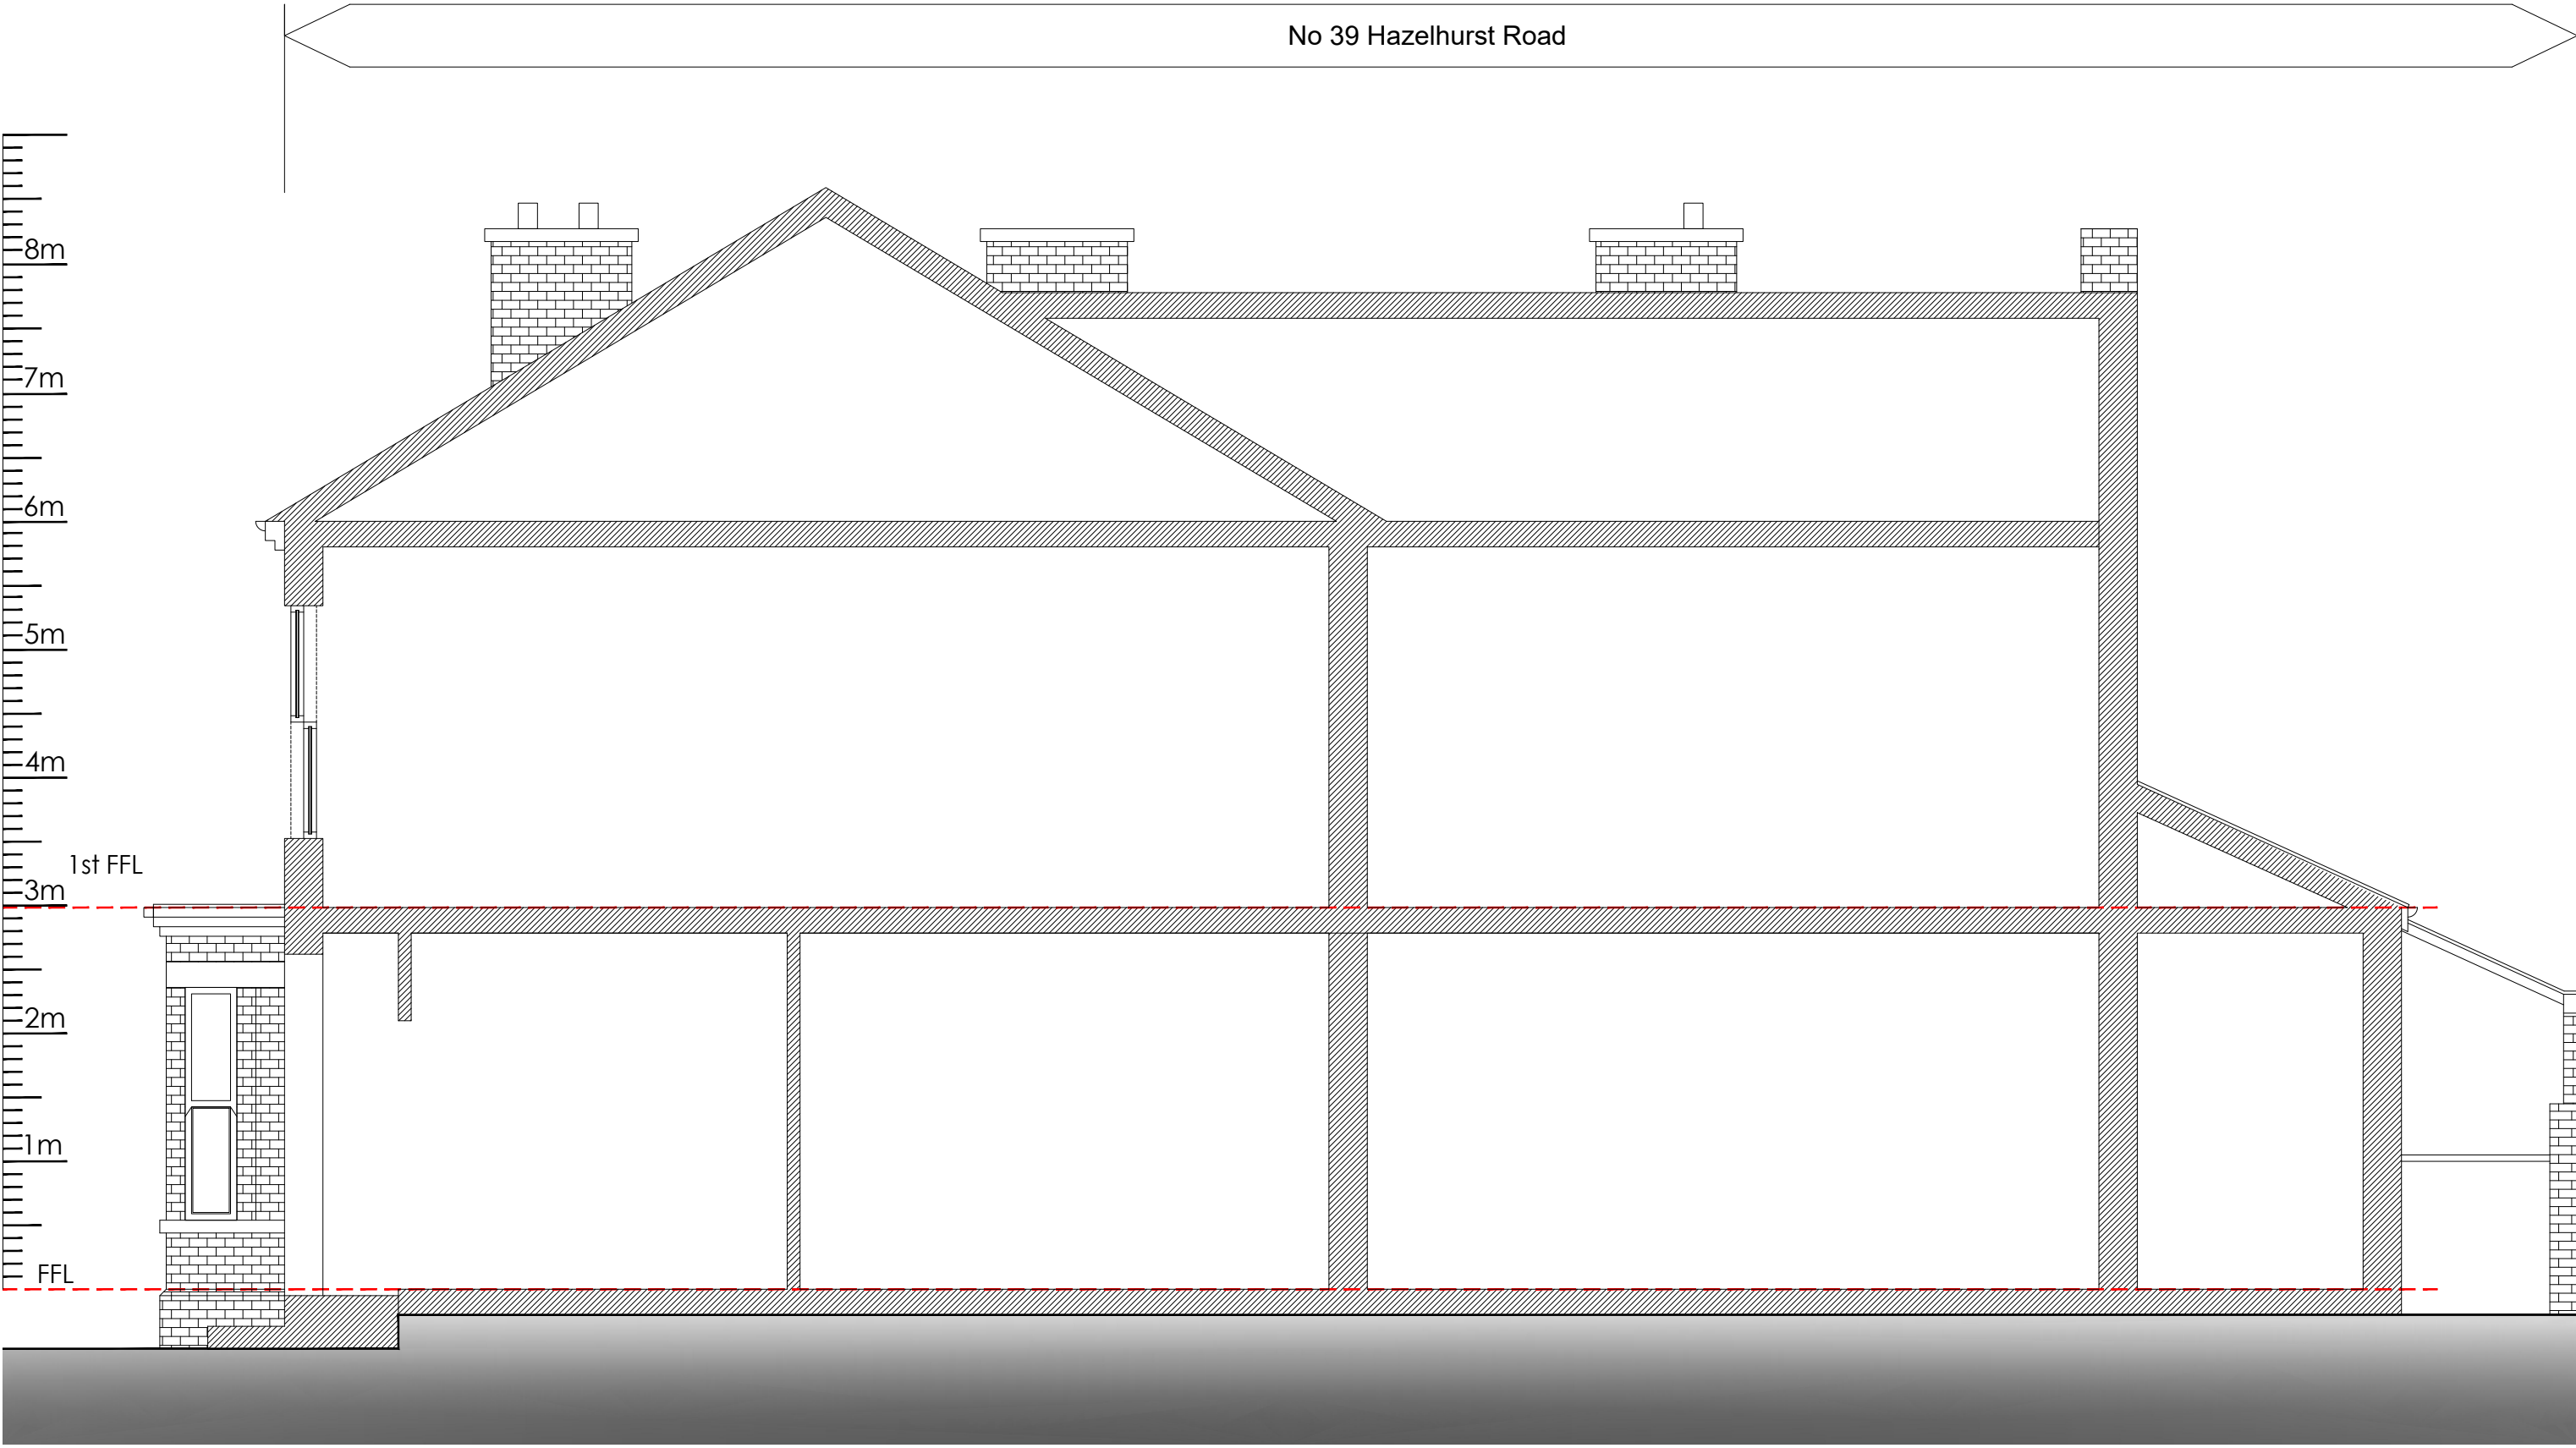

rear elevation - as existing  
scale 1:50 at A1



side elevation - as existing  
scale 1:50 at A1

The Copyright of a drawing belongs to P.J.H. Architectural Services Ltd and shall not be used or reproduced in any form without its express permission.

All dimensions to be checked on site prior to the commencement of any work.

For the avoidance of doubt all dimensions are measured to wall structure and not the internal/external finishes unless otherwise stated.

Where any discrepancy is found to exist within or between drawings and/or documents and site, it should be reported to the client and P.J.H. Architectural Services Ltd immediately.

P.J.H. Architectural Services Ltd shall not be liable for any use of drawings and documents for any purpose other than for which the same were prepared by or on behalf of P.J.H. Architectural Services Ltd.

Drawing to be read in strict conjunction with structural engineers details. Note, with regards to structural elements and details these take precedence over the information shown on this drawing.

Please send any corrections and discrepancies's to: enquiry@pjhas.co.uk



## Existing planning drawings

| Rev ref        | Description                                                | Date           |
|----------------|------------------------------------------------------------|----------------|
| Project        | Ground floor side/rear infill extension and internal works |                |
| Site Address   | 37 Hazelhurst Road, Worsley, Manchester, M28 2SX           |                |
| Client         | Mr and Mrs Jervis                                          |                |
| Drawing status | Planning                                                   |                |
| Drawing title  | Existing elevations                                        |                |
| Date           | September 2022                                             |                |
| Scale          | 1:50 @ A1                                                  | Drawn TW<br>CK |
| Dwg No.        | 2022-1615-P-102                                            | Rev -          |