




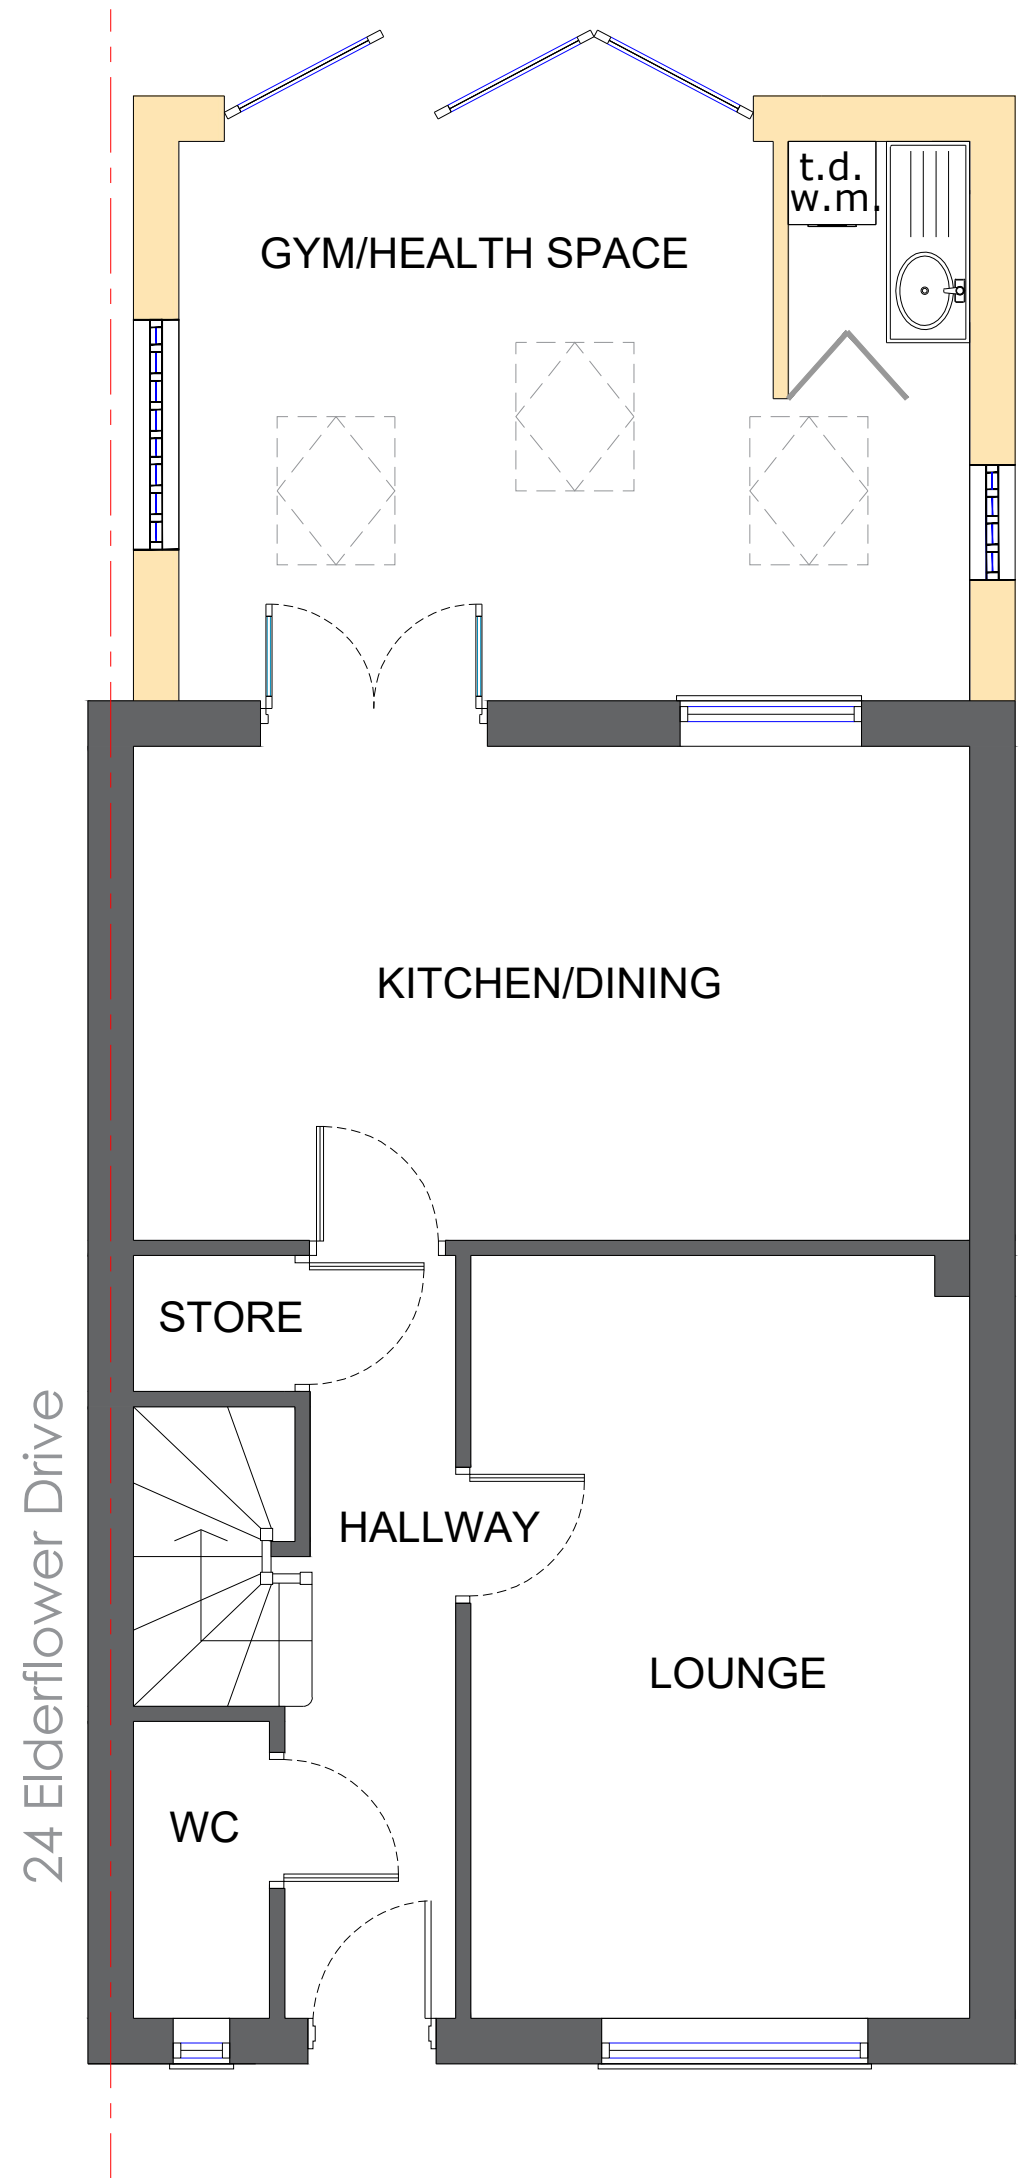


Proposed Ground Floor Plan
Scale 1:50

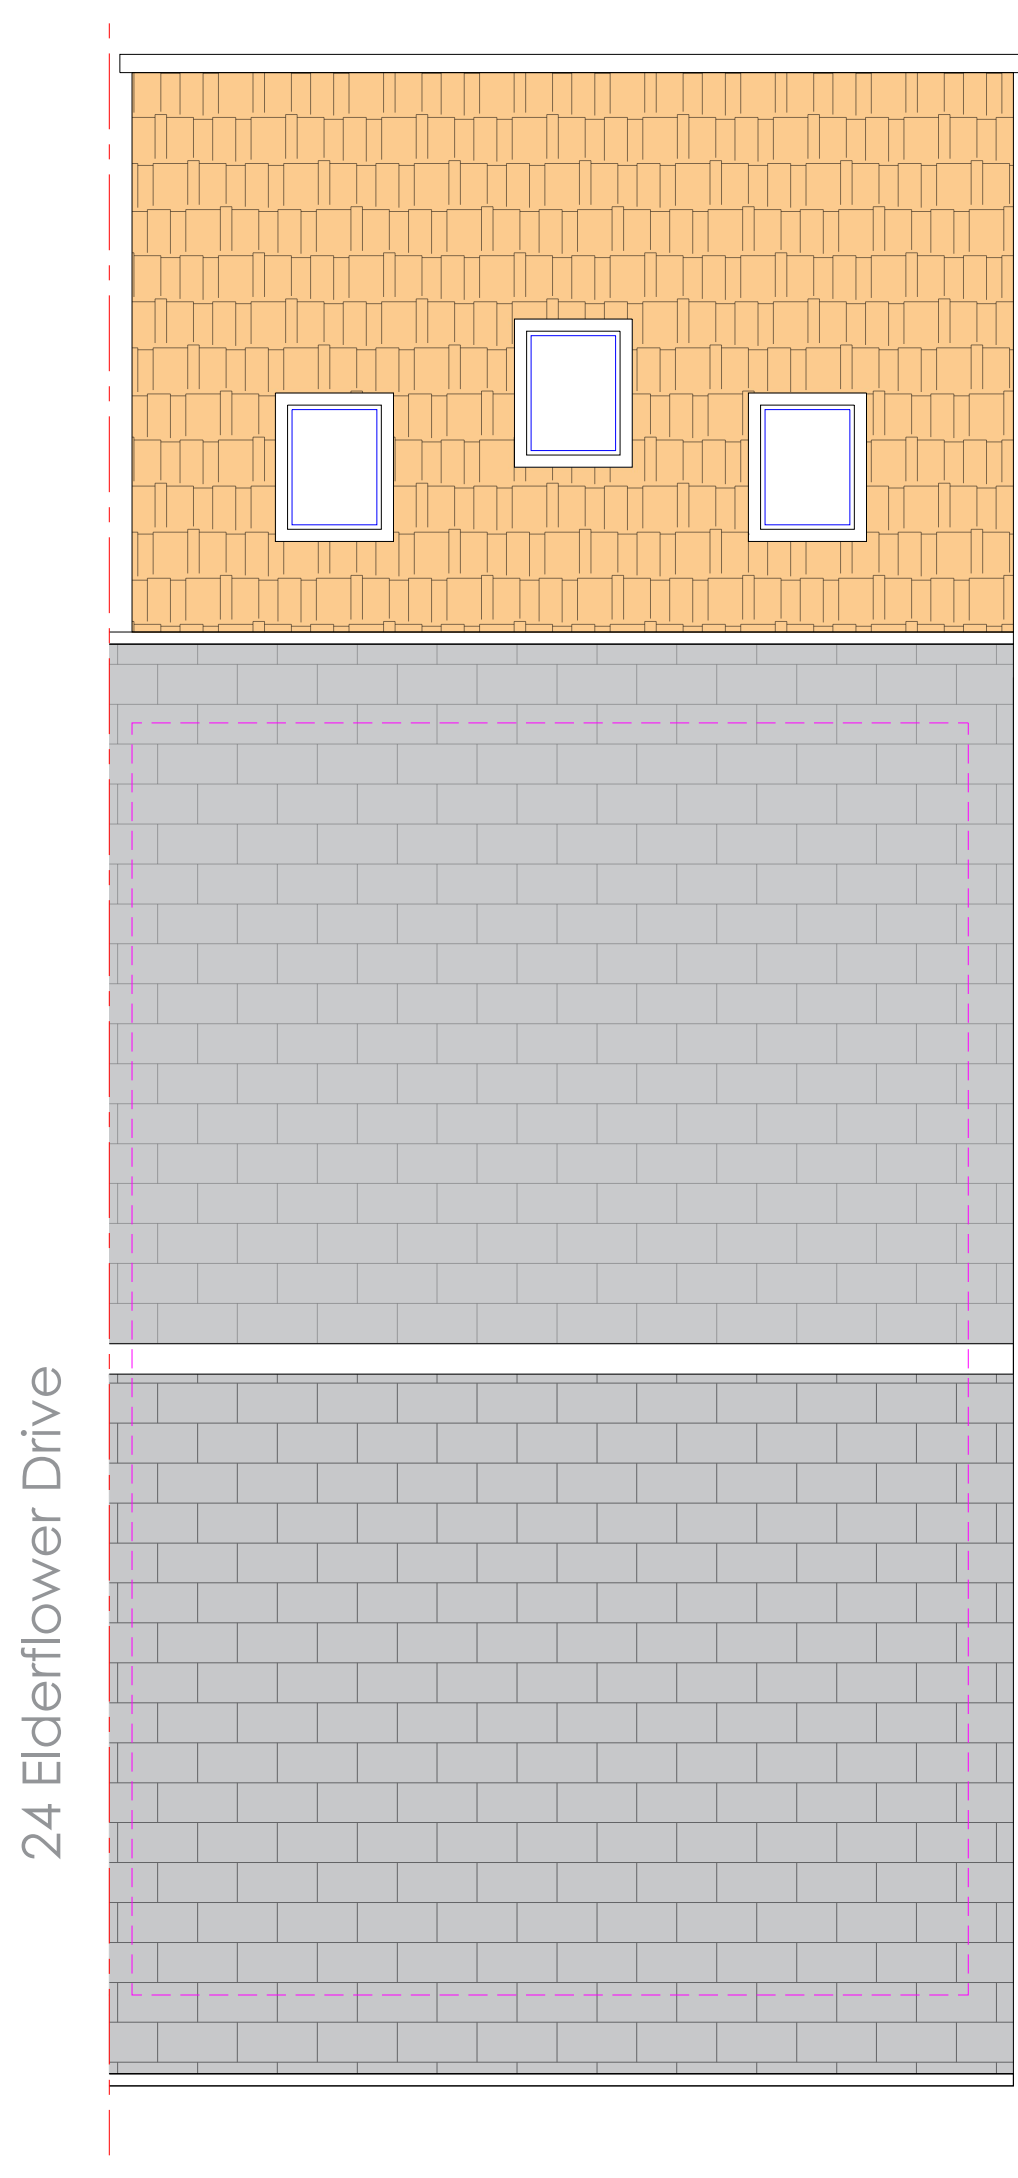

Proposed Roof Plan
Scale 1:50

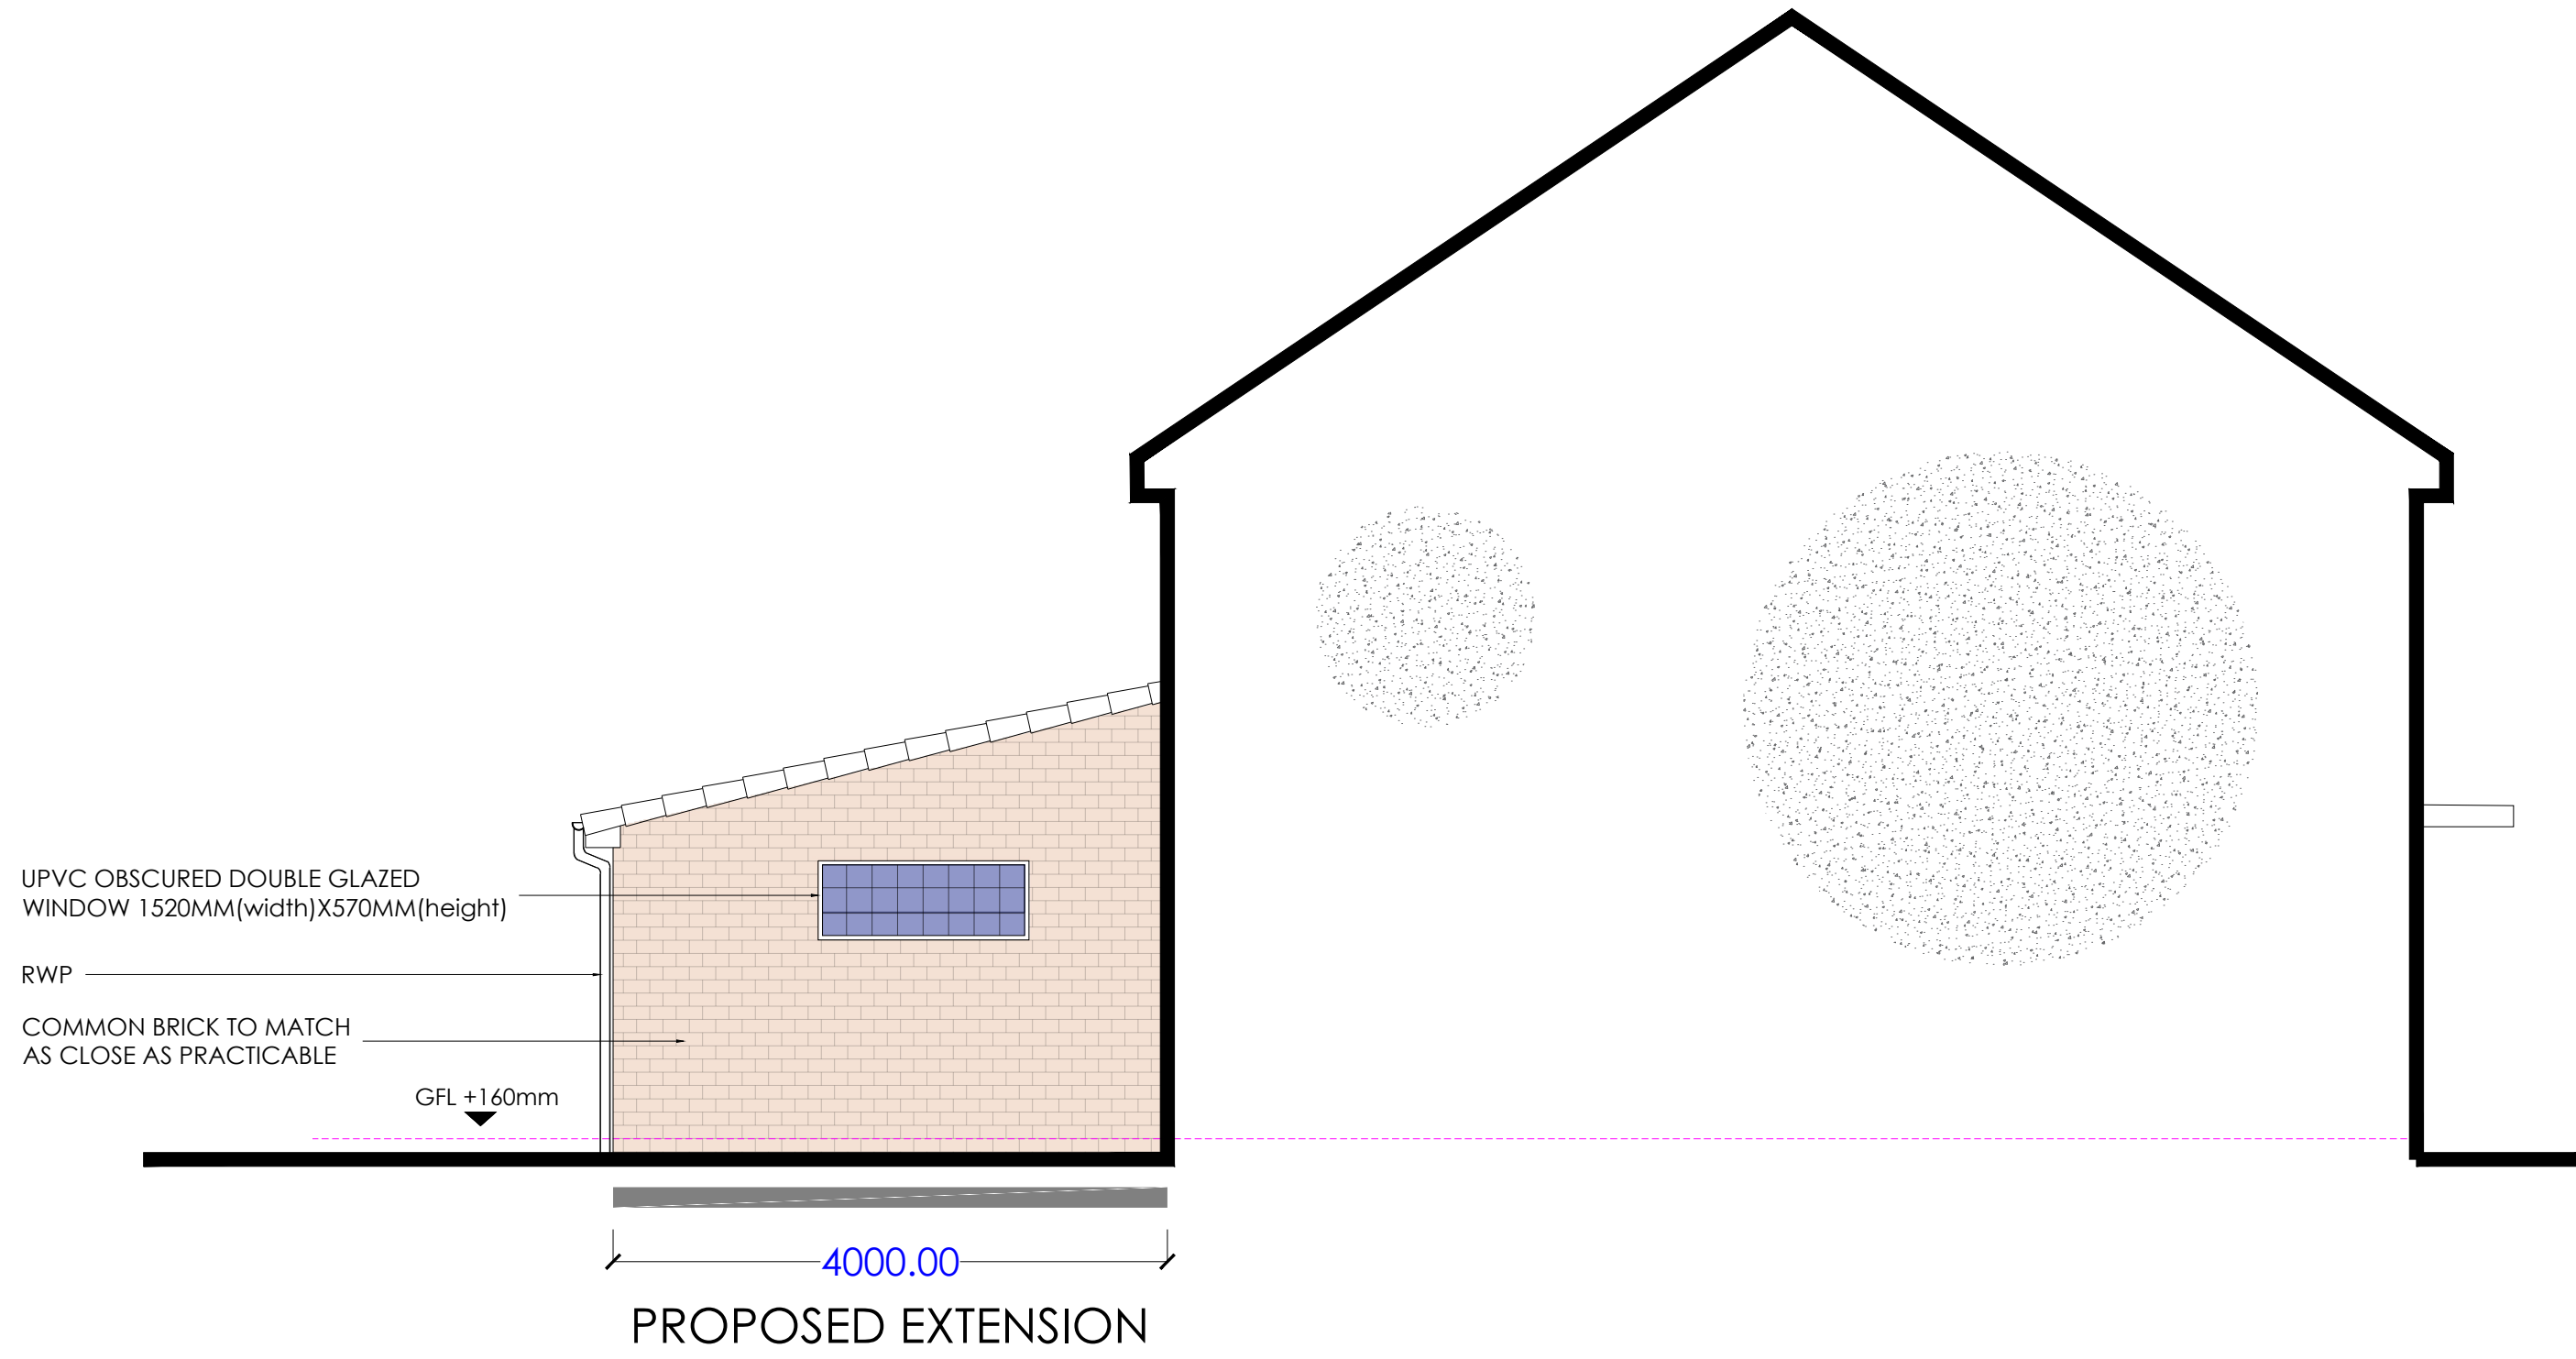

Proposed Party Wall Elevation
Scale 1:50

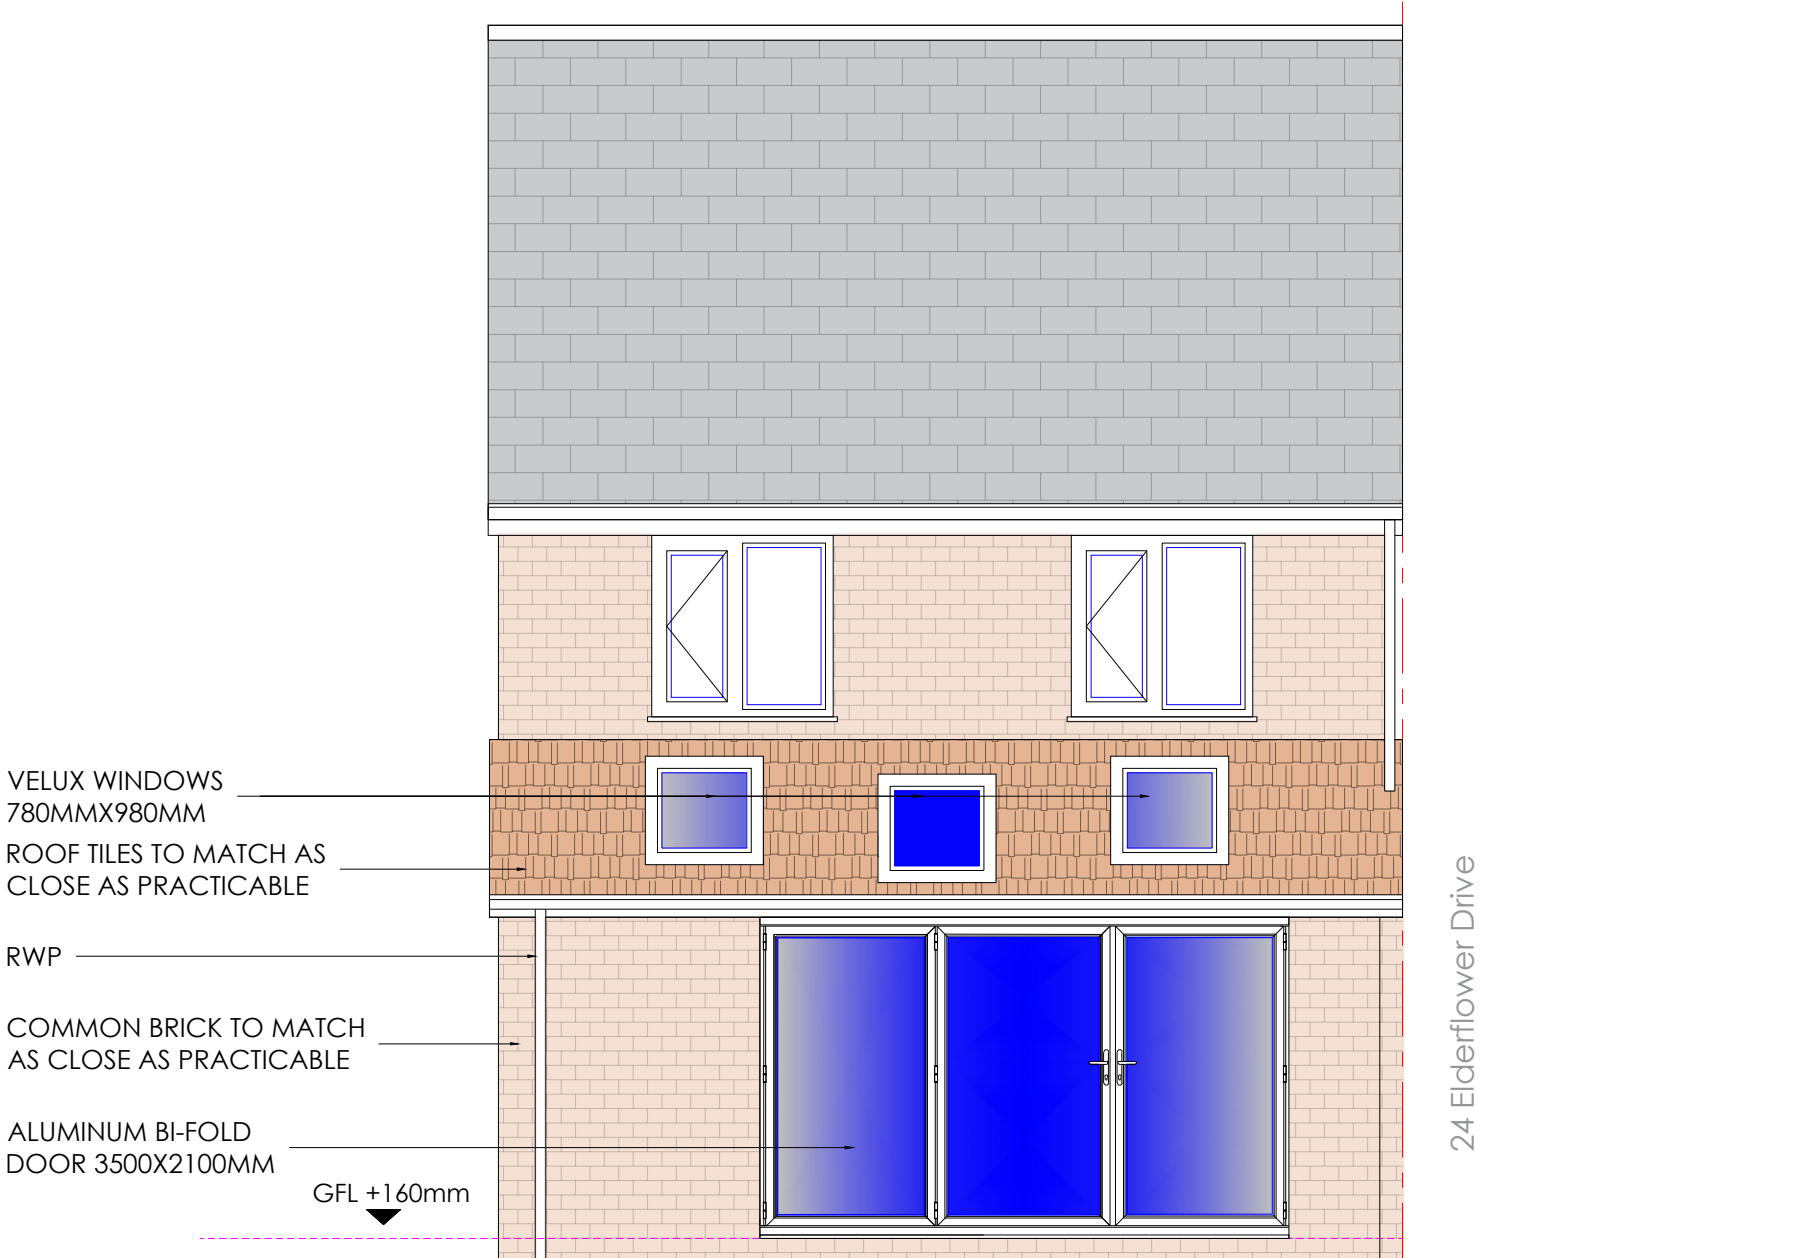

Proposed Rear Elevation
Scale 1:50



Proposed Side Elevation
Scale 1:50

GENERAL NOTES

1. The contractor must check the site and the approved drawings before commencing the works and must take any working measurements as necessary and any discrepancy must be reported to the client.
2. Work shall comply with any current relevant BS/codes of practices and confirm to the Building Regulations including the latest amendment. The contractor is responsible for setting out the works.

PROJECT ADDRESS

22 Elderflower Drive
Salford
M6 6LJ

PROJECT

Single Storey Rear Extension

REVISION

REVISION	DATE

KEY

RWP	Rain water pipe
---	Boundary
---	Proposed Extension

Drawing No

PP147(3)22

Scale

1:50 @ A1

Date

30.09.22

Drawn by

at

AT A. Design

Address:
17 Hastings Gardens
Stockport
SK5 8BF

T. 07830039347

E. .ata_design@hotmail.com

