


CDM: Clients and contractors must fulfil their duties under the CDM regulations 2015. The client is required to notify the HSE of any projects lasting more than 30 days or involving more than 500 person days.

Front Elevation (Chapel Street)

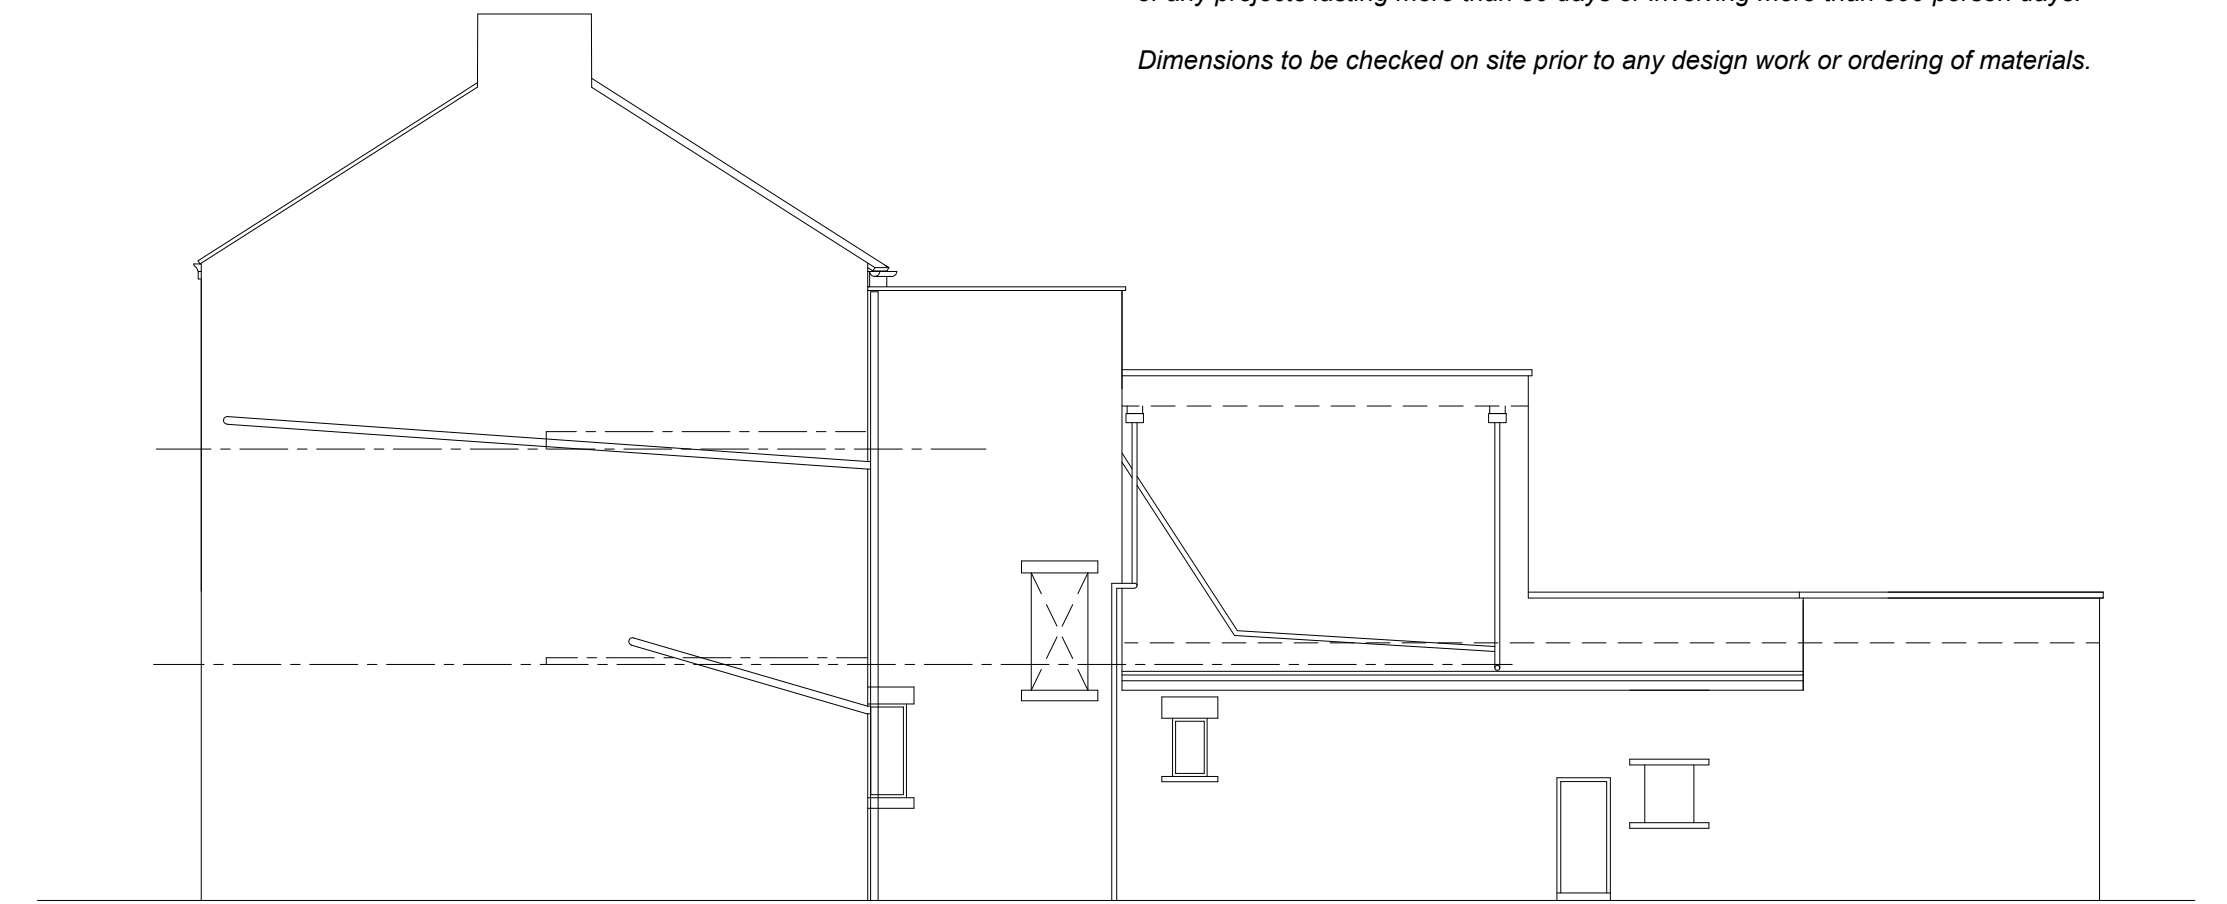


Second Floor Plan

First Floor Plan



Rear Elevation

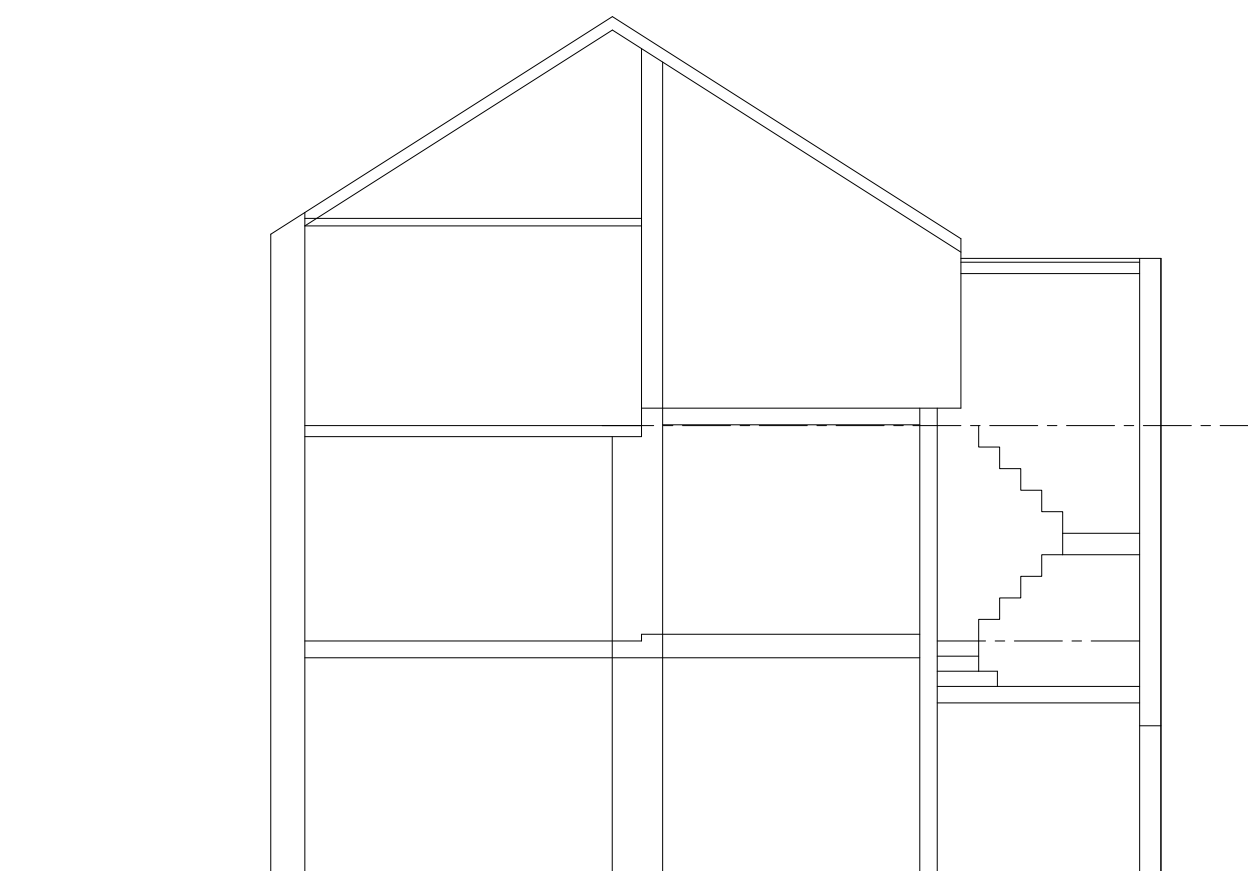

rev:	date:	description



AJ COCKER ASSOCIATES
CHARTERED BUILDING SURVEYORS

New Century House
176 Drake Street
Rochdale
OL16 1UP

Tel: 01706 764880
Fax: 01706 764881

www.ajcockerassociates.co.uk
mail@ajcockerassociates.co.uk



RICS
the mark of
professional
professionalism
worldwide

Project: Rovers Return Chapel Street Manchester Existing plans and elevations	scale: 1:100 date: June 2020 drawn: NL
Client: Mr. C. Grieves	Dwg. Nr. G285-001