

Existing metal fence and plinth to be temporary removed to form a new opening to provide contractor access.

Two small trees in the garden to be temporary removed. They will be reinstated / replaced like-for-like upon completion of the refurbishment work.
Tree A - ornamental apple tree, approx dia. 215mm
Tree B - ornamental apple tree, approx dia. 135mm


Existing trees along Great George Street to be crown lifted as necessary to allow contractor access

GREAT GEORGE STREET

Existing metal fence, brick pier and plinth to be temporary removed to form a new opening to provide contractor access.

CHAPEL STREET

LUPTON STREET

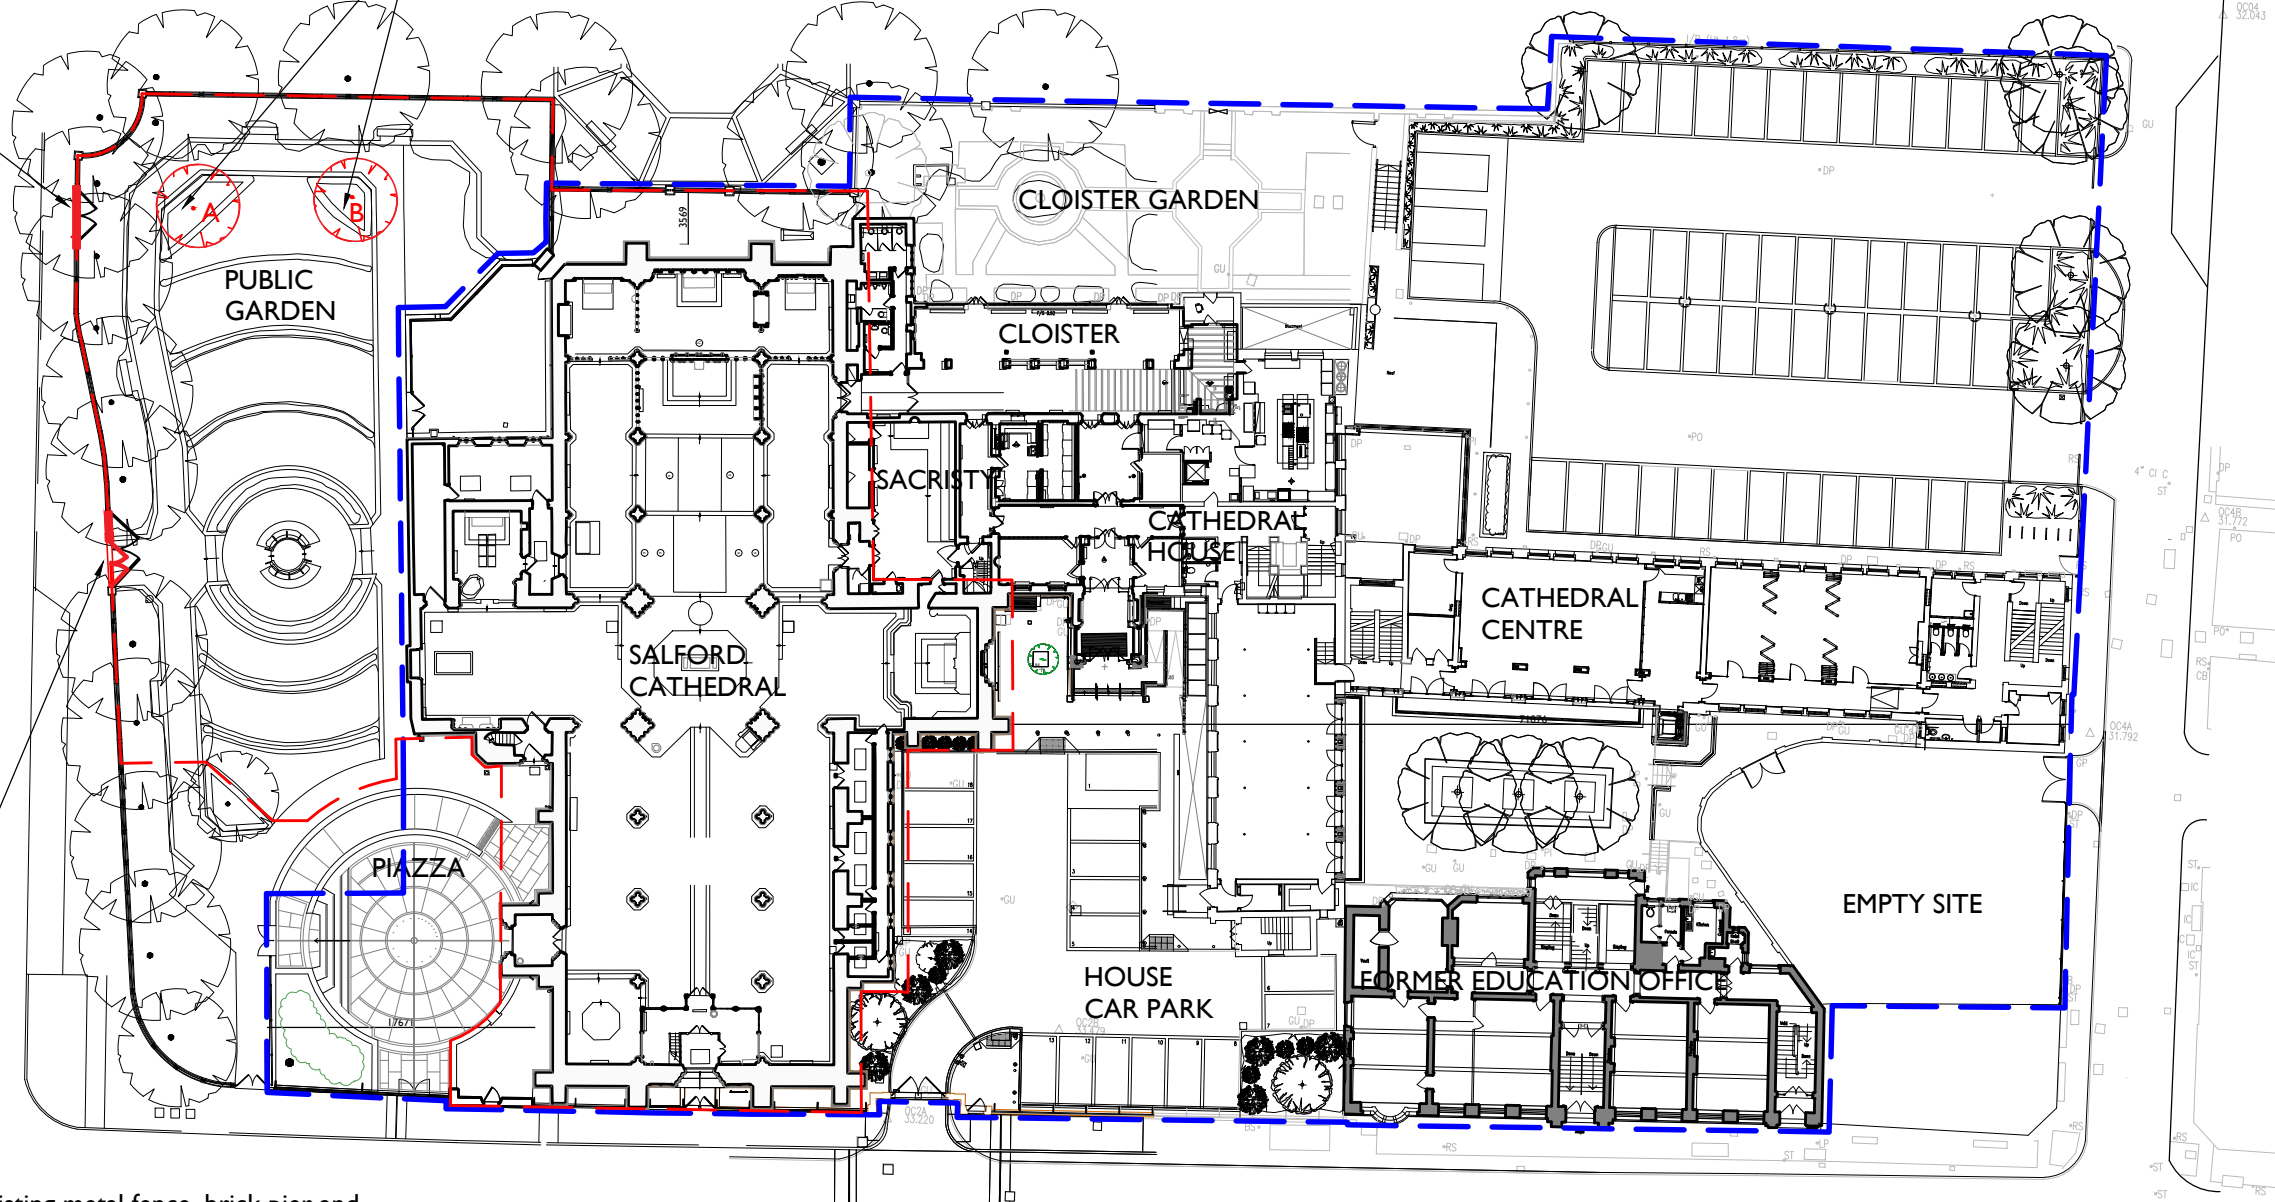

Notes:

28/09/2022 10:22:26

Drawings are based on survey data and may not accurately represent what is physically present.

Do not scale from this drawing. All dimensions are to be verified on site before proceeding with the work.

All dimensions are in millimeters unless noted otherwise.

Purcell shall be notified in writing of any discrepancies.

Key Plan
not to scale

— Ownership boundary

— Boundary of proposed works

P04	25/05/2022	RW	RW	-
P05	21/08/2022	SS	SS	Stage 3 Issue
P06	31/08/2022	SS	SS	Issued to Planning
P07	16/09/2022	SS	SS	HCC Submission
P08	28/09/2022	RW	RW	Revised for Planning
REV	DATE	BY	CHK	DESCRIPTION

CLIENT
Diocese of Salford

PROJECT
Salford Cathedral Restoration

JOB NUMBER
241061

TITLE
**Site Plan
Existing**

SIZE
A3L

SCALE
1:500 @ A3

LAST REVISED
28/09/2022

DRAWN
RW

CHECKED
RW

REV
P08

SUITABILITY/REASON FOR ISSUE
S4 - Planning

DRAWING NAME
241061-PUR-00-XX-DR-A-1001

St James', 79 Oxford Street, Manchester, M1 6PQ
© PURCELL 2019. PURCELL IS THE TRADING NAME OF PURCELL ARCHITECTURE LTD.

1 Site Plan - Existing
1:500 @ A3

2 Photos of Trees
1:500 @ A3




Tree A



Tree B

3 Photos of the Perimeter Fence and Gates
1:500 @ A3

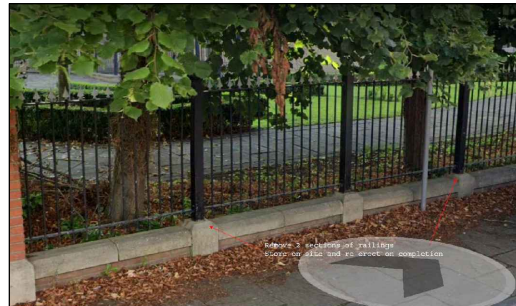

*LN = liturgical north

