




Note:  
Do not scale from this drawing.  
Dimensions are to be checked on site.  
If in doubt please ask.

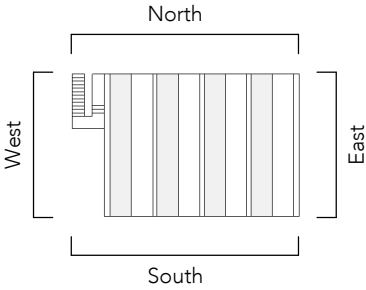

| Material Key |          |
|--------------|----------|
| No.          | Material |

|    |                                     |
|----|-------------------------------------|
| 1  | Roofing TBC - Dark Grey             |
| 2  | Brickwork - Soldier Course          |
| 3  | Brickwork - Strecher Bond           |
| 4  | PPC Metal Railings - Dark Grey      |
| 5  | Doors - Dark Grey                   |
| 6  | Rain Water Pipes - Black            |
| 7  | UPVC windows - Dark Grey            |
| 8  | PPC Metal Canopy - Dark Grey        |
| 9  | PPC Metal Meter Cabinet - Dark Grey |
| 10 | Timber fence                        |

|    |          |    |                                                                                      |
|----|----------|----|--------------------------------------------------------------------------------------|
| P3 | 13/10/22 | PW | General planning update                                                              |
| P2 | 12/08/22 | PB | Revised unit size                                                                    |
| P1 | 13/07/22 | PW | Site layout changes, rain water goods shown, move on homes handed and planning issue |
| P0 | 27/05/22 | PB | Planning issue                                                                       |

| Rev | Date | Intls | Details |
|-----|------|-------|---------|
|-----|------|-------|---------|

© The moral rights of the author are hereby asserted.  
This drawing and design is the sole property of Buttress Ltd and must not be reproduced without permission.  
Buttress Ltd is Registered in England and Wales: 5363573

# Buttress

41 Bengal St  
Manchester  
M4 6AF

T 0161 236 3303  
E contact@buttress.net  
W www.buttress.net

|               |                                       |
|---------------|---------------------------------------|
| Project Title | Salford Housing Sites - Move On Homes |
| Client        | Salford City Council                  |
| Location      | Salford                               |

Drawing Title Tootal Grove - Move On Homes Elevations 2 - Proposed

|         |                     |                 |         |
|---------|---------------------|-----------------|---------|
| Date    | 13/10/2022 15:37:05 | Scale           | 1 : 100 |
| Checked | BT                  | Orig Paper Size | A3      |

Job No: 9317 Status Planning


Project: Origin: Zone: Level: Type: Disc: Number: Rev:

9317-BA-Z2-XX-DR-A- (05)001- P3



## South Elevation

1 : 100

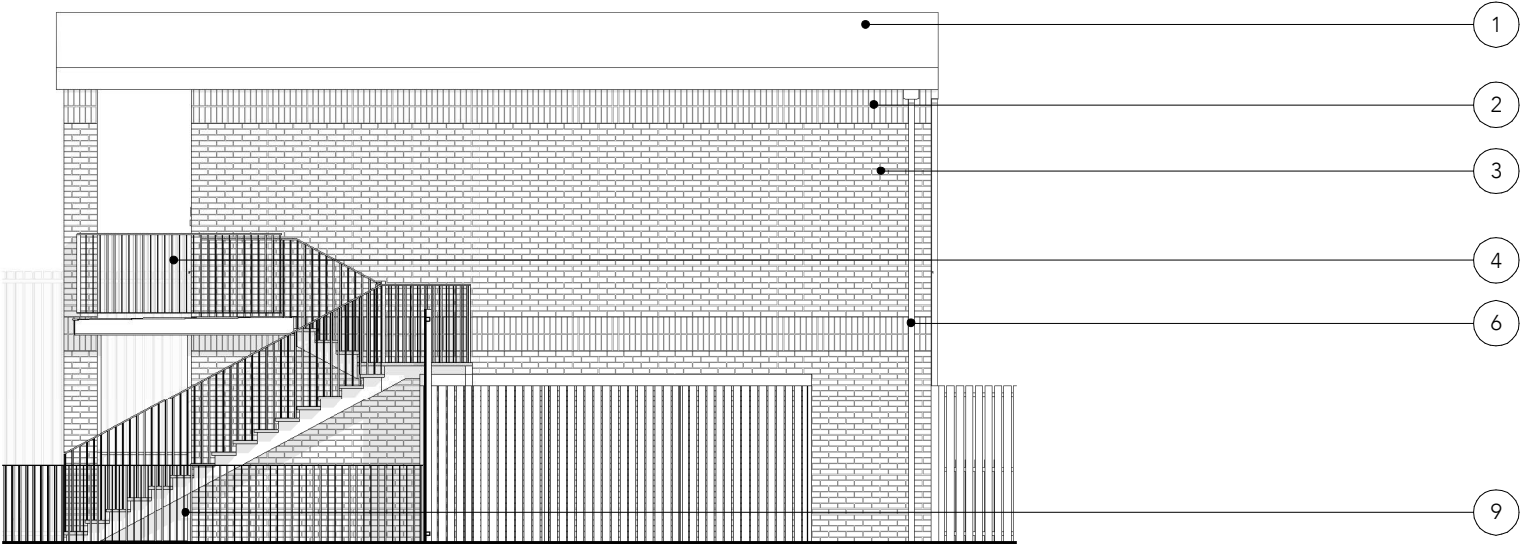

## West Elevation

1 : 100

