



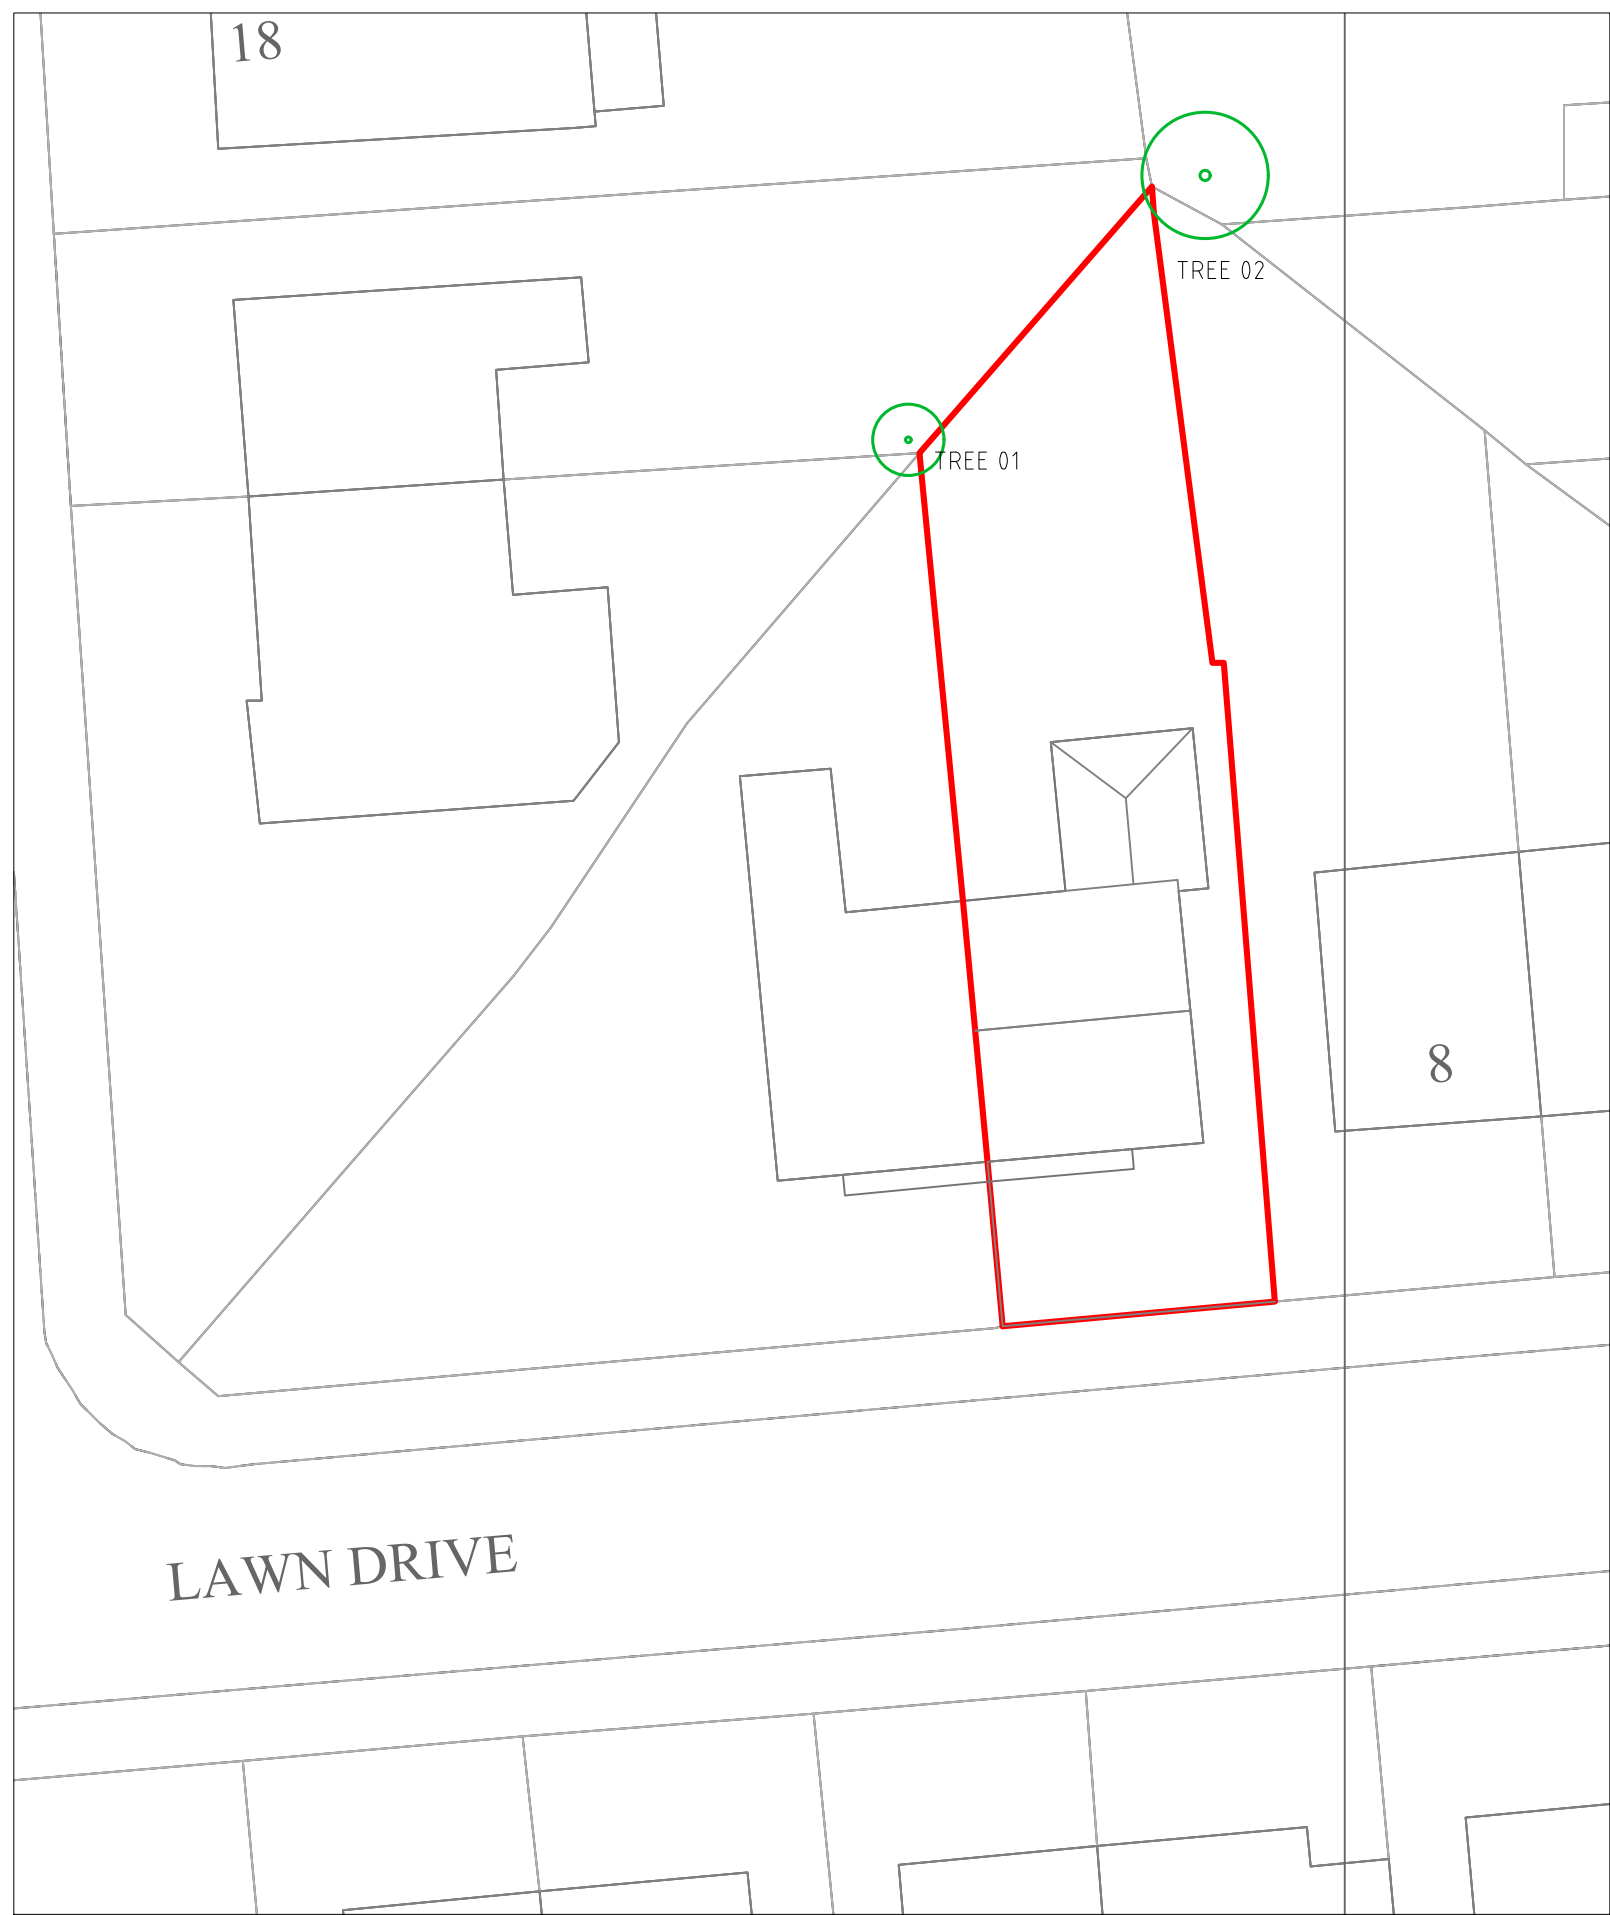


EXISTING SITE PLAN
1:200

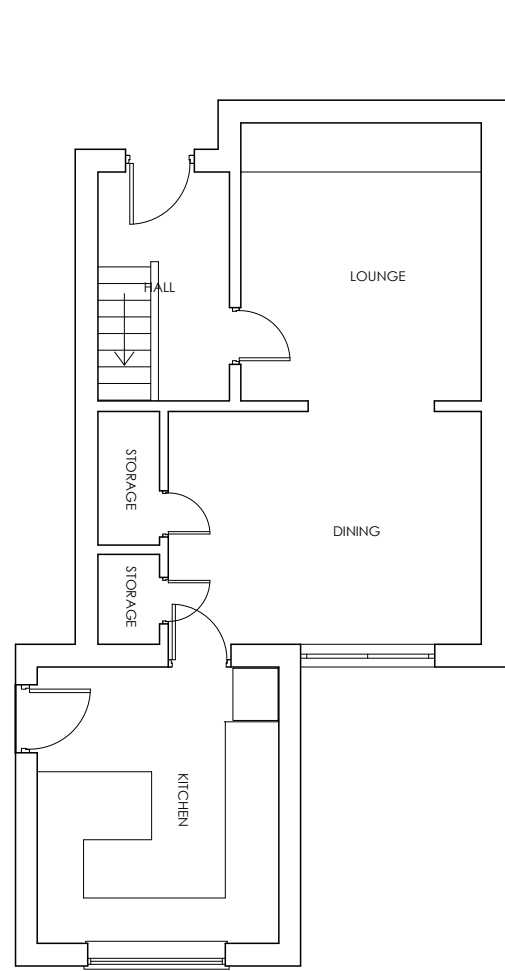


EXISTING PLAN
1:100




EXISTING REAR [SOUTH] ELEVATION
1:100

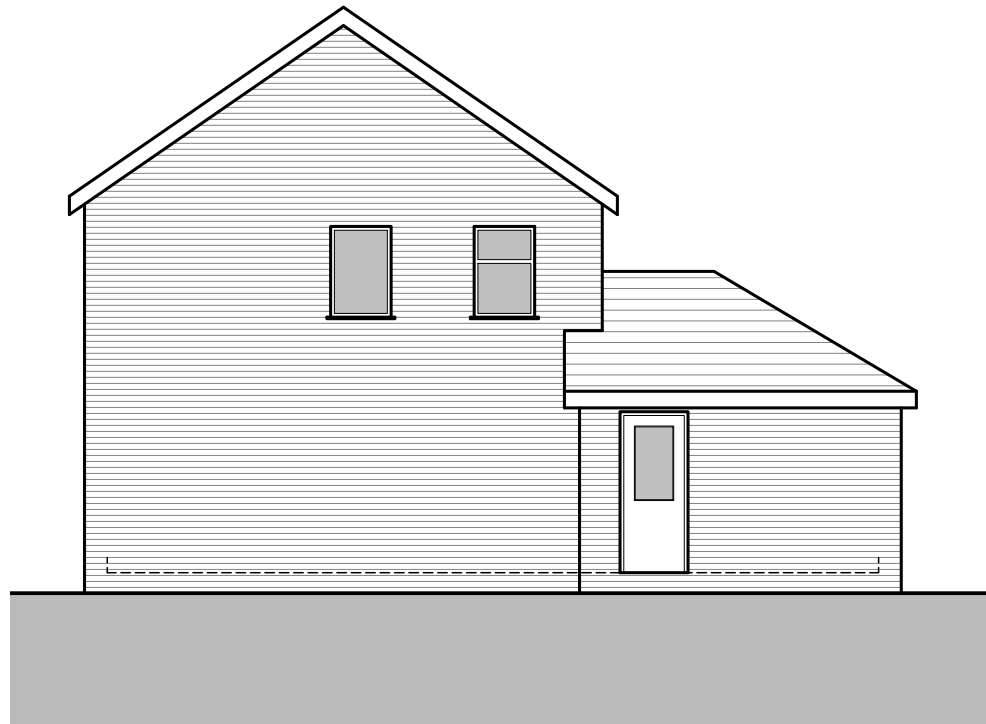


EXISTING EAST ELEVATION
1:100

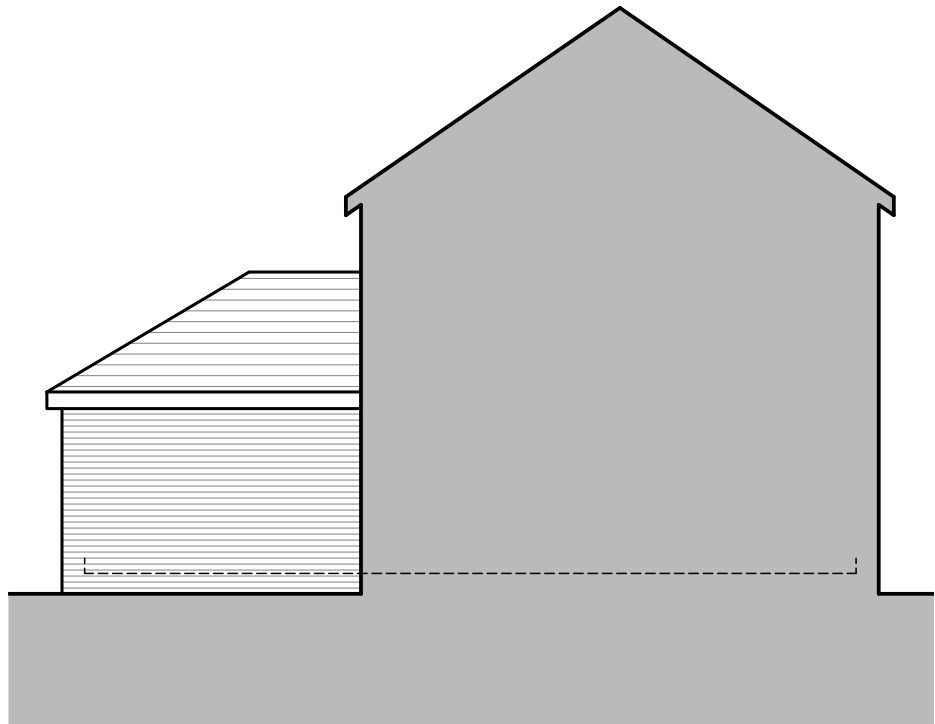


EXISTING WEST ELEVATION
1:100

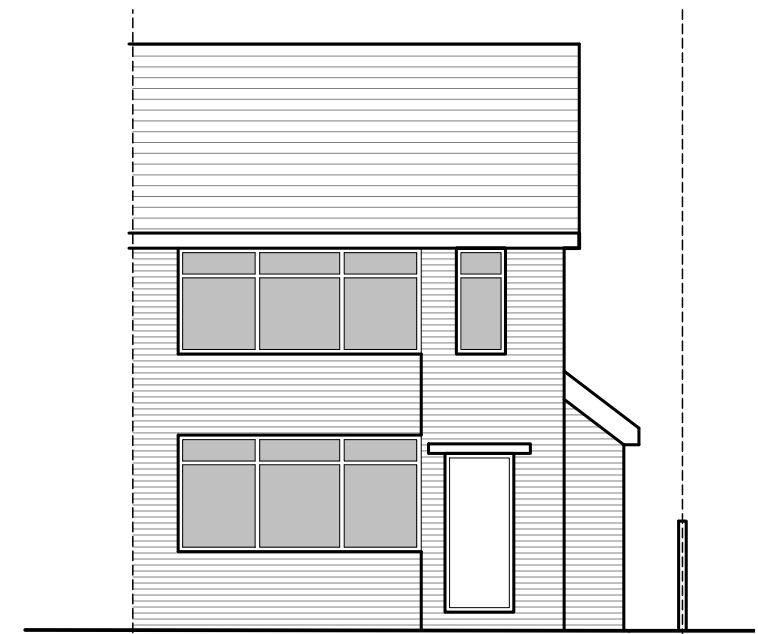

EXISTING NORTH ELEVATION
1:100

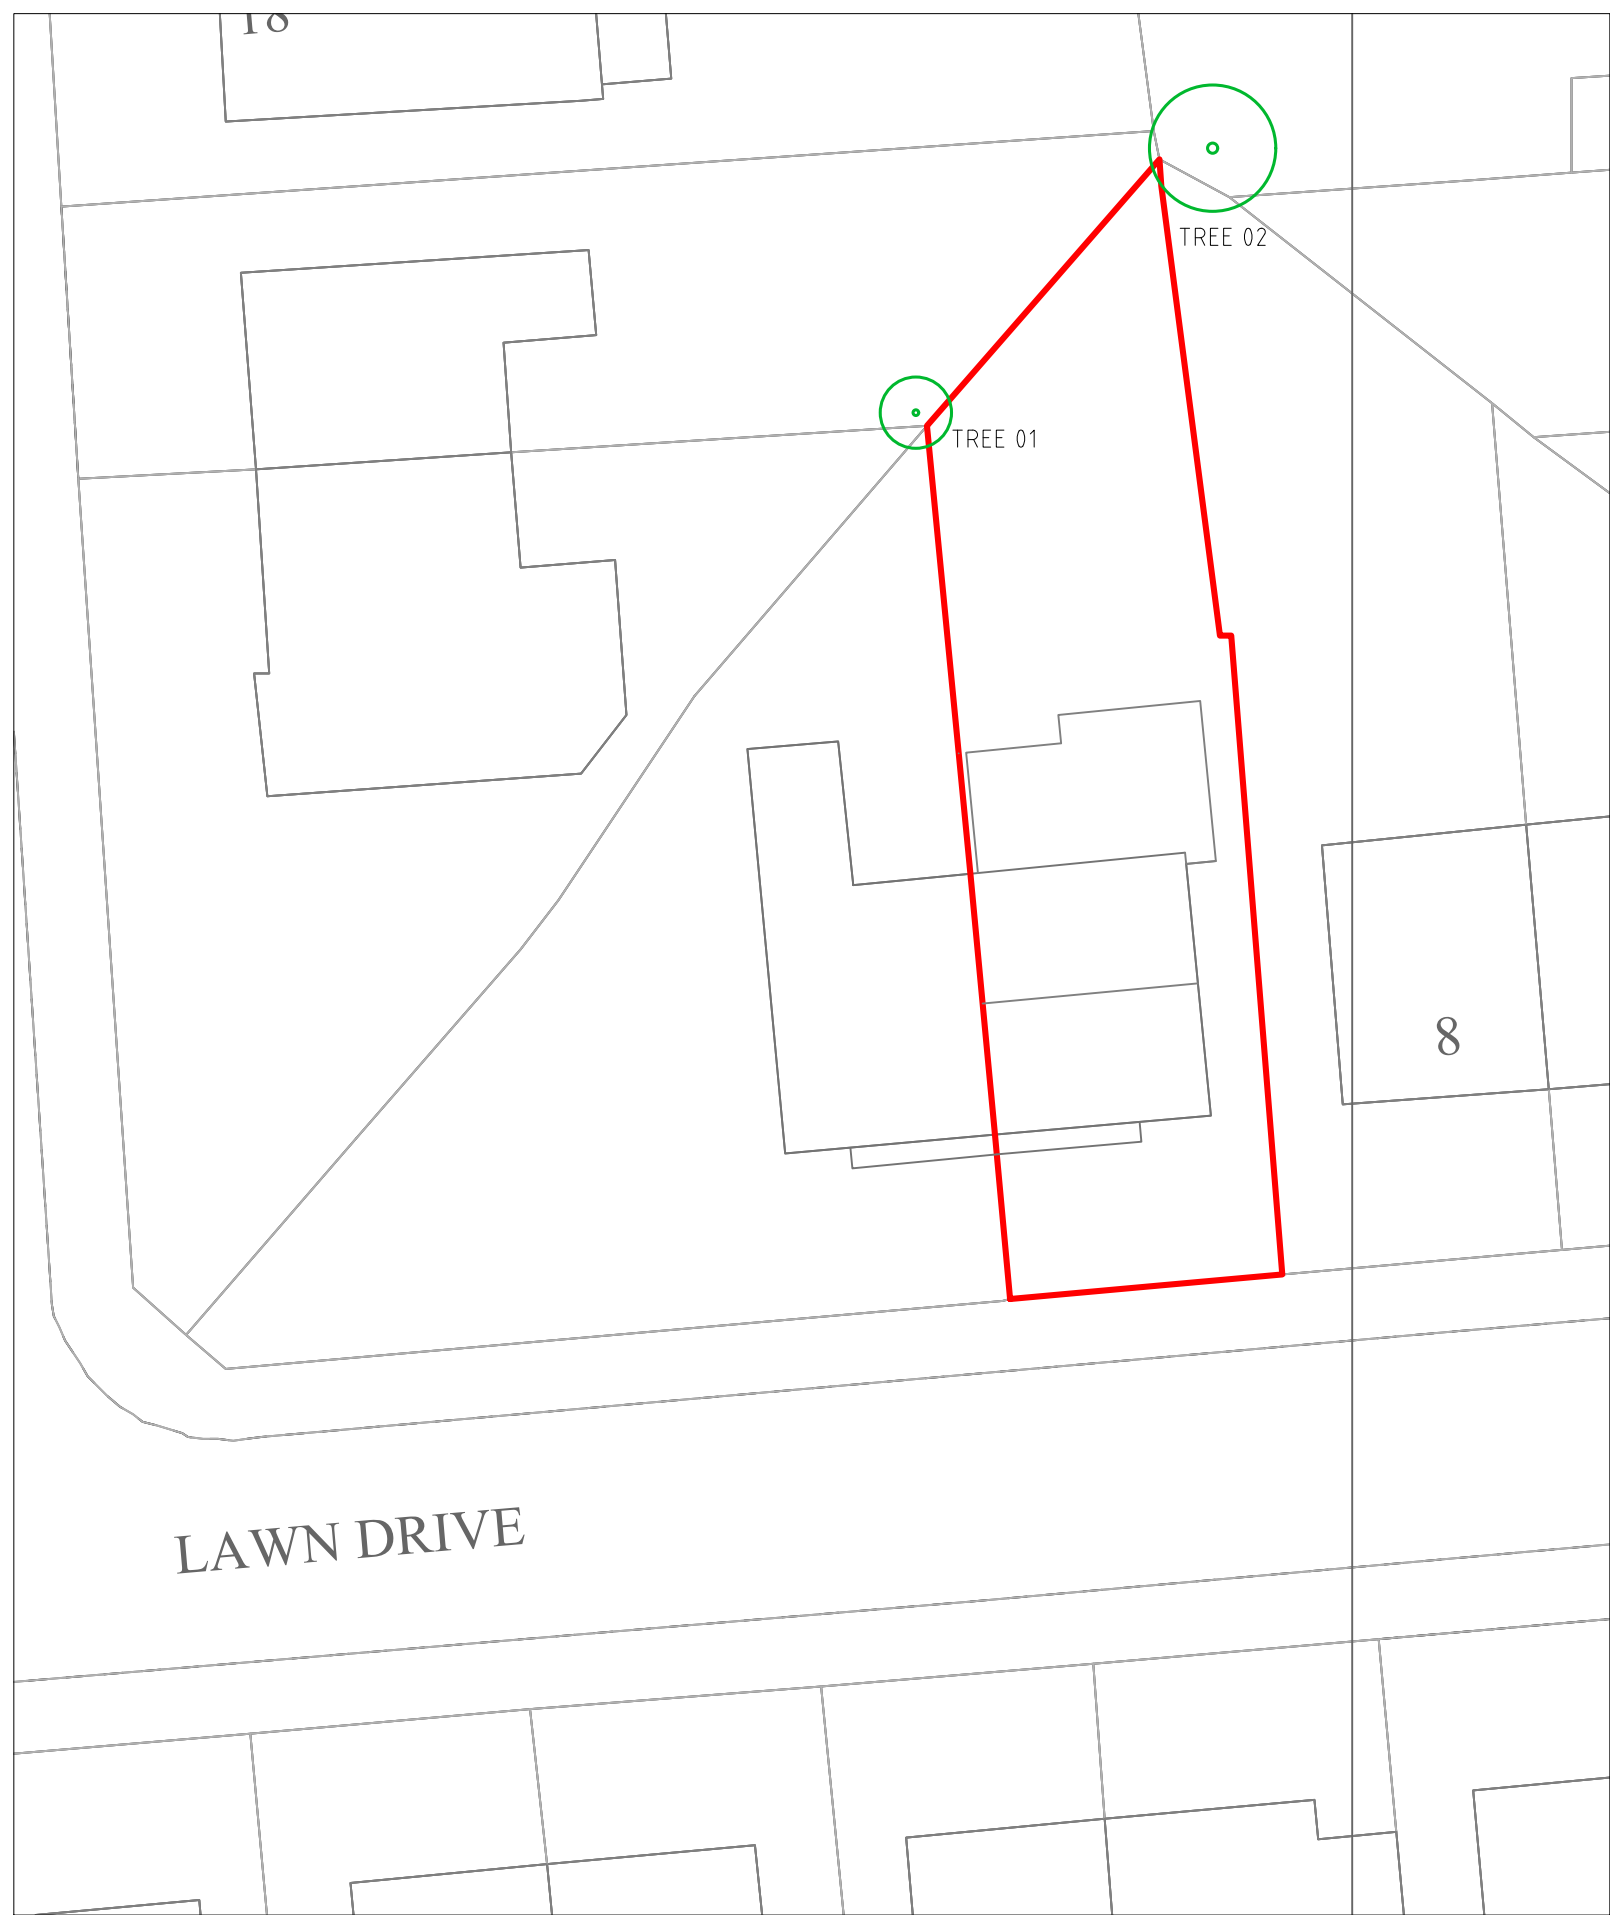


PROPOSED SITE PLAN
1:200

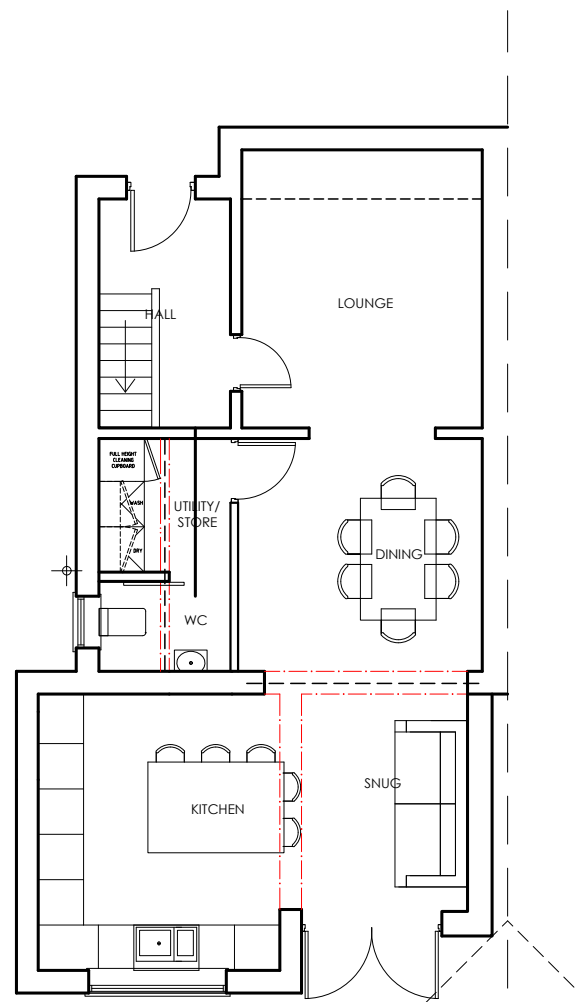


PROPOSED PLAN
1:100




PROPOSED REAR [SOUTH] ELEVATION
1:100

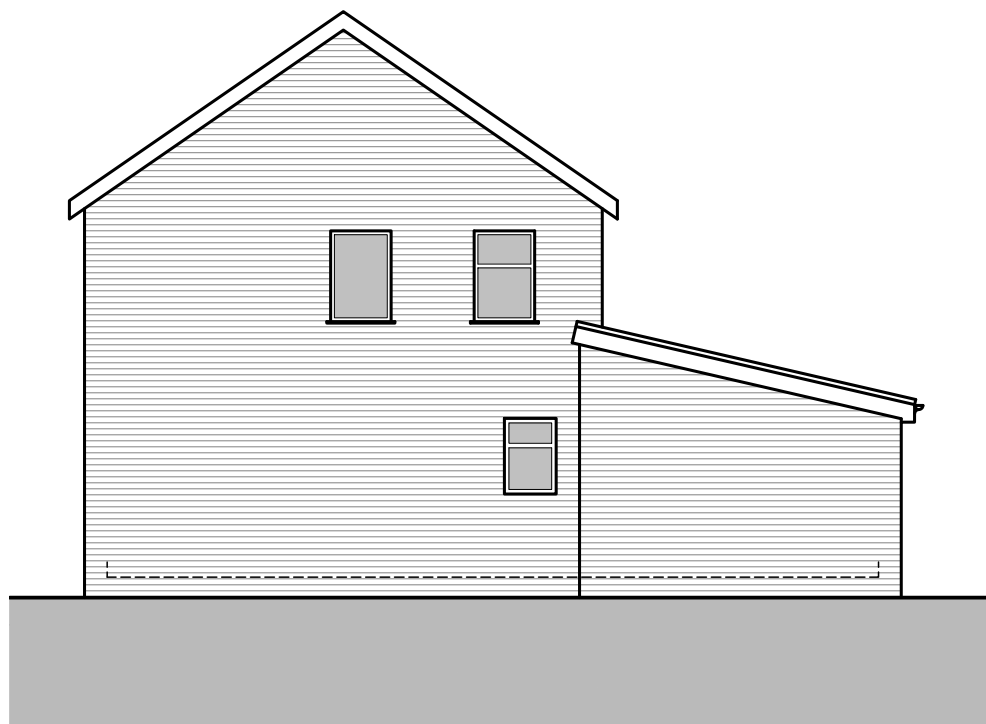

PROPOSED EAST ELEVATION
1:100

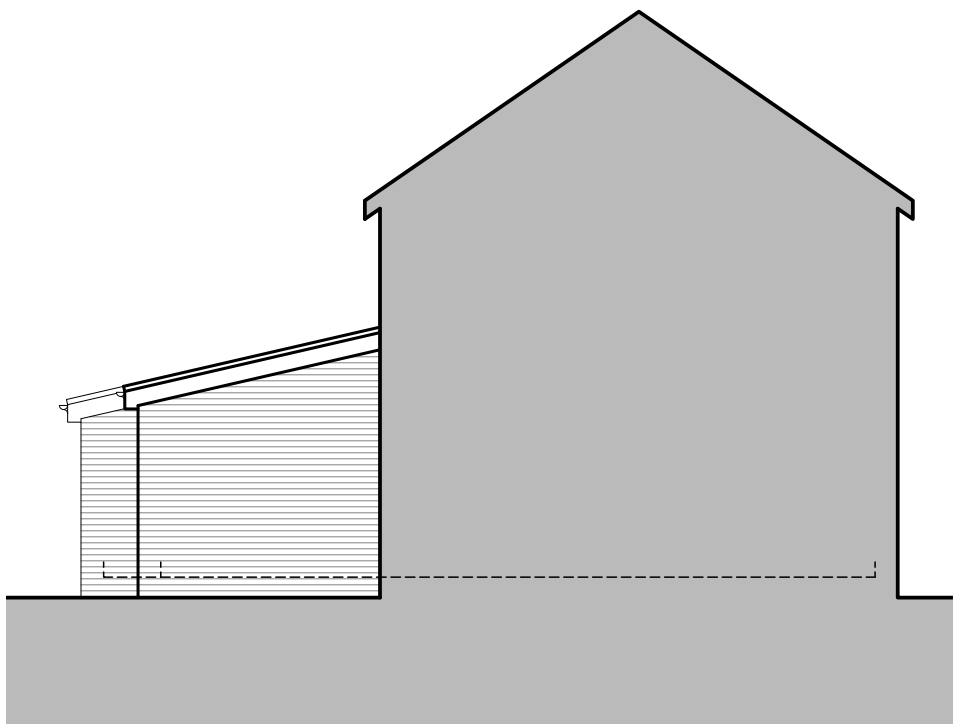

PROPOSED WEST ELEVATION
1:100

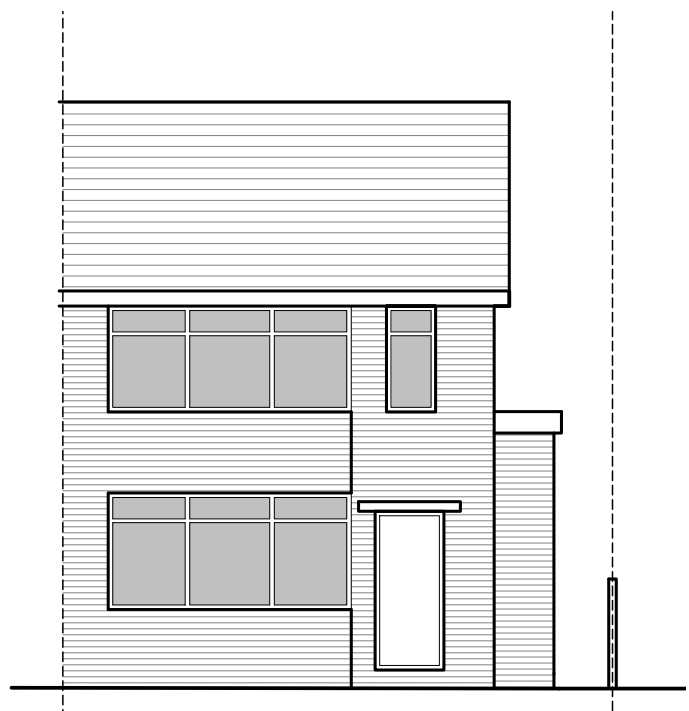


PROPOSED NORTH ELEVATION
1:100

LONG DASH LINE REPRESENTING
45DEG SPLAY POSITIONED AT 3 METERS ALONG
BOUNDARY WITH ADJOINING NEIGHBOUR.

REVISION

date	revision description	initl	rev
23.08.2021	Revisions following first draft review.	JE	A
09.06.2022	Resubmitted planning application.	JE	B
05.10.2022	Resubmitted planning application.	JE	C
12.10.2022	Amended plans to validate application.	JE	D

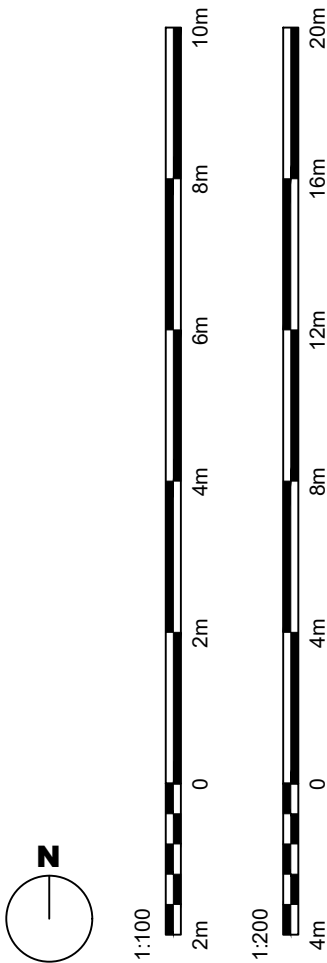

General Notes
The purpose of these drawings is for design
development and ultimately for consideration
by the local authority planning department
only. Drawings are not to be used for
planning applications, building control review,
building regulations, construction, fabrication
or any other work on site.

PROJECT:

LAWN DRIVE - SWINTON

CLIENT:

MR AND MRS HODKIN

DRAWING TITLE:

EXISTING AND PROPOSED PLANS AND
ELEVATIONS.

DRAWING No:

2154 PL 200 D

SCALE:

SEE NOTES @A1

DATE:

20.09.2022

DRAWN BY:

MO

CHECKED BY:

JE

Edmondson Design Limited

Architectural Design and Planning Services
W: edmondsondesign.co.uk
T: 07881957321
E: john@edmondsondesign.co.uk