

Planning Status

PLANNING

This drawing is © C4 Projects and is not to be copied, reproduced or re-distributed either in whole or in part without the prior written permission of the originator.

The originator shall have no responsibility for any liability, loss, cost, damage or expense arising from or relating to any use of this document other than for its intended purpose on this project.

This drawing shall be read in conjunction with all other relevant drawings, specifications and associated documentation. Any discrepancies, errors or omissions are to be reported to the originator before proceeding with work.


All dimensions are to be checked on site by the contractor prior to proceeding with any work. This drawing shall not be scaled to ascertain any dimensions, work to figured dimensions only.

DISCLAIMER
When this drawing is issued in CAD, it is an uncontrolled version issued for information only, to enable the recipient to prepare their own documents/ drawings for which they are solely responsible.

SOFTWARE INTEROPERABILITY
C4 Projects prepared this drawing using Autodesk REVIT Architecture.

C4 Projects does not accept liability for any loss or degradation of any information held in the drawing resulting from the translation from the original file format to any other file format or from the recipients reading of it in any other programme.

Hazard Identification		
ref	hazard	date

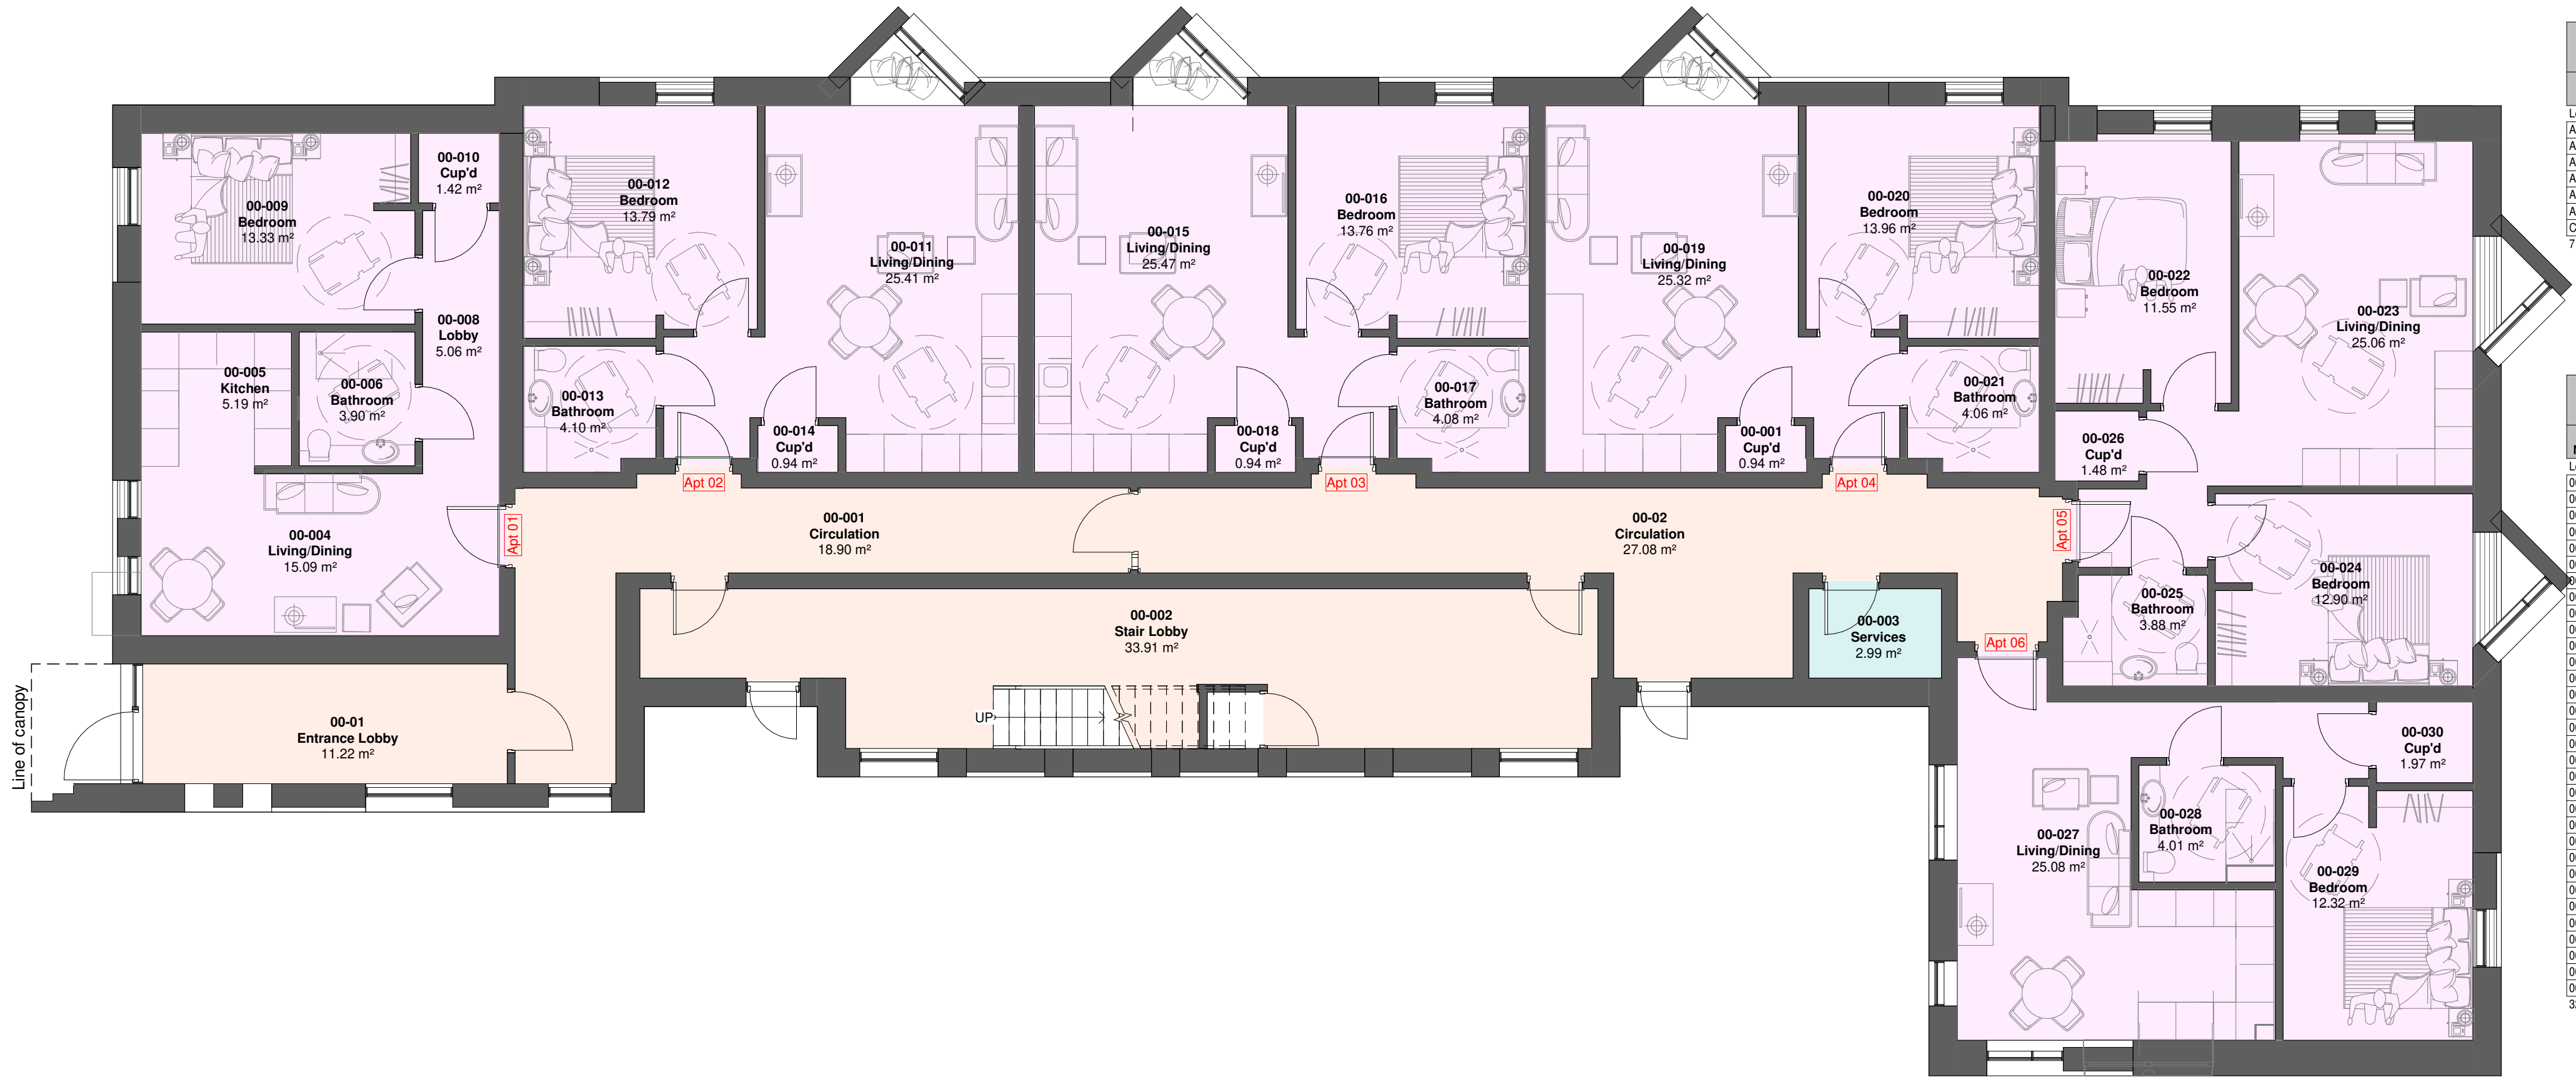

Area Schedule (GIA) Level 00		
Name	Area	
	Metric	Imperial
Level 0		
Apartment 01	46.33 m²	499 ft²
Apartment 02	46.73 m²	503 ft²
Apartment 03	46.44 m²	500 ft²
Apartment 04	46.59 m²	501 ft²
Apartment 05	55.64 m²	610 ft²
Apartment 06	45.09 m²	485 ft²
Circulation	96.50 m²	1,039 ft²
7	384.32 m²	4,137 ft²

Room Internal Area Schedule Level 00			
Number	Name	Areas	
		Metric	Imperial
Level 0			
00-001	Entrance Lobby	11.22 m²	121 ft²
00-001	Circulation	18.90 m²	203 ft²
00-001	Cup'd	0.94 m²	10 ft²
00-02	Circulation	27.08 m²	292 ft²
00-002	Stair Lobby	33.91 m²	365 ft²
00-003	Services	2.99 m²	32 ft²
00-004	Living/Dining	15.09 m²	162 ft²
00-005	Kitchen	5.19 m²	56 ft²
00-006	Bathroom	3.90 m²	42 ft²
00-008	Lobby	5.06 m²	54 ft²
00-009	Bedroom	13.33 m²	143 ft²
00-010	Cup'd	1.42 m²	15 ft²
00-011	Living/Dining	25.41 m²	274 ft²
00-012	Bedroom	13.79 m²	148 ft²
00-013	Bathroom	4.10 m²	44 ft²
00-014	Cup'd	0.94 m²	10 ft²
00-015	Living/Dining	25.47 m²	274 ft²
00-016	Bedroom	13.76 m²	148 ft²
00-017	Bathroom	4.08 m²	44 ft²
00-018	Cup'd	0.94 m²	10 ft²
00-019	Living/Dining	25.32 m²	273 ft²
00-020	Bedroom	13.96 m²	150 ft²
00-021	Bathroom	4.06 m²	44 ft²
00-022	Bedroom	11.55 m²	124 ft²
00-023	Living/Dining	25.06 m²	270 ft²
00-024	Bedroom	12.90 m²	139 ft²
00-025	Bathroom	3.88 m²	42 ft²
00-026	Cup'd	1.48 m²	16 ft²
00-027	Living/Dining	25.08 m²	270 ft²
00-028	Bathroom	4.01 m²	43 ft²
00-029	Bedroom	12.32 m²	133 ft²
00-030	Cup'd	1.97 m²	21 ft²
32		369.11 m²	3,973 ft²

1 20-00-GA_Ground Floor Plan as Proposed

1 : 75

P1	Planning Issue	AR	20.05.22	AL
Rev	Revision Details	Drawn	Date	Checked

C4Projects

Quayside,
Widenspool Business Park,
Stockton Heath,
W44 6HL,
t: 01552 751 852
e: info@c4projects.co.uk
www.c4projects.co.uk

Project Management • Architecture • Building Surveying • Cost Consultancy

Client

Winworth Constructions, For VIVA

Project

Winworth
- Dudley St, Eccles

Drawing Title

GA_Ground Floor plan

Status Purpose of Issue

S0 WORK IN PROGRESS

Drawn by	GN	Created	29.04.2022
----------	----	---------	------------

C4 Job no.	20-147	Scale	1 : 75 @ A1
------------	--------	-------	-------------

Drg no.	Rev
20147-C4P-V1-ZZ-DR-A-0100	P1