



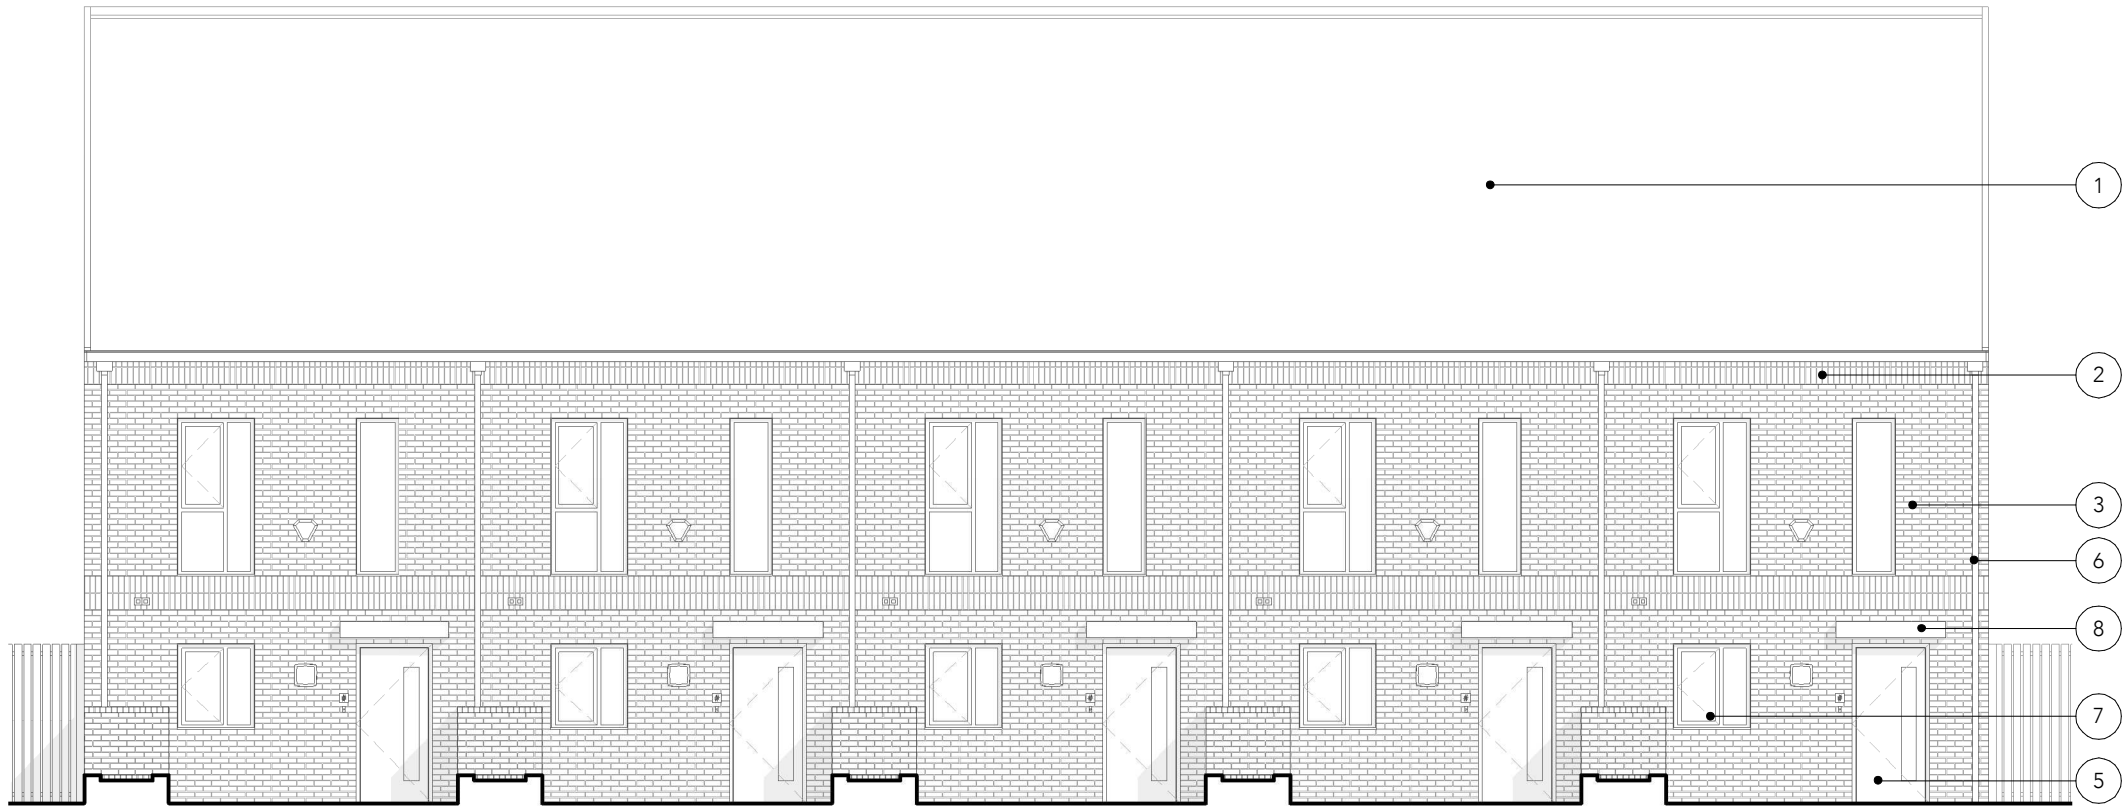

2B4P - North Elevation

1 : 100

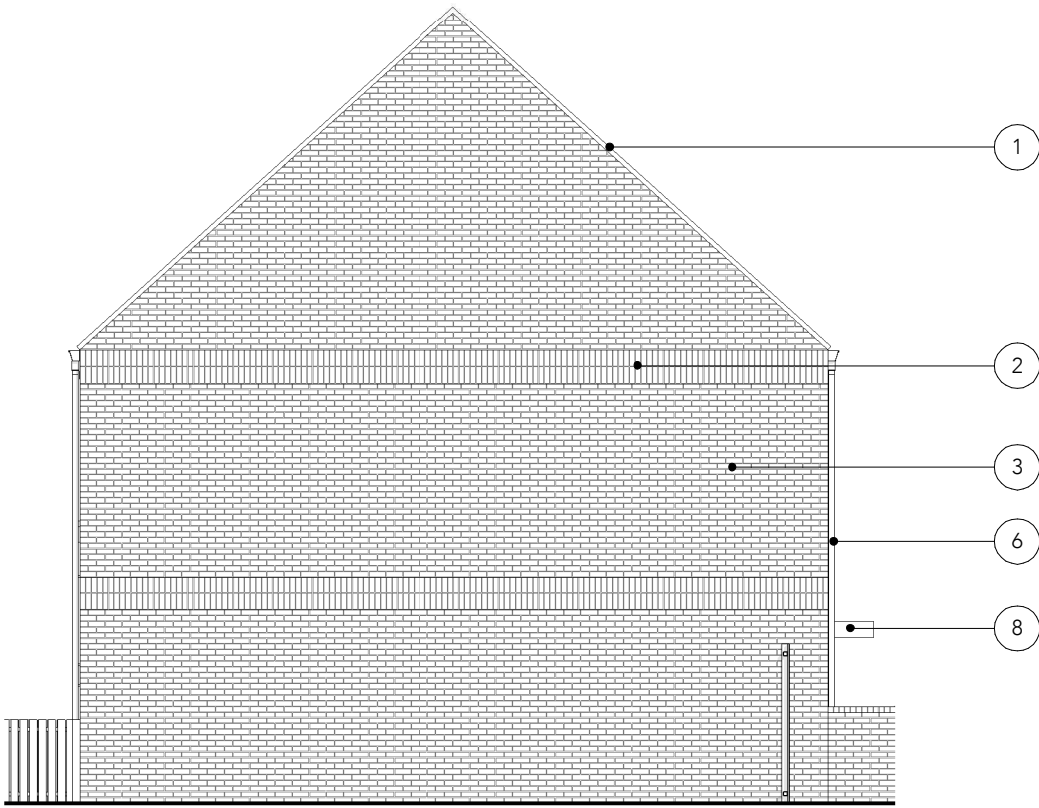


2B4P - East Elevation

1 : 100



Note:
Do not scale from this drawing.
Dimensions are to be checked on site.
If in doubt please ask.

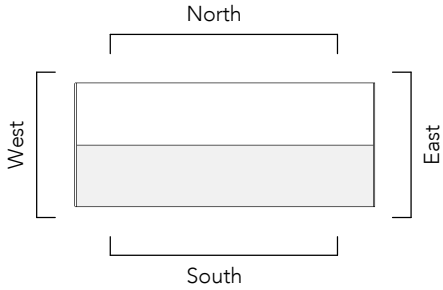

Material Key	
No.	Material

1	Roofing TBC - Dark Grey
2	Brickwork - Soldier Course
3	Brickwork - Stretcher Bond
4	PPC Metal Railings - Dark Grey
5	Doors - Dark Grey
6	Rain Water Pipes - Black
7	UPVC windows - Dark Grey
8	PPC Metal Canopy - Dark Grey
9	PPC Metal Meter Cabinet - Dark Grey
10	Timber fence

P3	13/10/22	PW	General planning update
P2	12/08/22	PB	Revised unit size
P1	13/07/22	PW	Site layout changes, rain water goods shown, move on homes handed and planning issue
P0	27/05/22	PB	Planning issue

Rev Date Intls Details

© The moral rights of the author are hereby asserted.
This drawing and design is the sole property of Buttress Ltd and must not be reproduced without permission.
Buttress Ltd is Registered in England and Wales: 5363573

Buttress

41 Bengal St
Manchester
M4 6AF

T 0161 236 3303
E contact@buttress.net
W www.buttress.net

Project Title	Salford Housing Sites - Move On Homes
Client	Salford City Council
Location	Salford

Drawing Title Tootal Grove - 2B4P House Type Elevations 1 - Proposed

Date	13/10/2022 15:37:11	Scale	1 : 100
Checked	BT	Orig Paper Size	A3

Job No: 9317 Status Planning

Project: Origin: Zone: Level: Type: Disc: Number: Rev:

9317-BA-Z2-XX-DR-A- (05)002- P3