




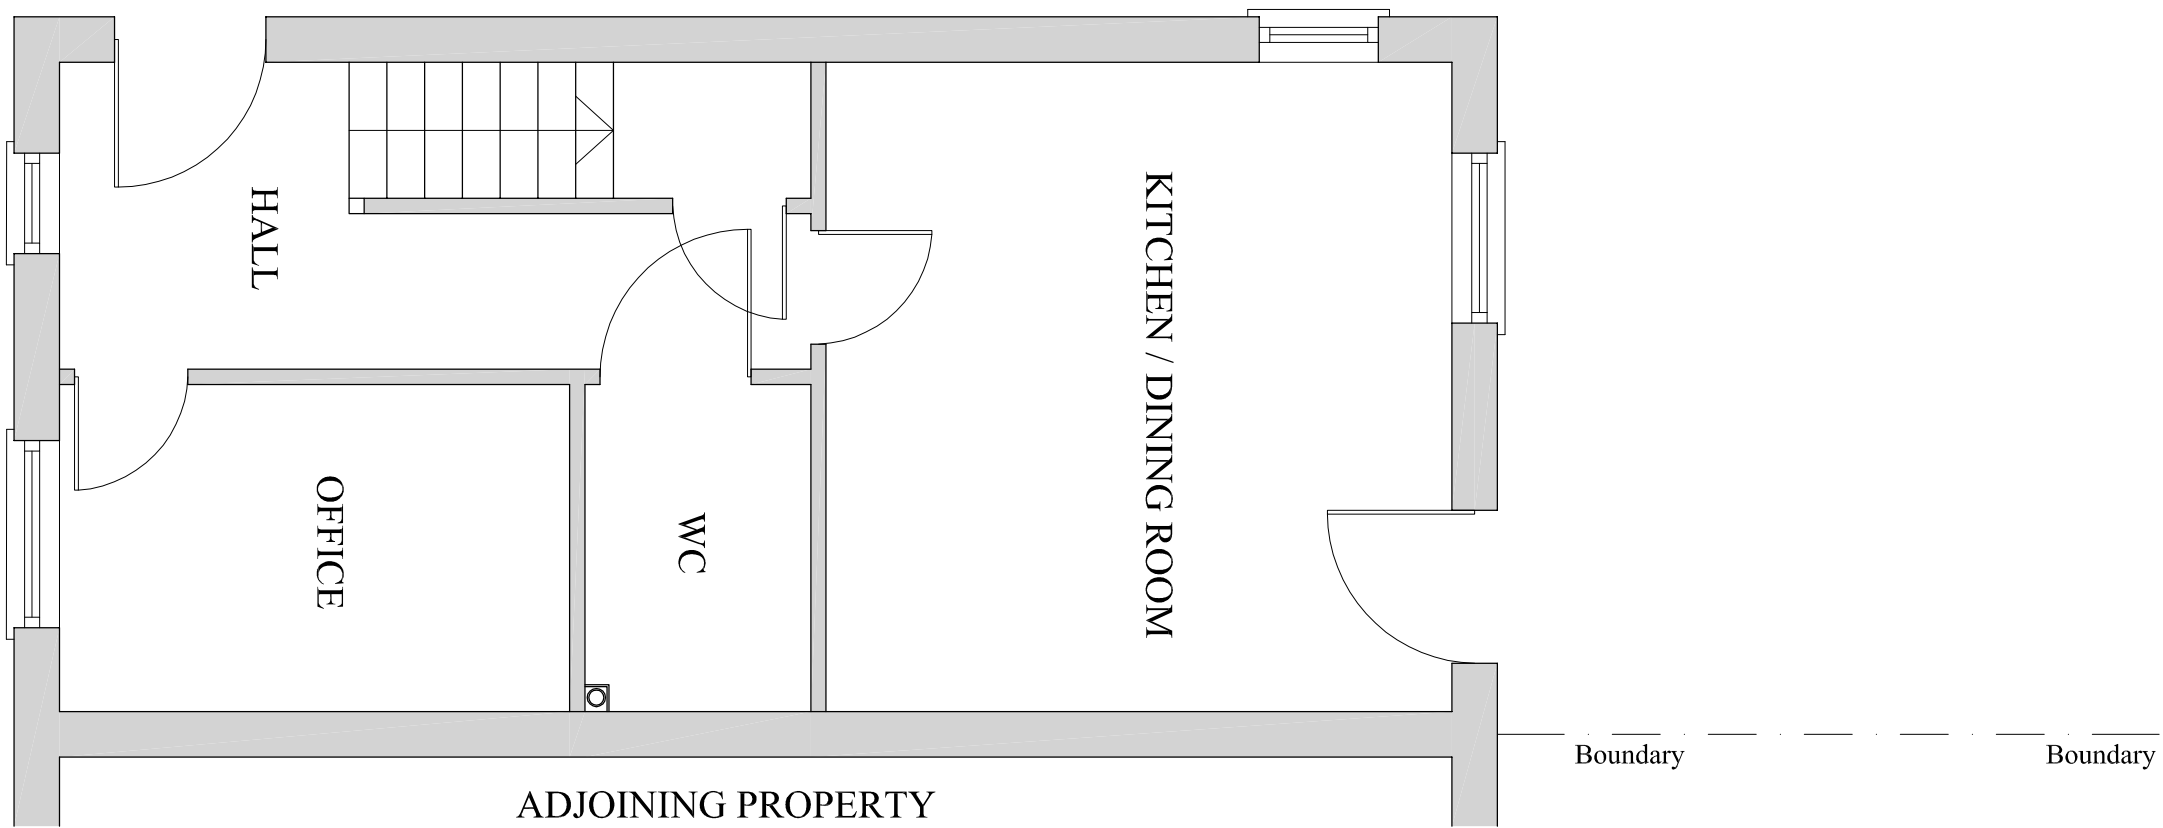


EXISTING GROUND FLOOR LAYOUT
(SCALE 1:50)

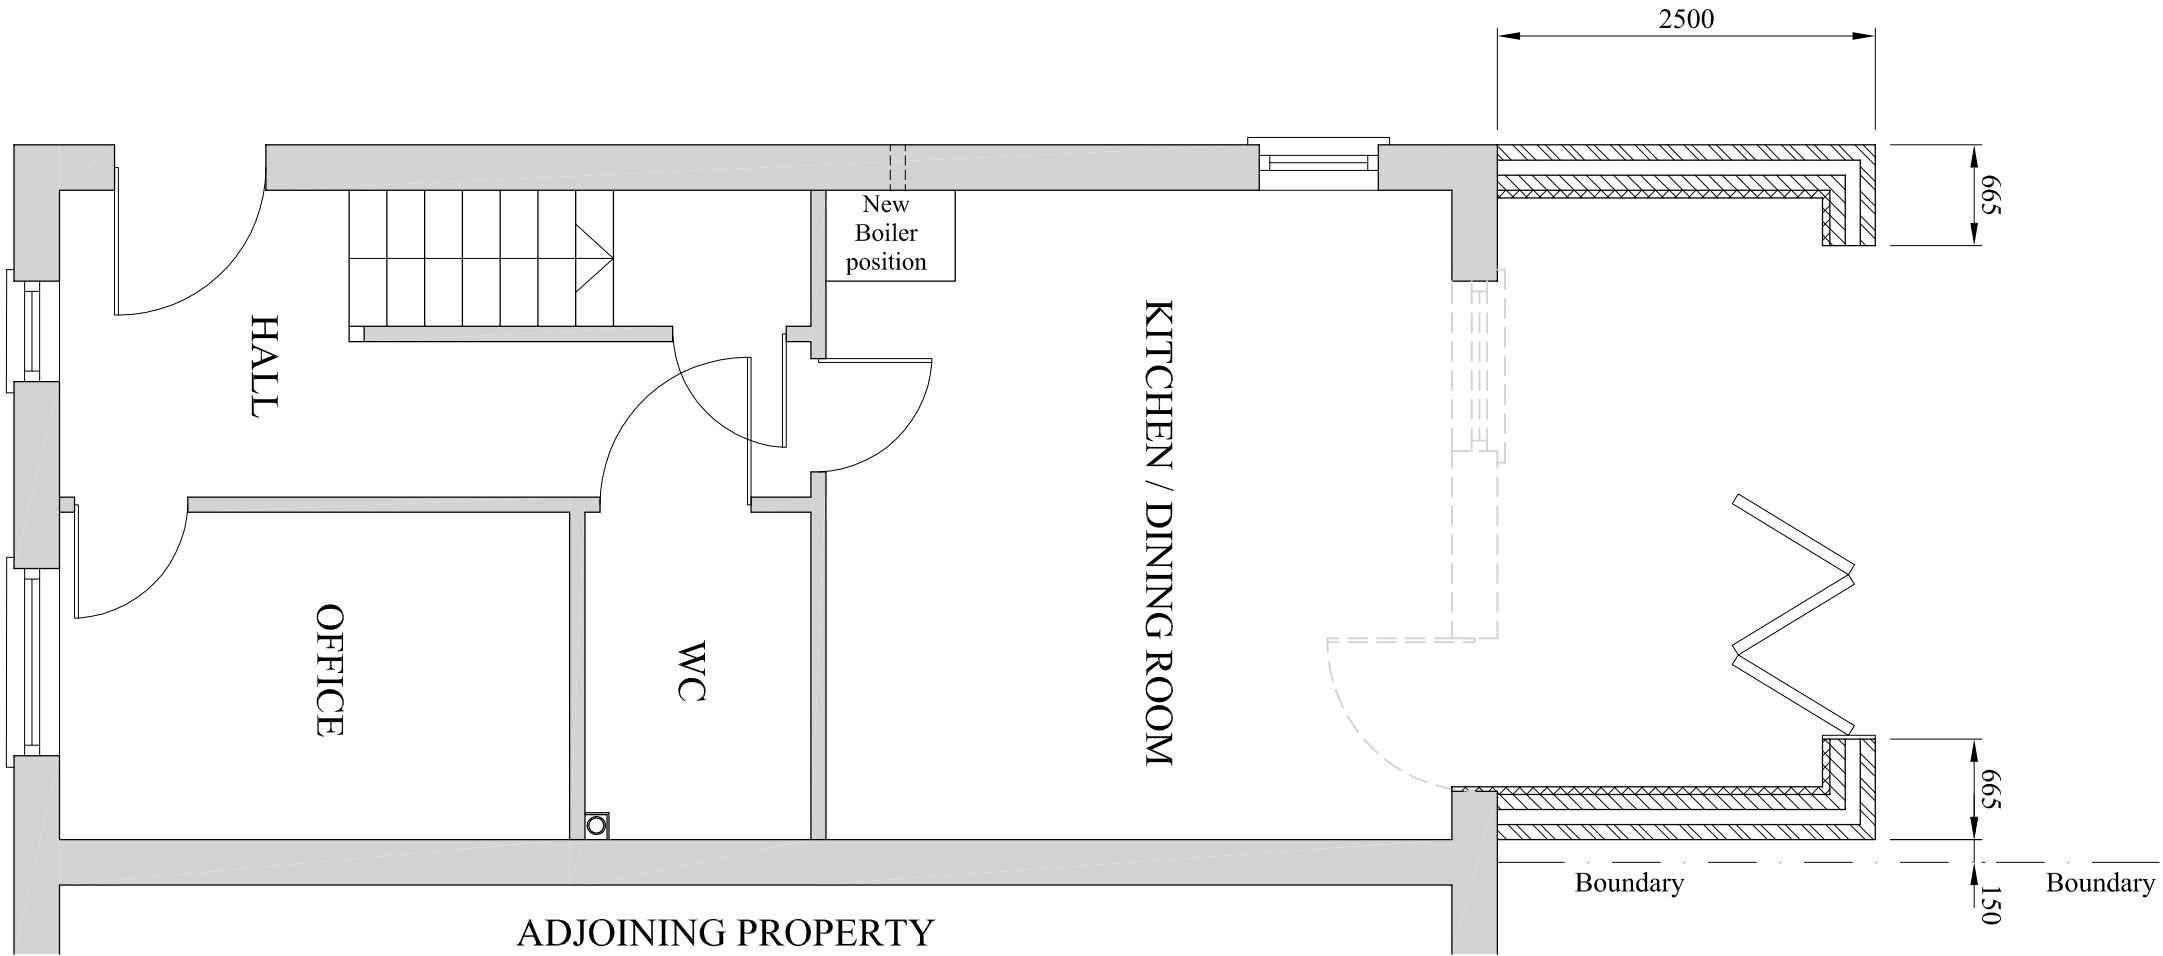


PROPOSED GROUND FLOOR LAYOUT
(SCALE 1:50)

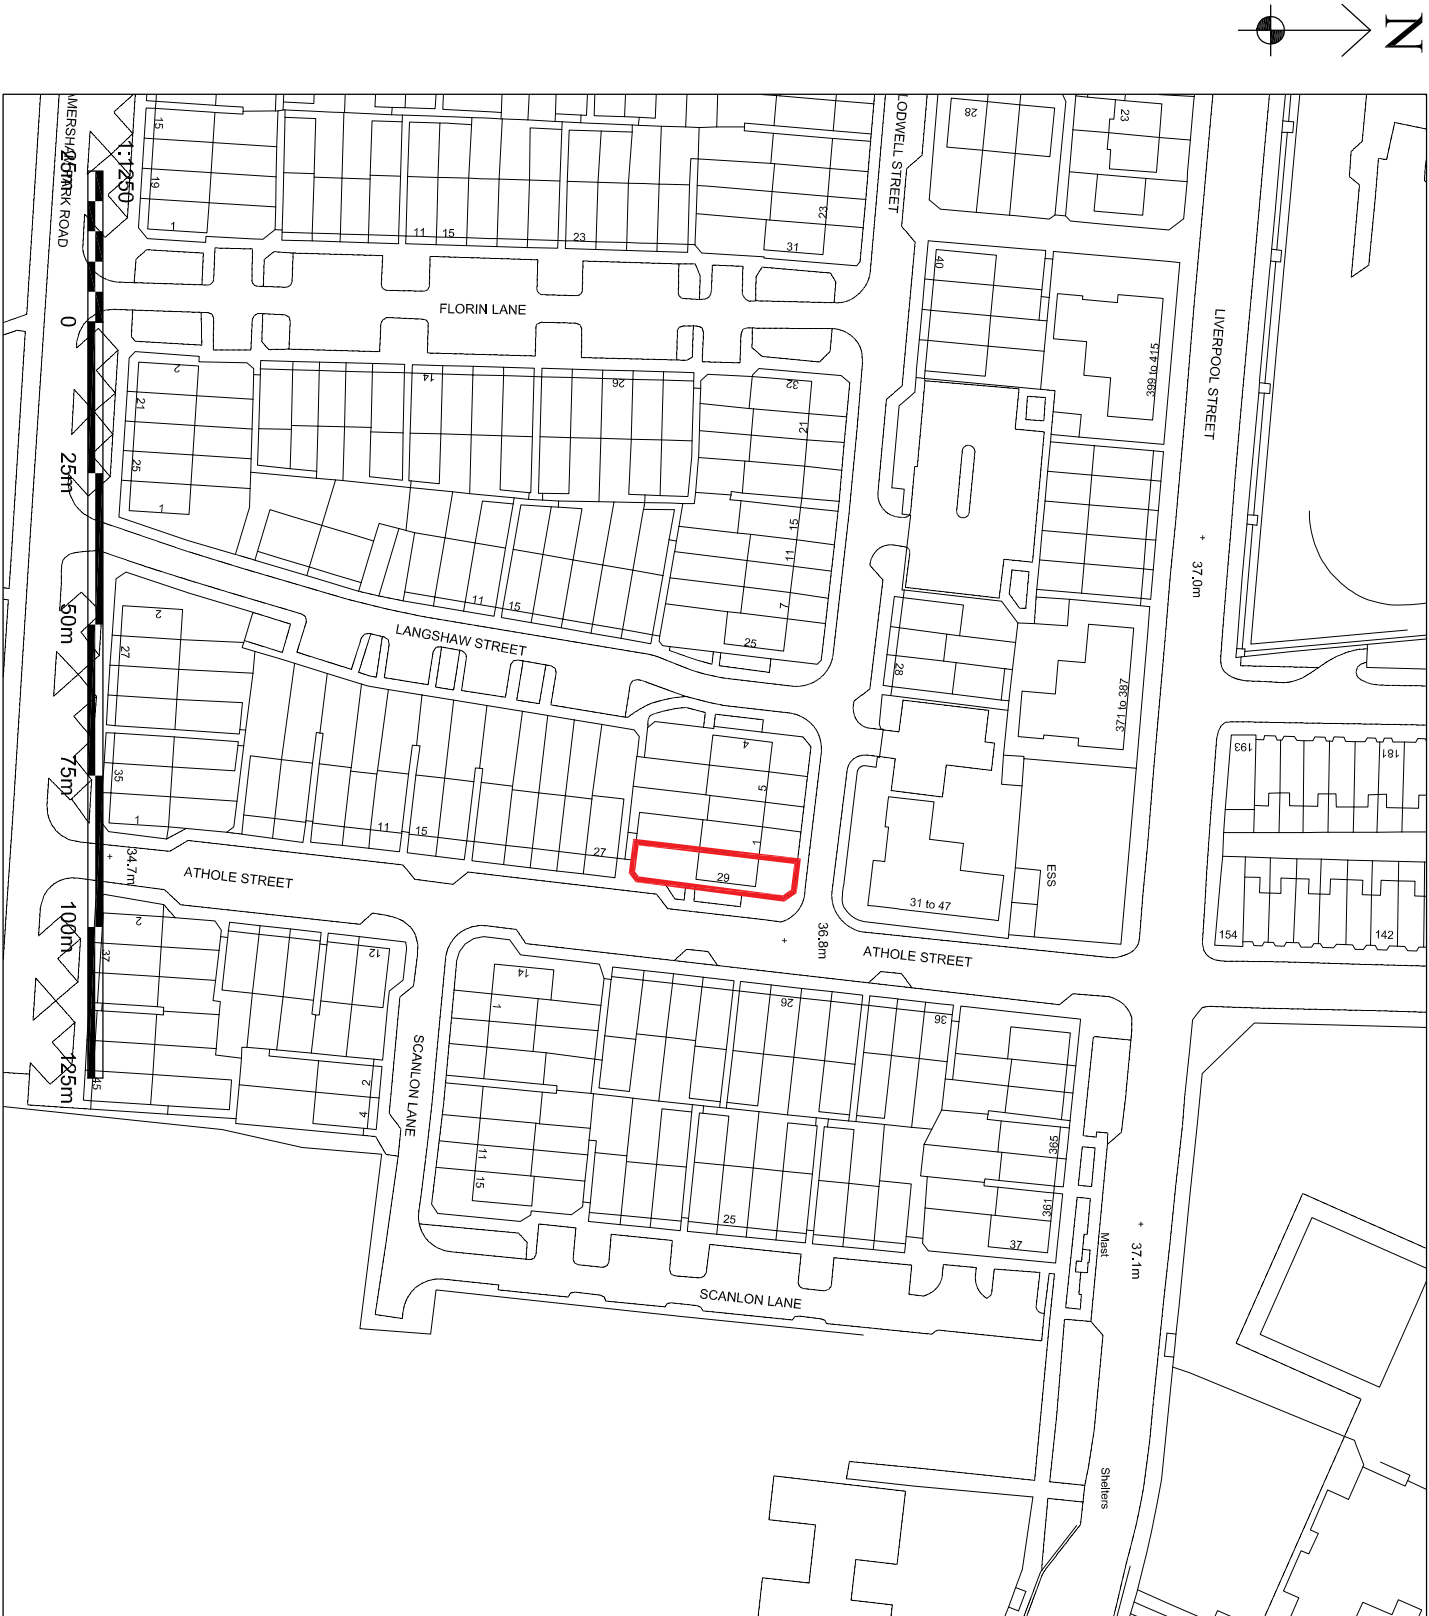

LOCATION PLAN
(SCALE 1:1250)

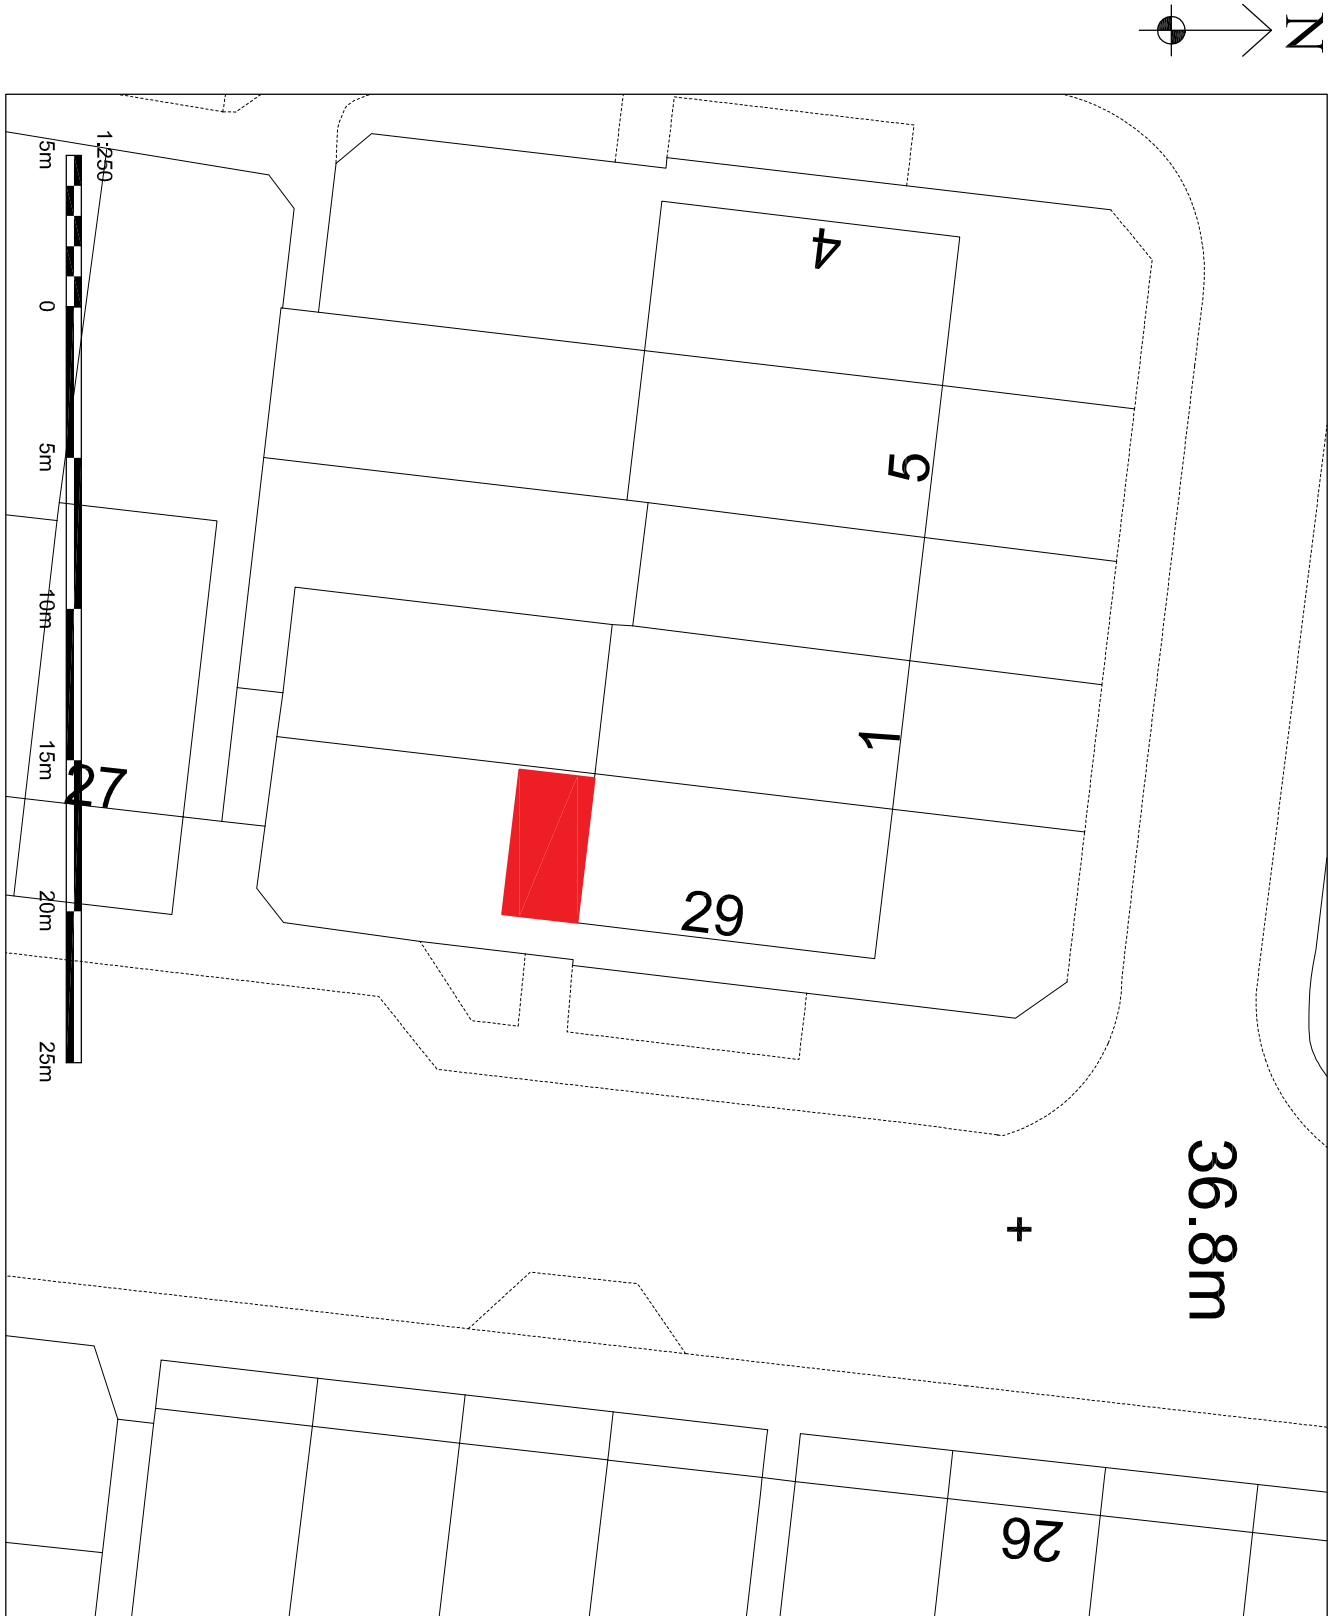

PROPOSED SITE PLAN
(SCALE 1:250)

 

A		18.10.22		ISSUED FOR PLANNING APPROVAL	
DRAWING STATUS		PLANNING APPROVAL			
PROJECT		29 ATHOLE STREET SALFORD			
TITLE		PROPOSED SINGLE REAR EXTENSION			
SCALE & SIZE		1:50 @ A1 UNO		STATUS	DATE
PROJECT No		AS-001		PLANNING APP.	OCT. 22
		DRAWING No		001	REV
					A