





EXISTING FRONT ELEV.
SCALE 1:100




EXISTING REAR ELEV.
SCALE 1:100

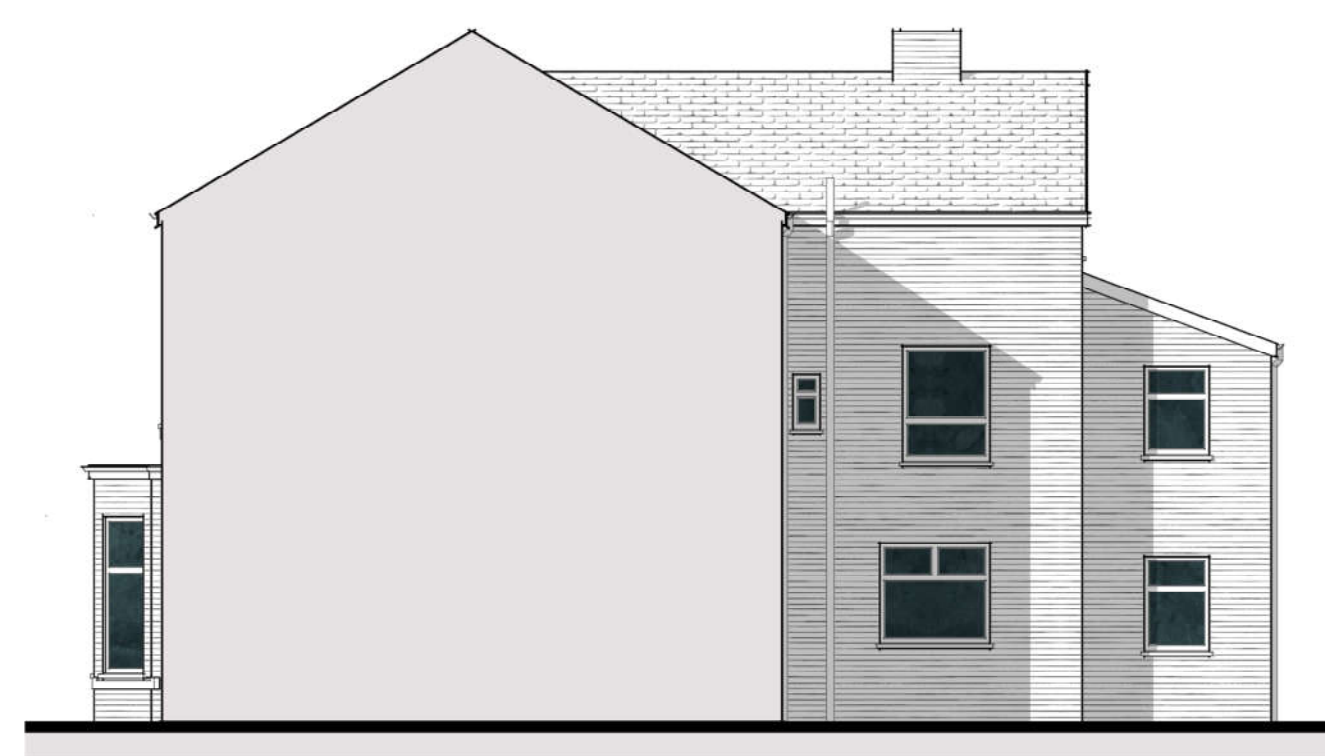


EXISTING SIDE ELEV.
SCALE 1:100

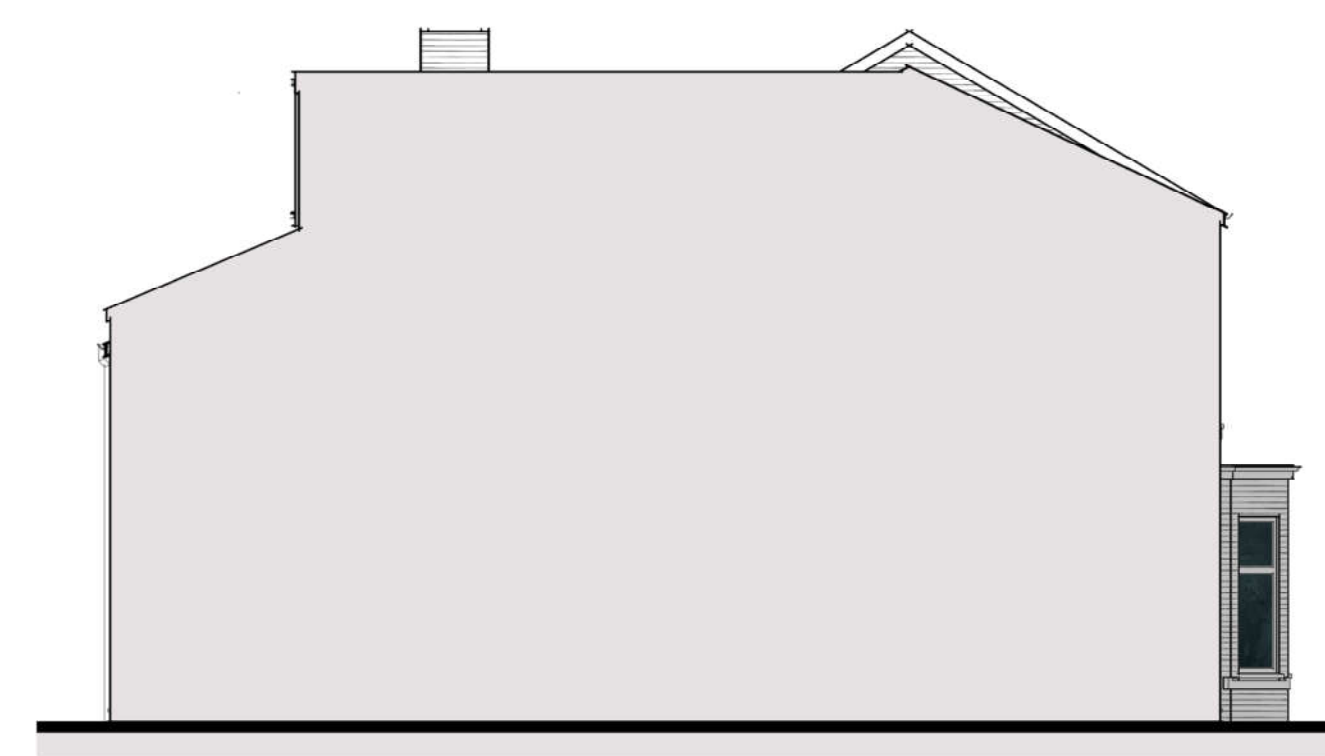


EXISTING SIDE ELEV.
SCALE 1:100

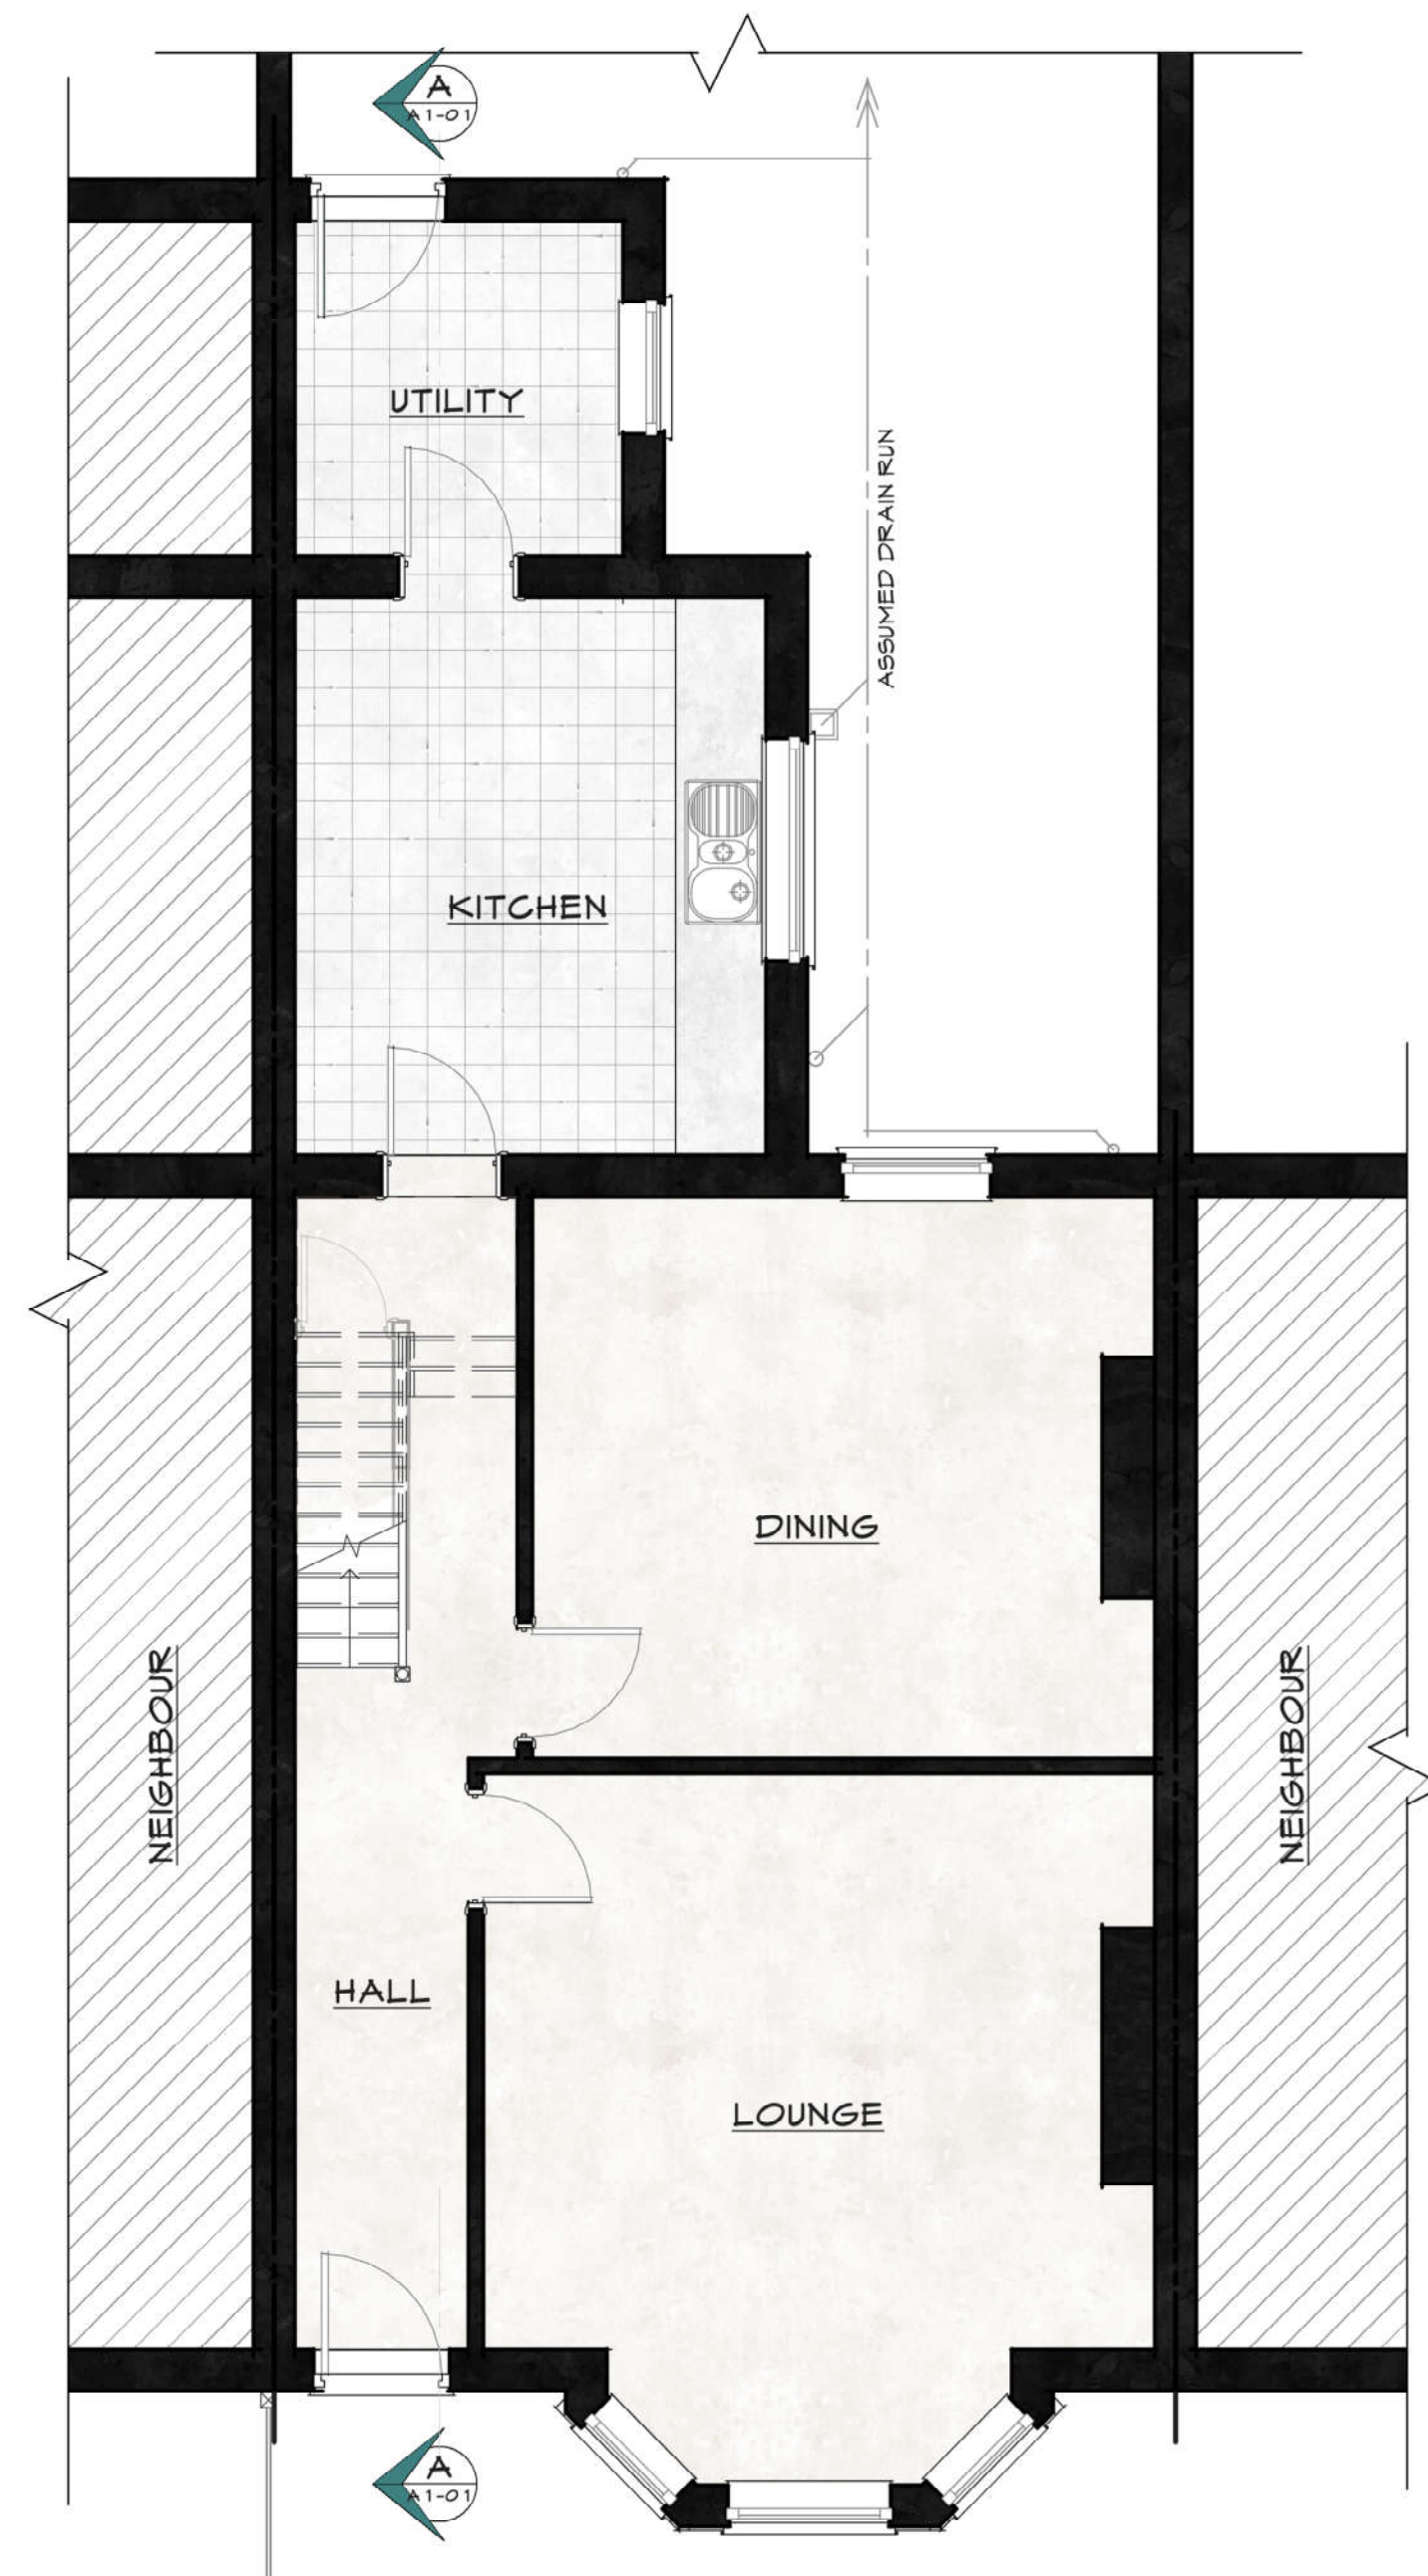


EXISTING GROUND FLOOR PLAN
SCALE 1:50

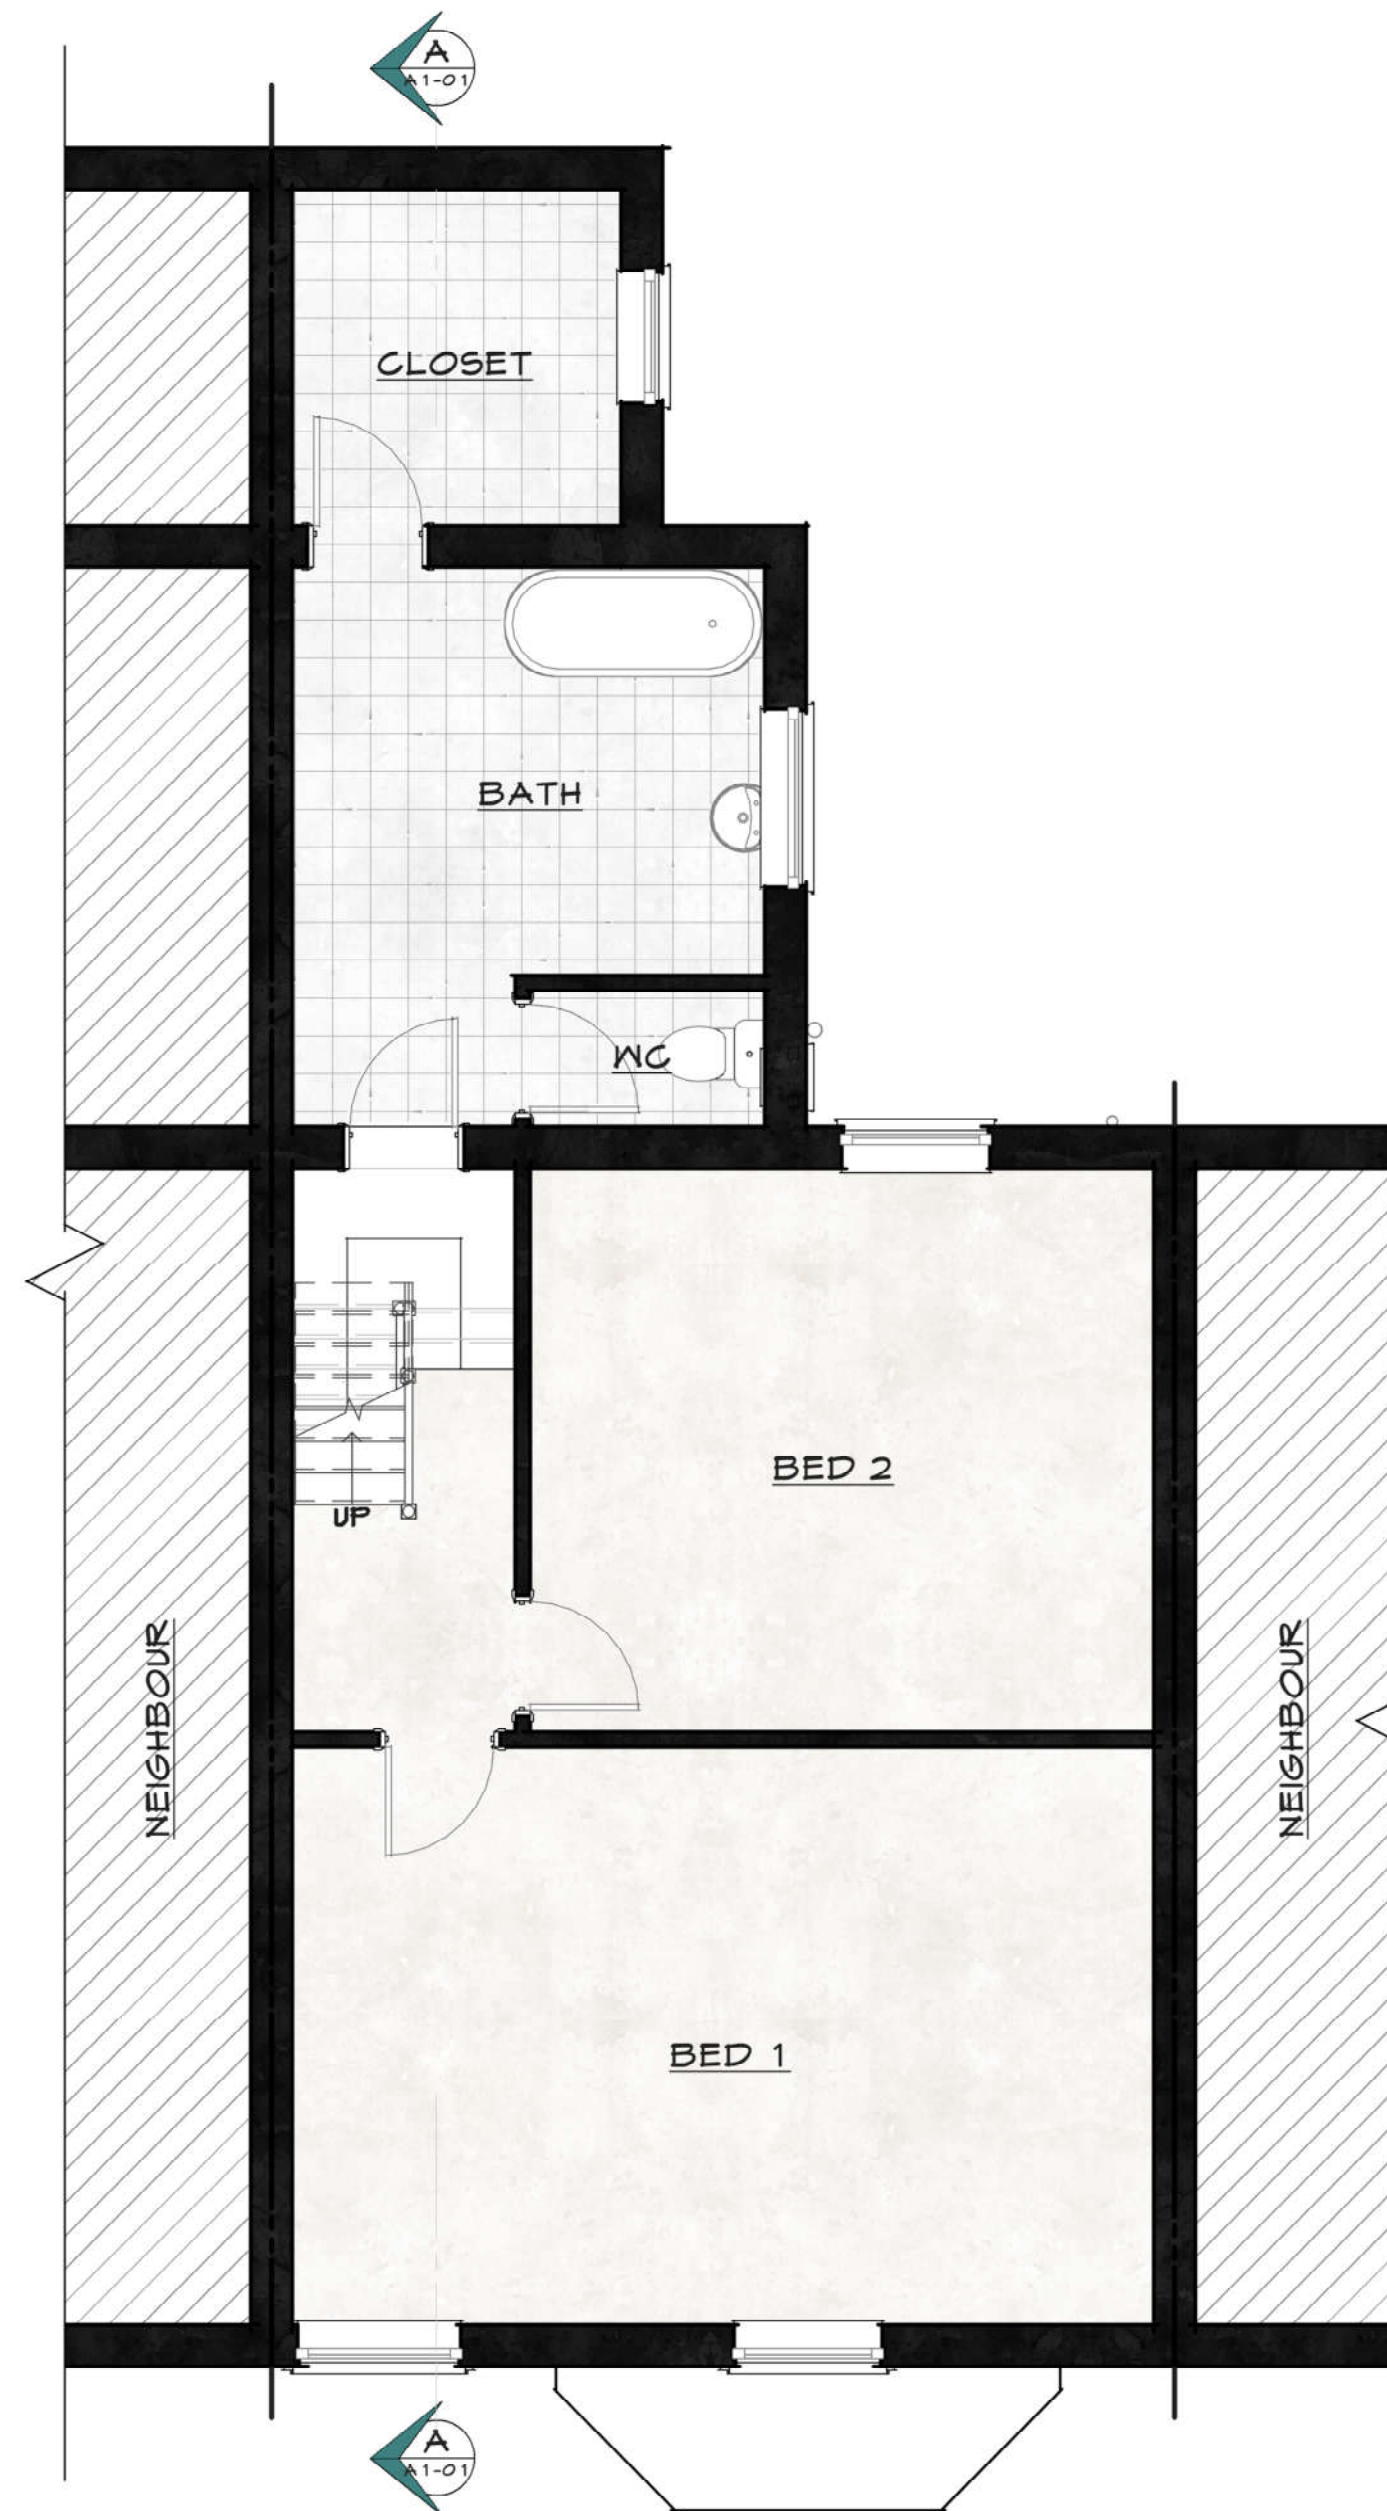


EXISTING FIRST FLOOR PLAN
SCALE 1:50

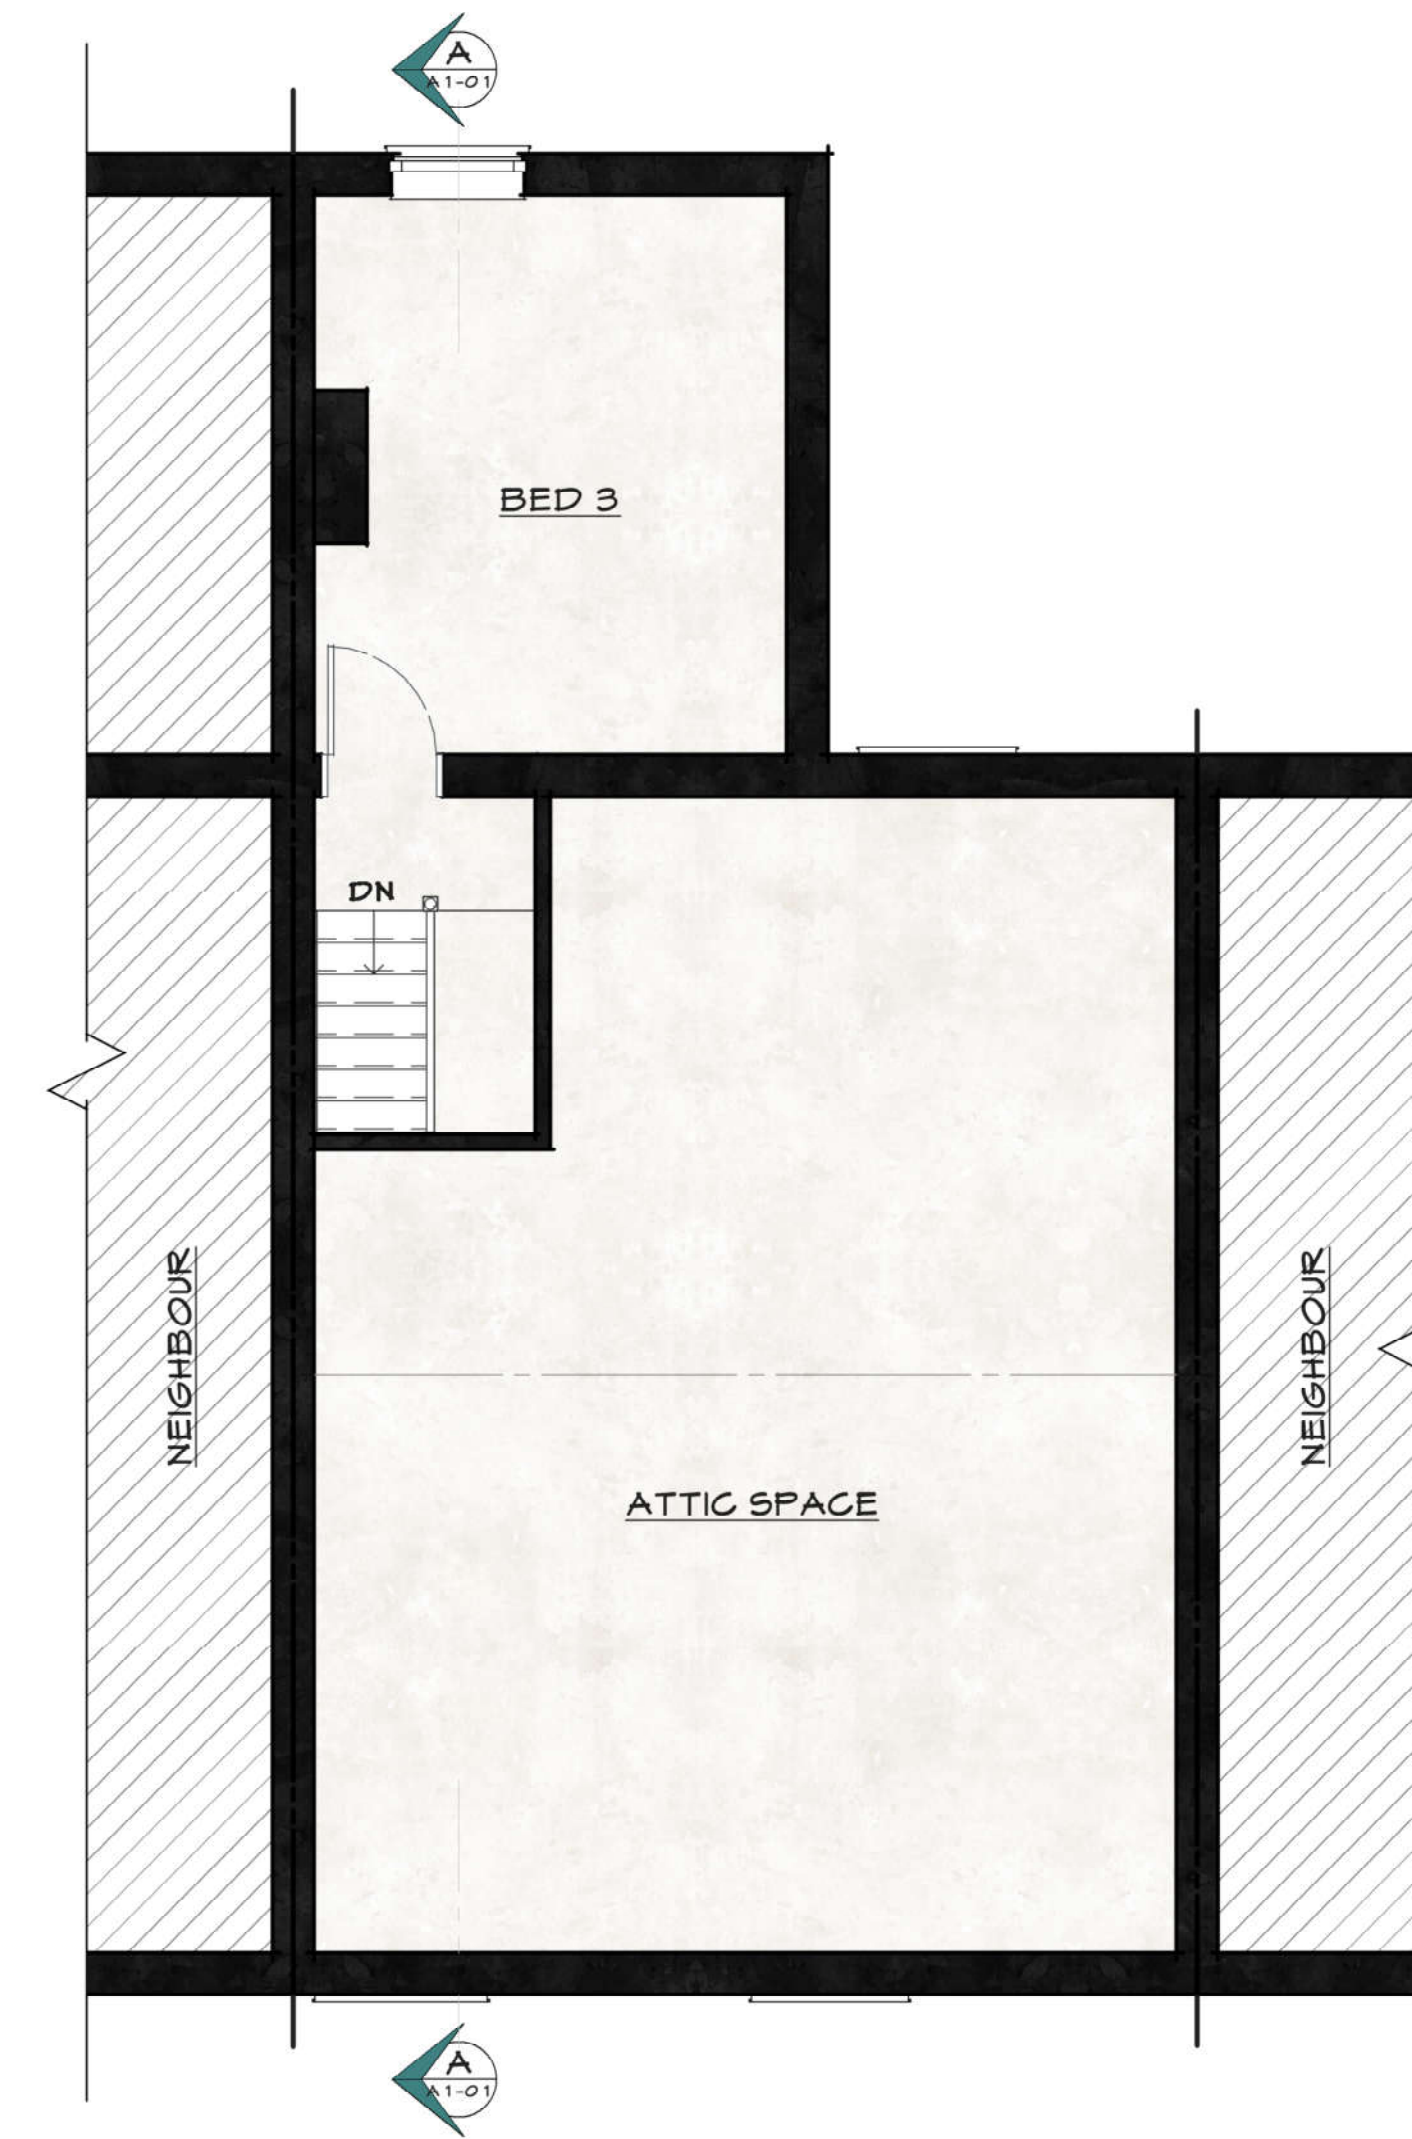


EXISTING SECOND FLOOR PLAN
SCALE 1:50

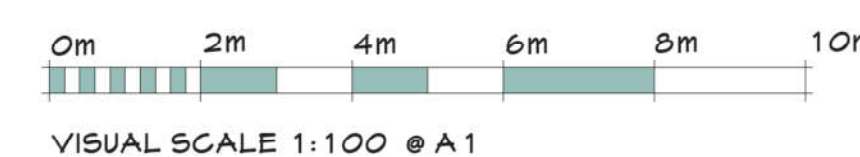

VISUAL SCALE 1:100 @ A1

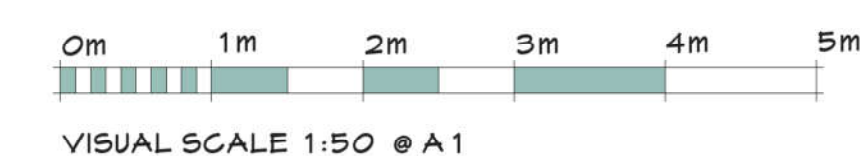

VISUAL SCALE 1:50 @ A1

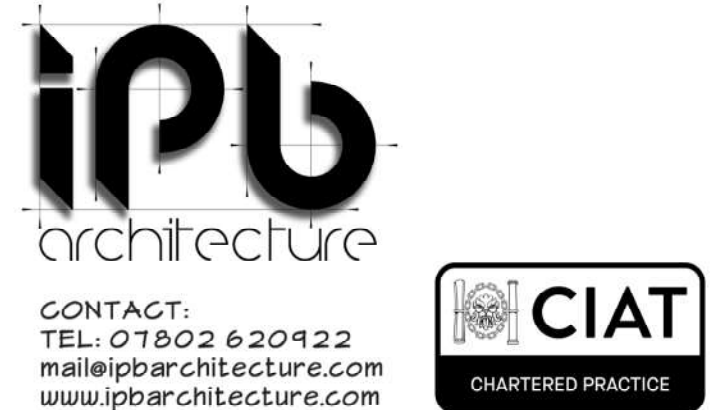

PROJECT:
RENOVATION
17 NELSON STREET
BROUGHTON
M7 1NB

PREPARED FOR:
MR A. MOHAMMED
PROJECT No: IPB 1326

REV.	DESCRIPTION	DATE	BY
------	-------------	------	----

DRAWN BY: IPB REVIEWED BY: IPB

ISSUE DATE: 25/04/22 SCALE: As indicated

SHEET TITLE:

EXISTING PLANS

SHEET NUMBER: REVISION:

A1-01