




1 Proposed South Elevation
1 : 100



2 Proposed East Elevation
1 : 100



3 Proposed North Elevation
1 : 100

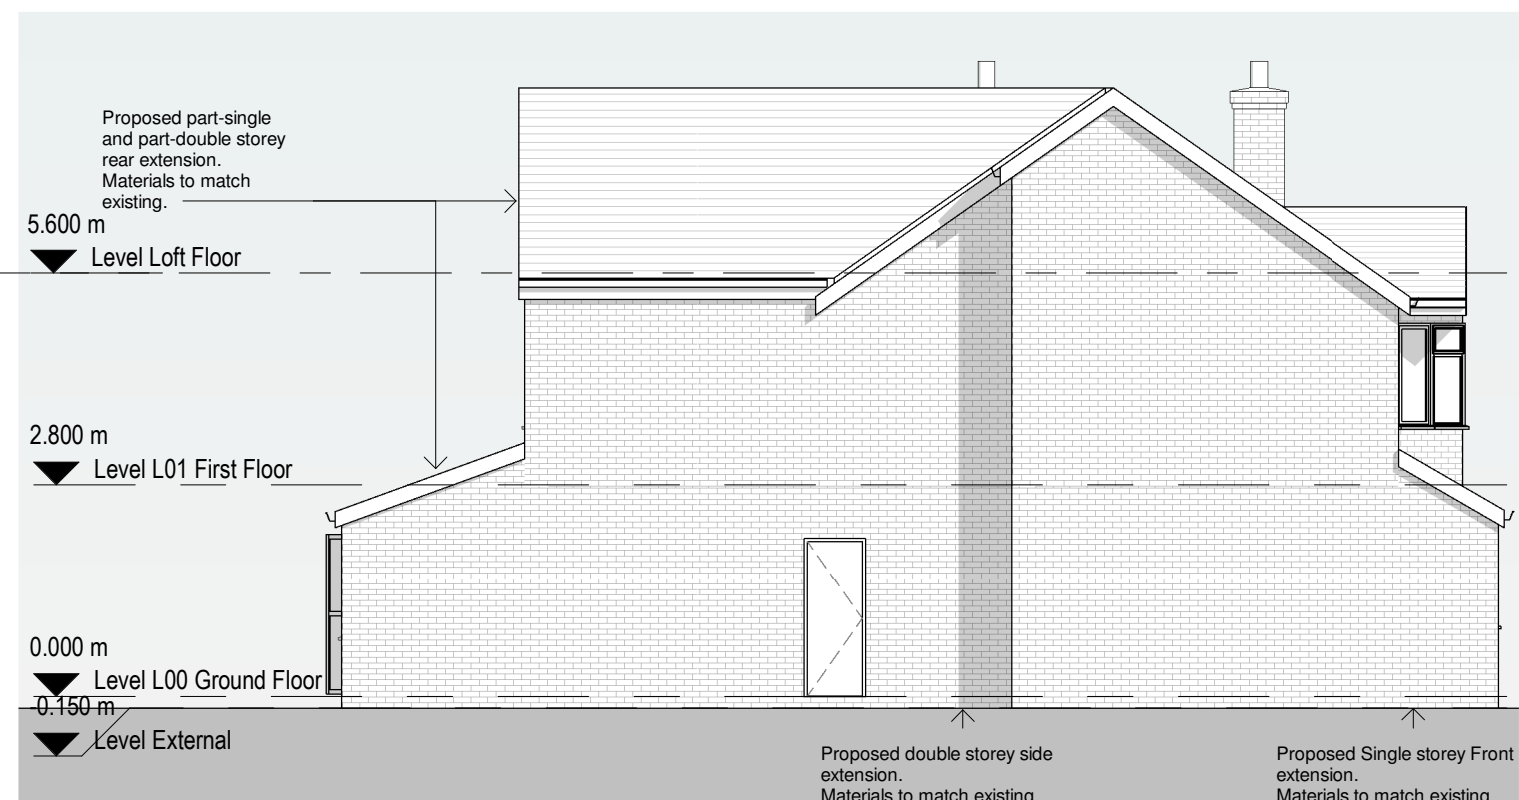

4 Proposed West Elevation
1 : 100

General Notes

The Architect shall have no responsibility for any use made of this document other than for that which it was prepared and issued.
All dimensions should be checked on site. Do not scale from this drawing.
To be read in conjunction with all other Consultant's drawings.
The Architect to be immediately notified of any discrepancies.
Copyright on this drawing retained by the Architect.

P3 06/10/22 AK SH Amended Plan
P2 26/09/22 AK SH Amended Plan
P1 15/09/22 AK SH Initial Issue
No. Date Dwn Chk App Revision or reason for issue

Client
Kash Govin

create **it** studios
... leave an impression

Create It Studios (NW) Ltd
Universal Square
Devonshire Street North
Manchester
M12 6JH
info@createitstudios.co.uk

Project Title
4 Ryecroft Lane, Worsley, Manchester
M28 2PN

Scale / North Point
1 : 100

Drawing Title
Proposed Elevations

Drawing Number
A1456(02)AP004
Drawing Status
Preliminary
Revision
P3