



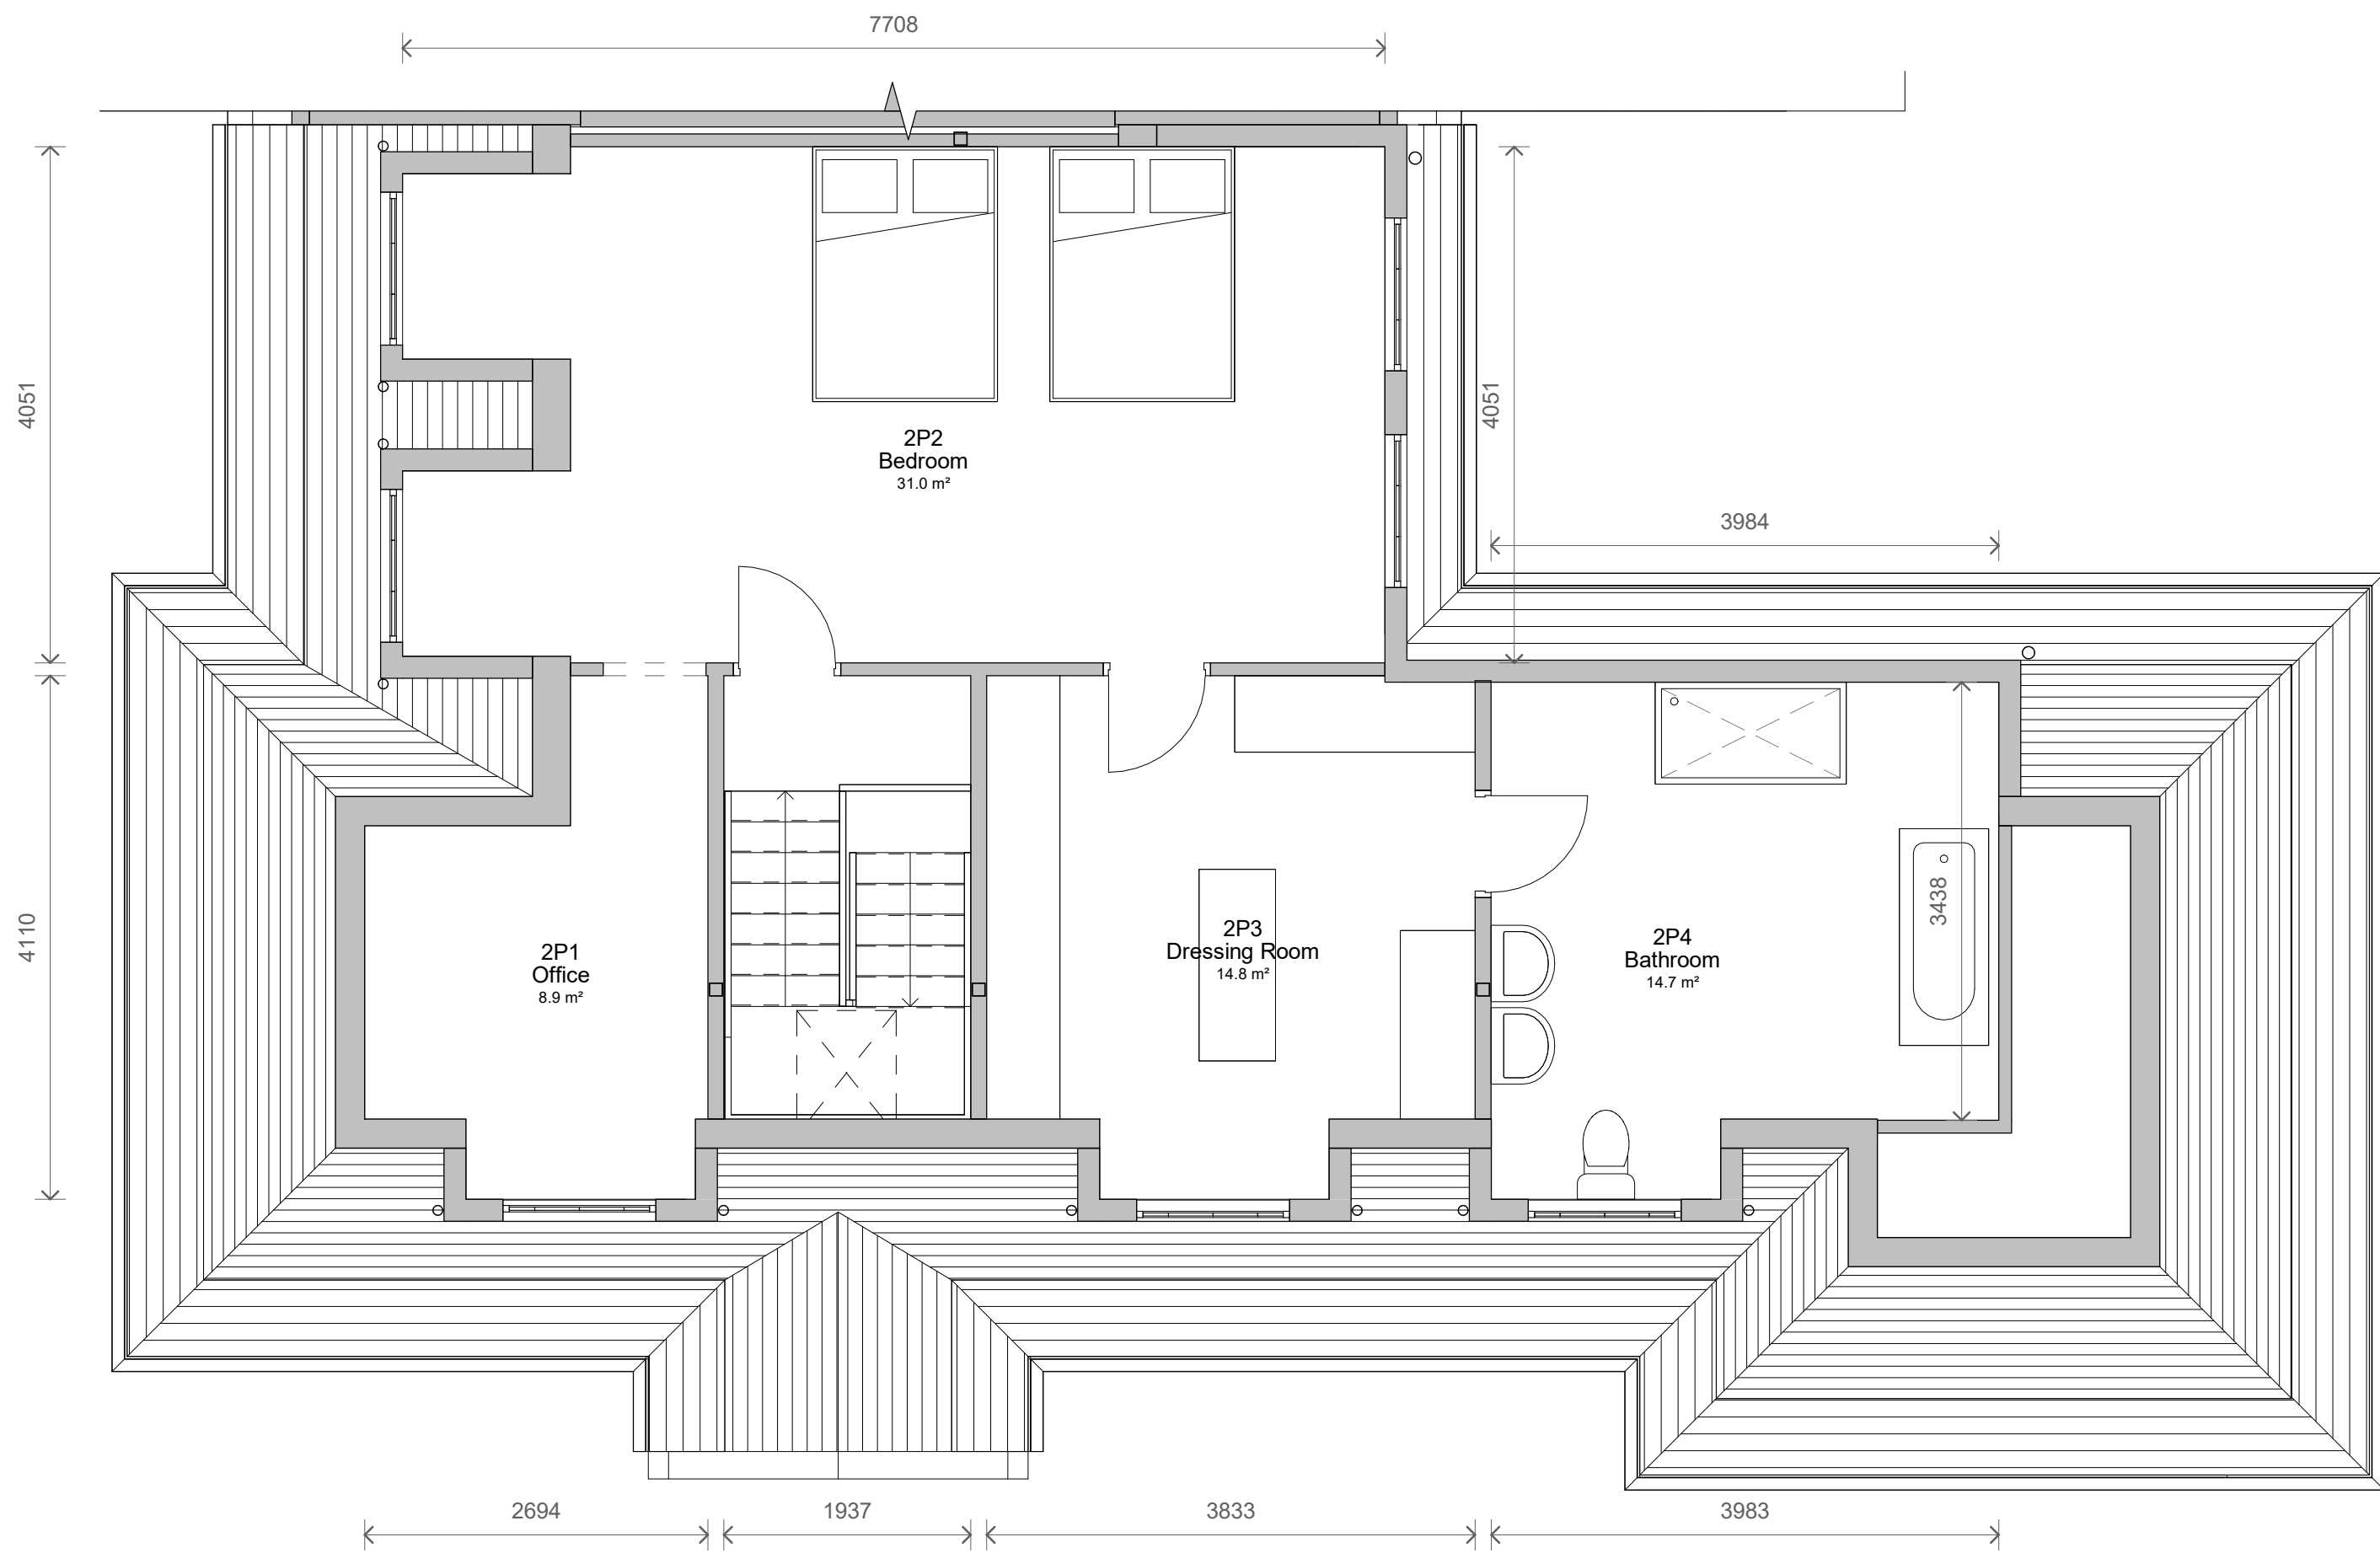

1 Level 2 - Proposed
1 : 50

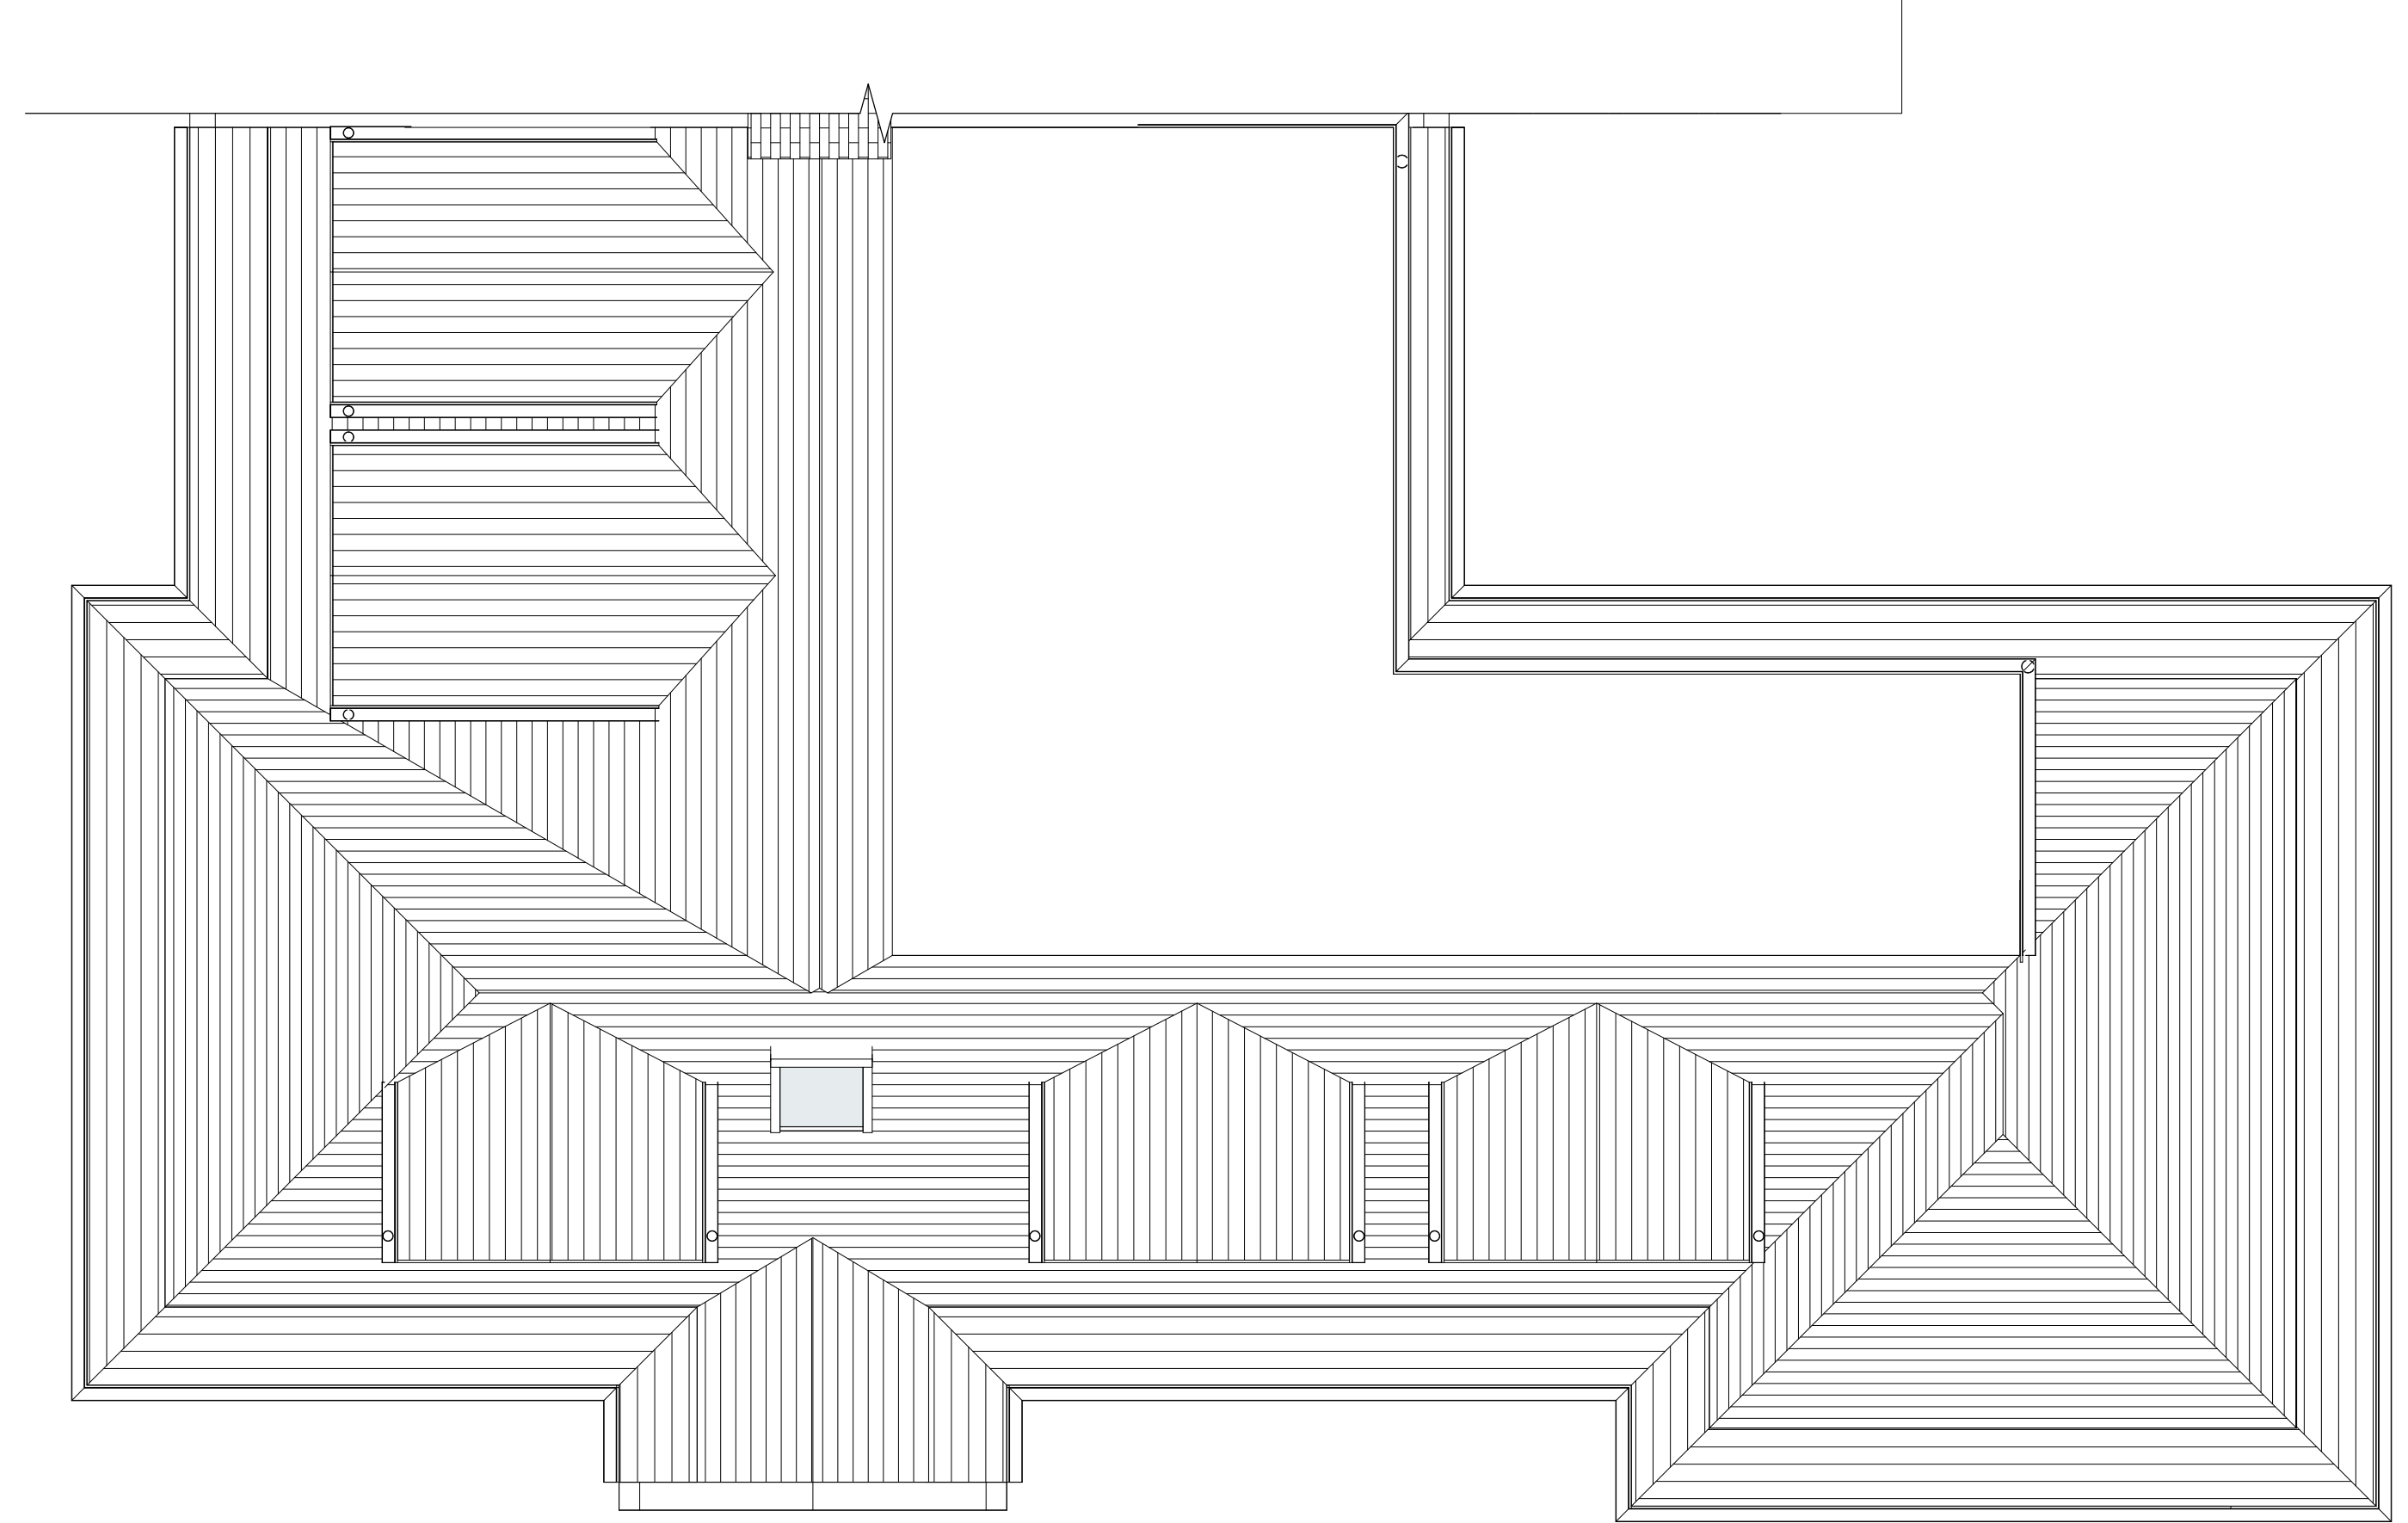

2 Level Roof - Proposed
1 : 50

6	Planning Comments	04/08/2022
5	BUILDING REGS	20/07/2022
4	Roof Plan Added	16/06/2022
3	Scale bar added	20/05/2022
2	PLANNING	12/04/2022
1	Revised Design	19/01/2022
No.	Description	Date

PROJECT			15 Limefield Road
TITLE			Proposed Plans 2
CLIENT			Benoliel
STATUS			PLANNING
DRAWN BY	DATE	SCALE (@ A1)	
SG	10/01/2022	1 : 50	
PROJECT NUMBER		DRAWING NUMBER	REV
GSS21124		004	6
GOLD SKETCH S T U D I O S www.goldsketch.co.uk info@goldsketch.co.uk 0161 792 9595			
NOTES © COPYRIGHT ALL RIGHTS RESERVED. NOT BE REPRODUCED WITHOUT WRITTEN CONSENT. DRAWING TO BE USED FOR THE STATUS INDICATED ONLY. ALL DIMENSIONS AND SETTING DATA ARE INDICATED AND CO-ORDINATES ON SITE. ANY DISCREPANCIES TO BE REPORTED TO THE LEGISLATION, INCLUDING CODES OF PRACTICE AND BRITISH STANDARDS. ALL DIMENSIONS ON THIS DRAWING ARE UNLESS OTHERWISE SPECIFIED.			

