



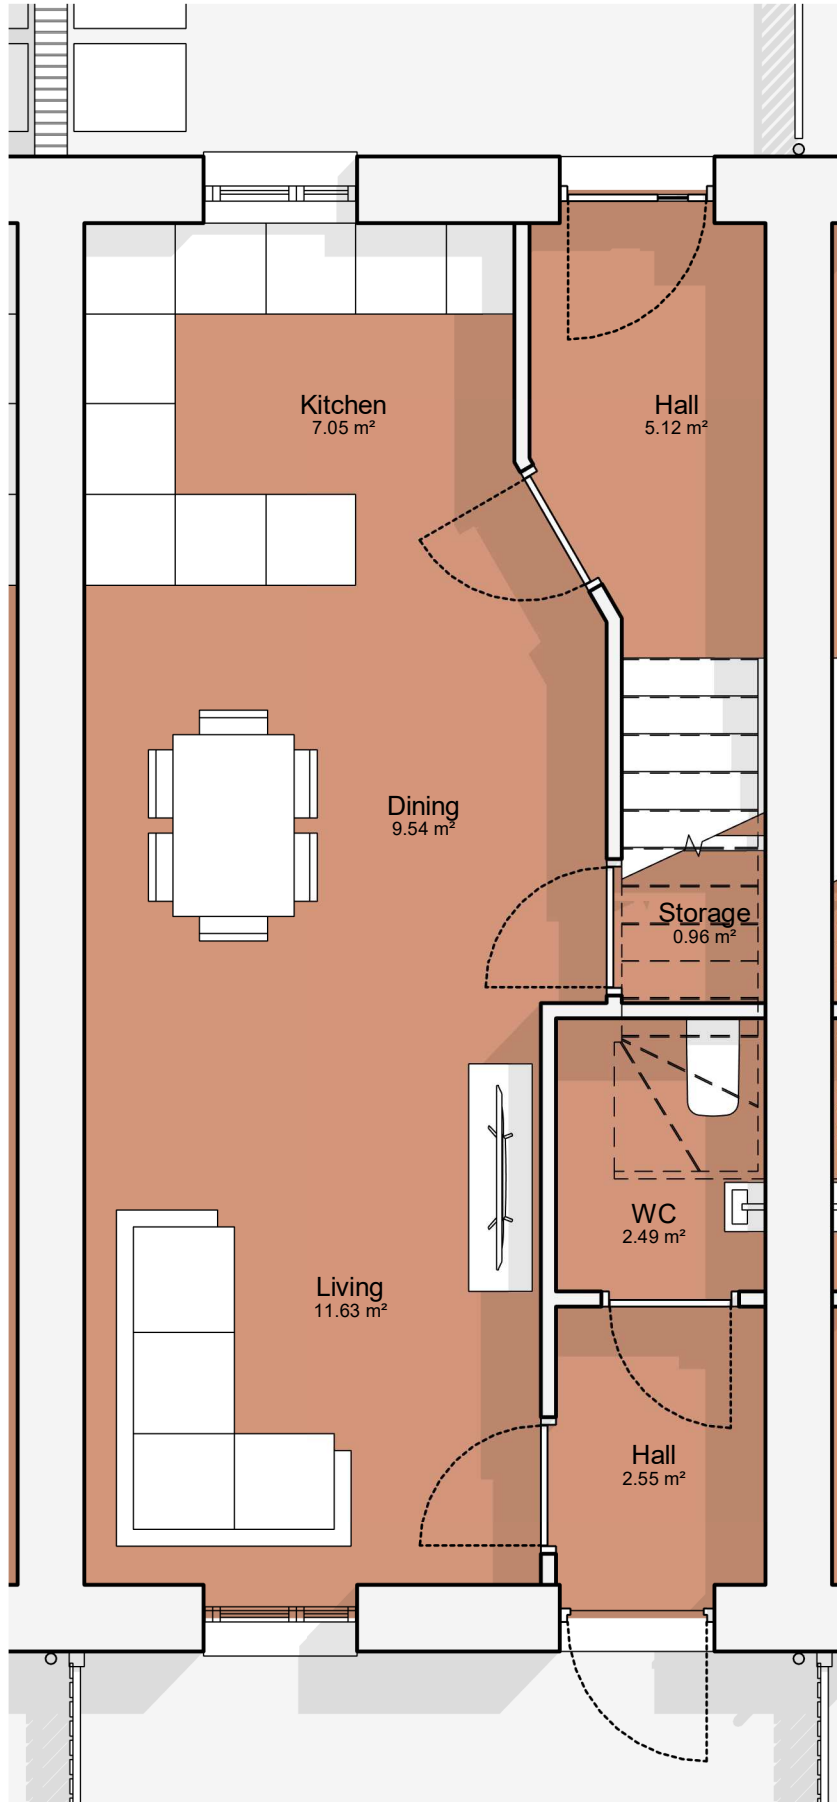

3B6P - Ground Floor Plan

1 : 50

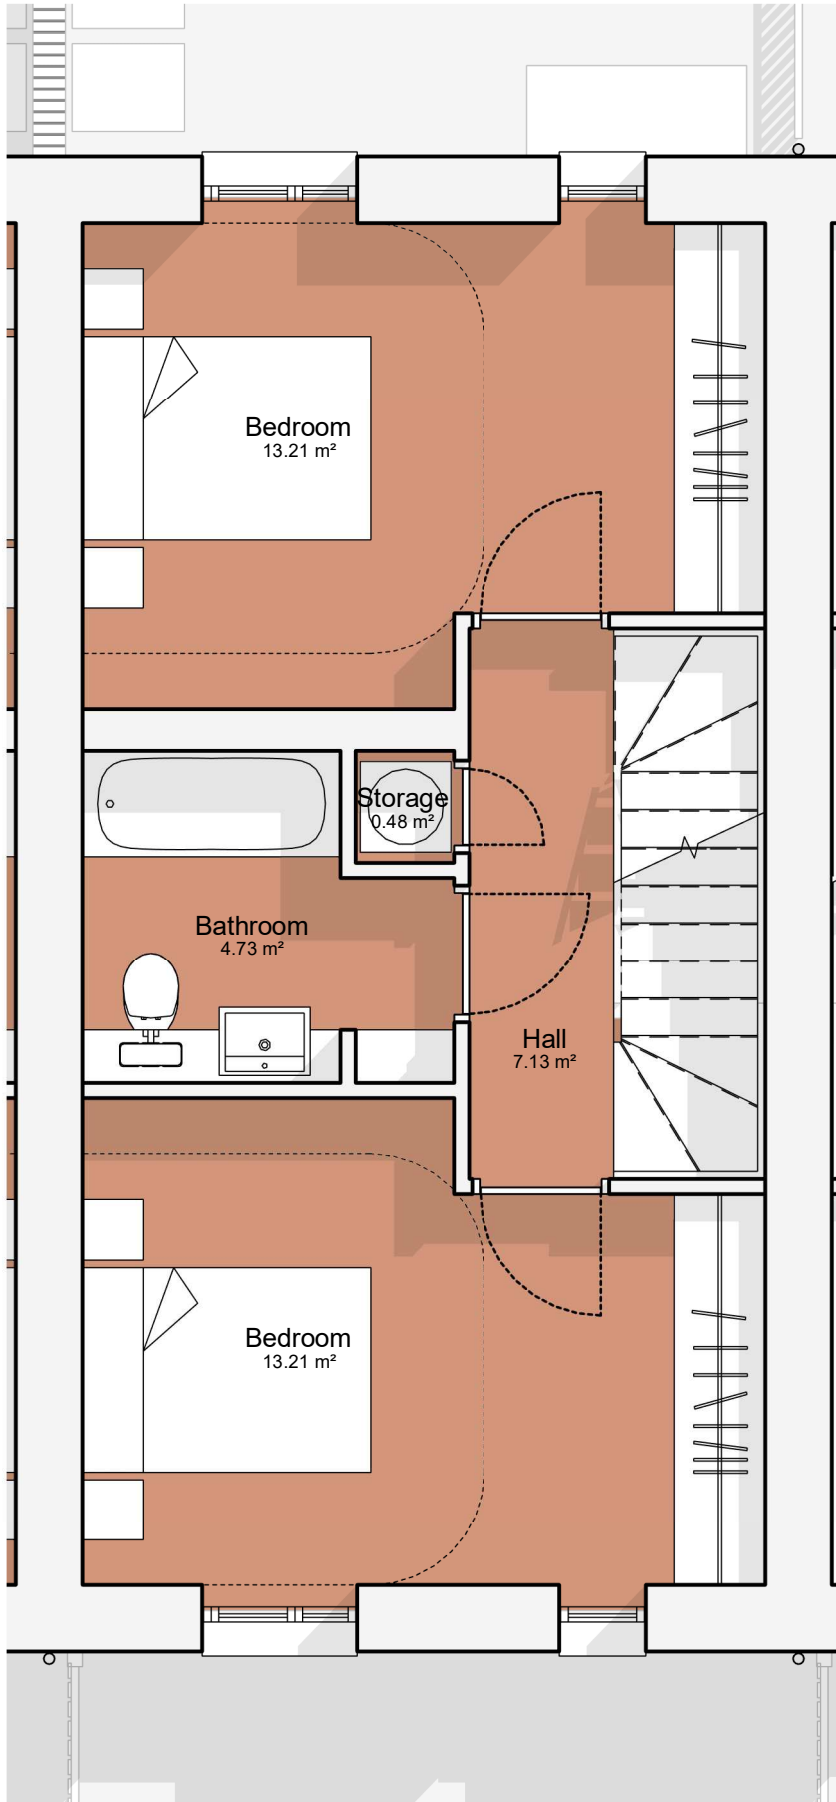


3B6P - First Floor Plan

1 : 50



Note:
Do not scale from this drawing.
Dimensions are to be checked on site.
If in doubt please ask.

 

P1	12/08/22	PB	Revised unit size
P0	27/05/22	PB	Planning Issue

Rev	Date	Ints	Details
-----	------	------	---------

© The moral rights of the author are hereby asserted.
This drawing and design is the sole property of Buttress Ltd and must not be reproduced without permission.
Buttress Ltd is Registered in England and Wales: 5363573

Buttress

41 Bengal St
Manchester
M4 6AF

T 0161 236 3303
E contact@buttress.net
W www.buttress.net

Project Title	Salford Housing Sites - Move On Homes
Client	Salford City Council
Location	Salford - Tootal Grove

Drawing Title Tootal Grove - 3B6P House Type Plans 1 - Proposed

Date	12/08/2022 09:40:29	Scale	1 : 50
Checked	BT	Orig Paper Size	A3

Job No: 9317 Status Planning

Project: Origin: Zone: Level: Type: Disc: Number: Rev:

9317-BA-Z2-XX-DR-A- (04)008- P1