




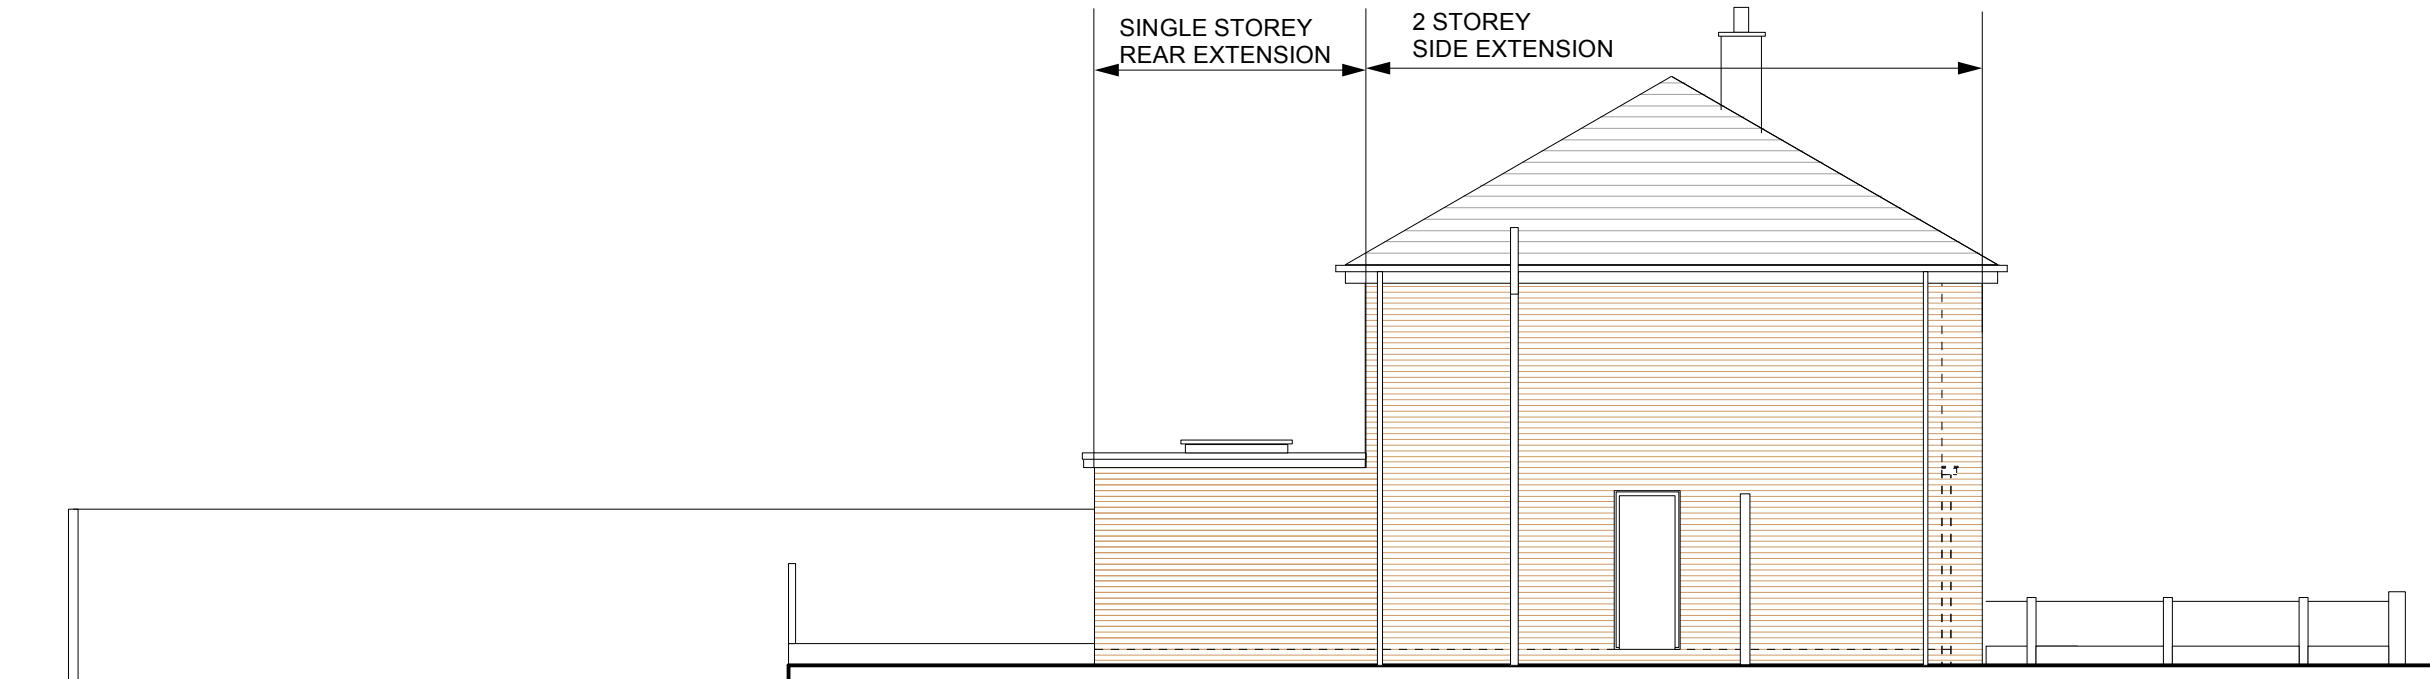


PROPOSED FRONT ELEVATION Scale 1:100

 


PROPOSED SIDE ELEVATION Scale 1:100

 



PROPOSED REAR ELEVATION Scale 1:100

 


Under the conditions of engagement the copyright in all drawings, specifications and documents prepared by the designer and in the work executed form them shall remain the property of the designer unless otherwise agreed. Prior to commencement of any works all dimensions are to be checked and verified by the relevant contractor DO NOT SCALE FROM THIS DRAWING

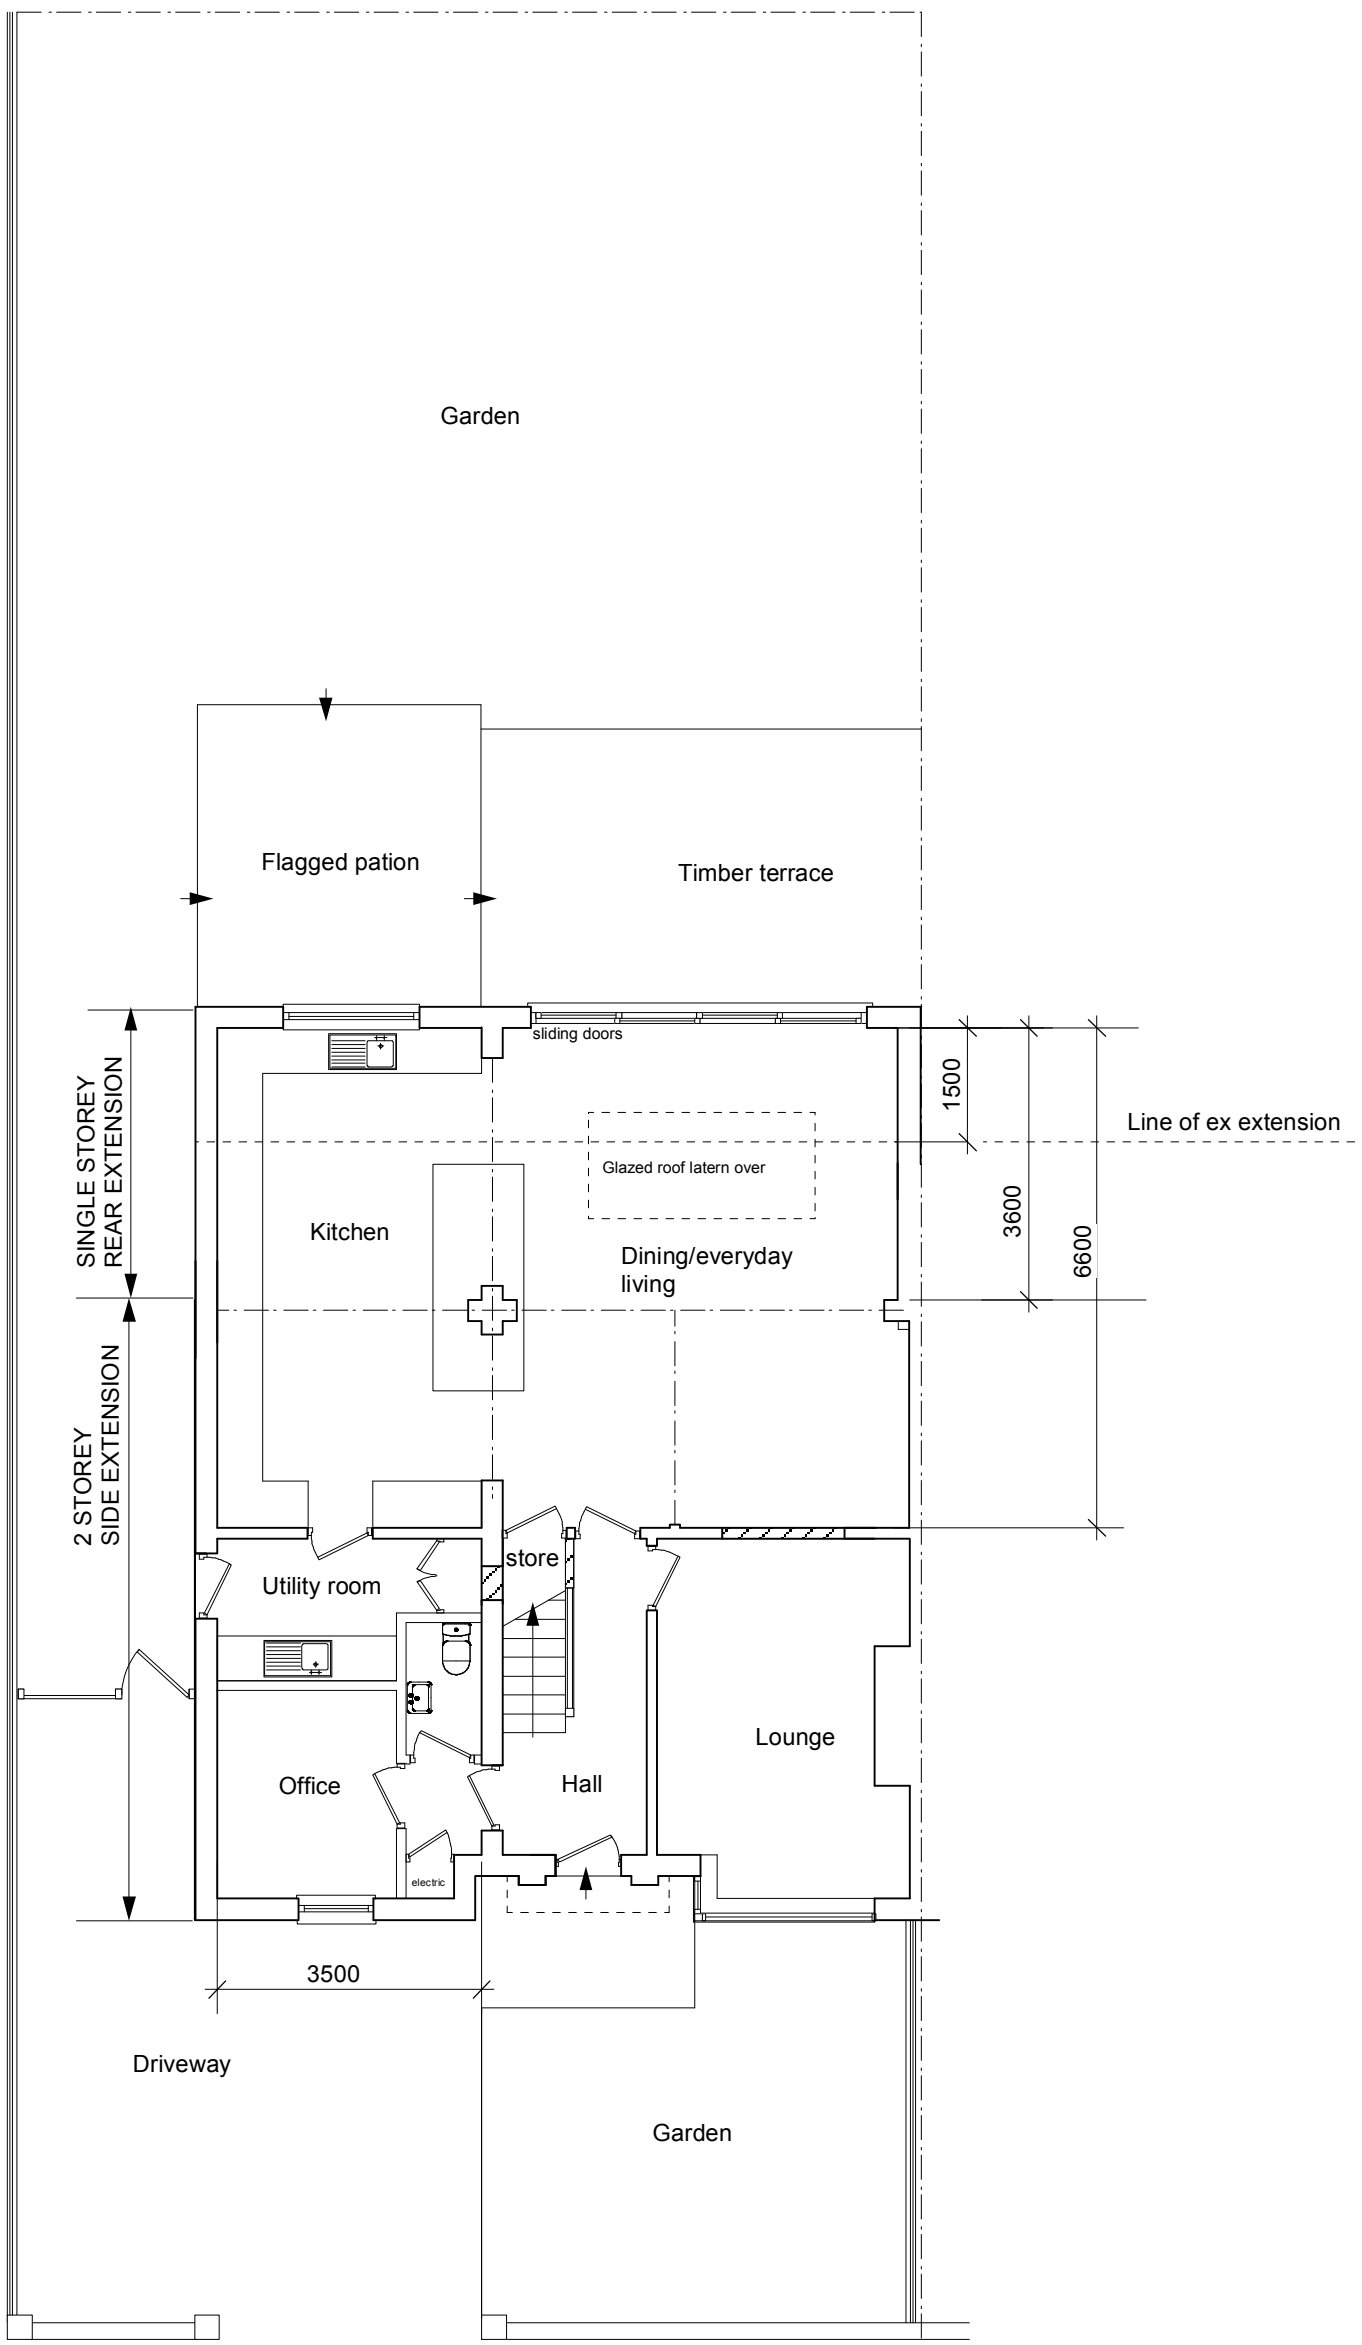

PROPOSED GROUND FLOOR Scale 1:100

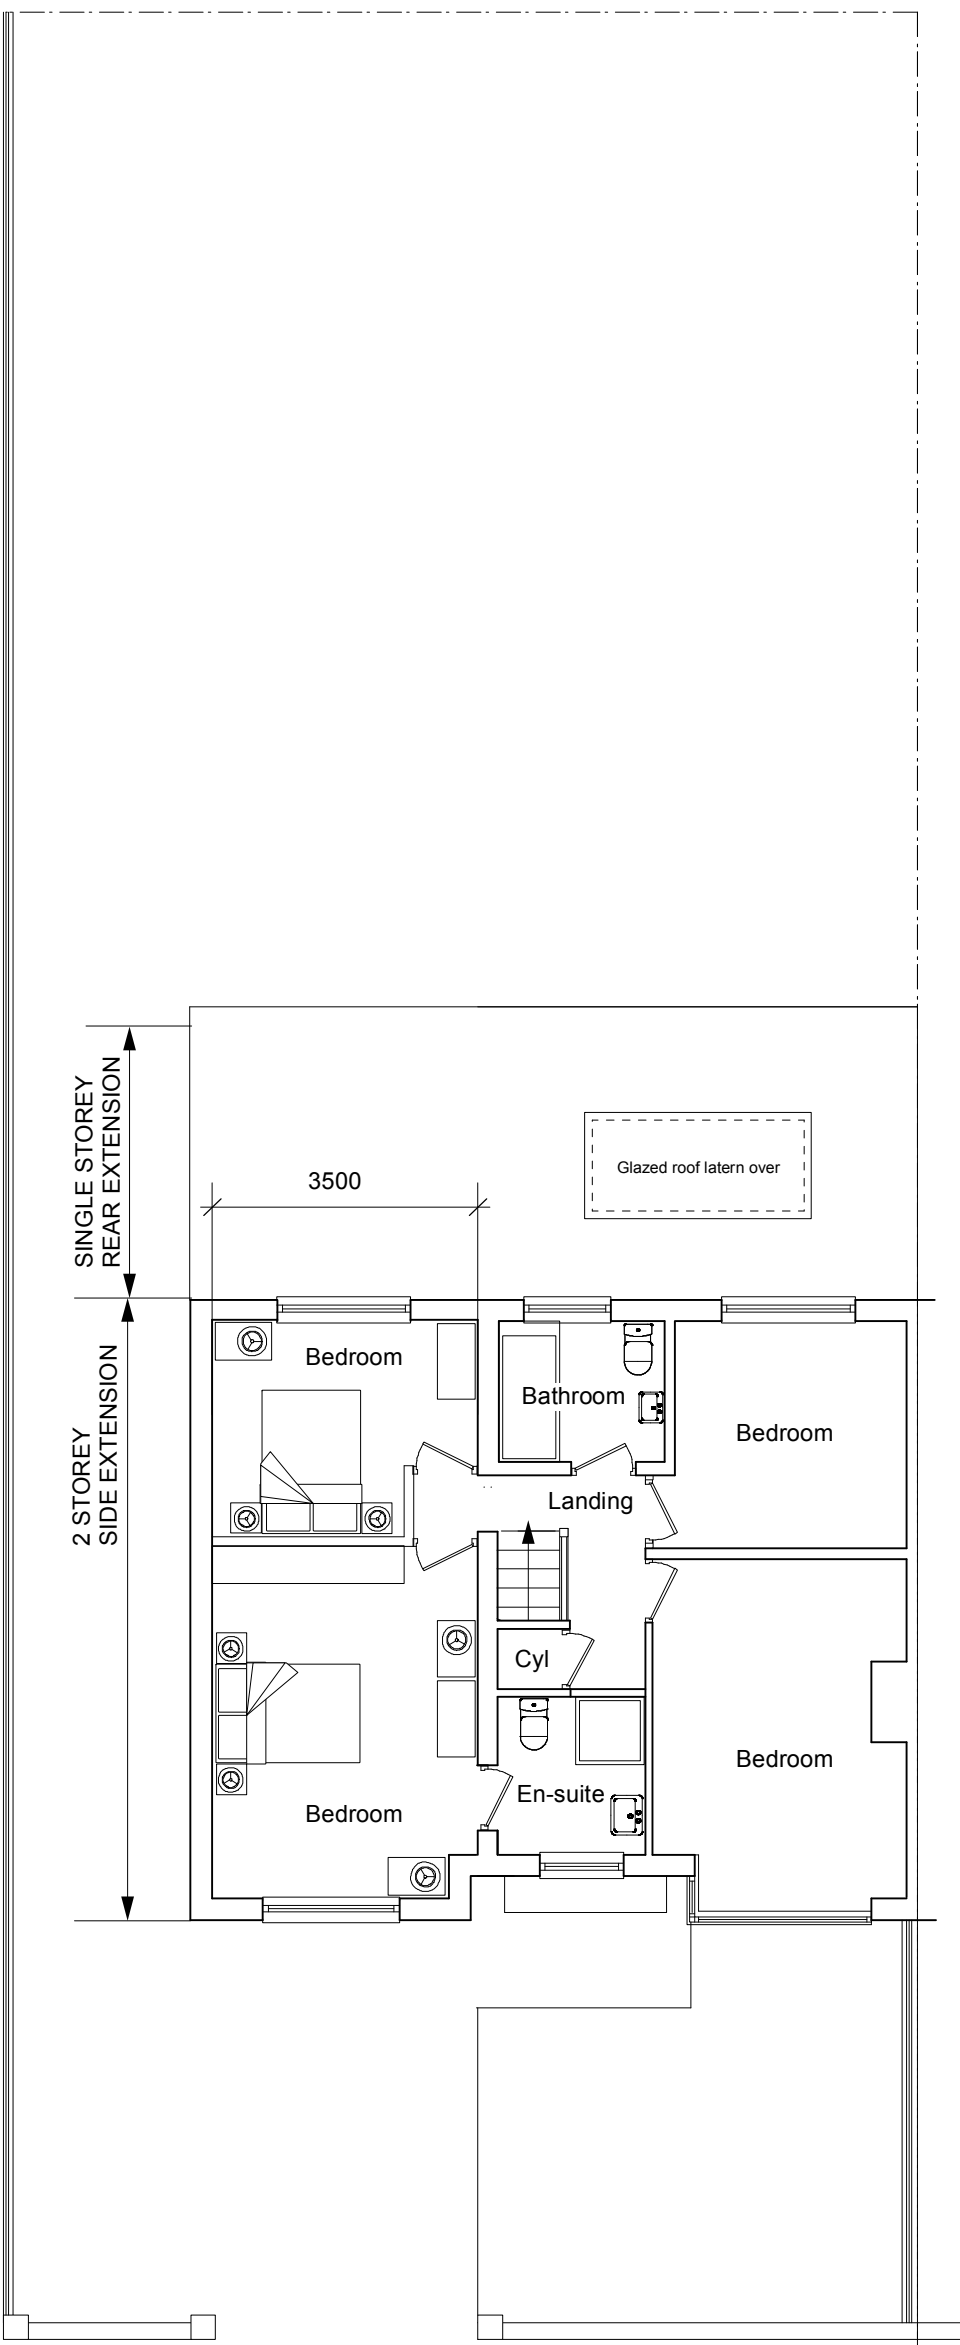 

PROPOSED FIRST FLOOR Scale 1:100

 

REVISIONS

CLIENT
Mr S Davies 8 Normanby Street Swinton Manchester M27 9TW

PROJECT
Proposed rear & side extension to semi detached dwelling

DRAWING
Proposed floor plans & and elevations

DRAWING NO
PL.2224.002A

DRAWN
AAL

DATE
JUNE 2022

SCALE
1:100@A1

design306

design306
306 Willow Road
Rochdale
OL16 5BQ
Tel 07794 332098
email alex@design306.co.uk