



15 WD (BR) 07

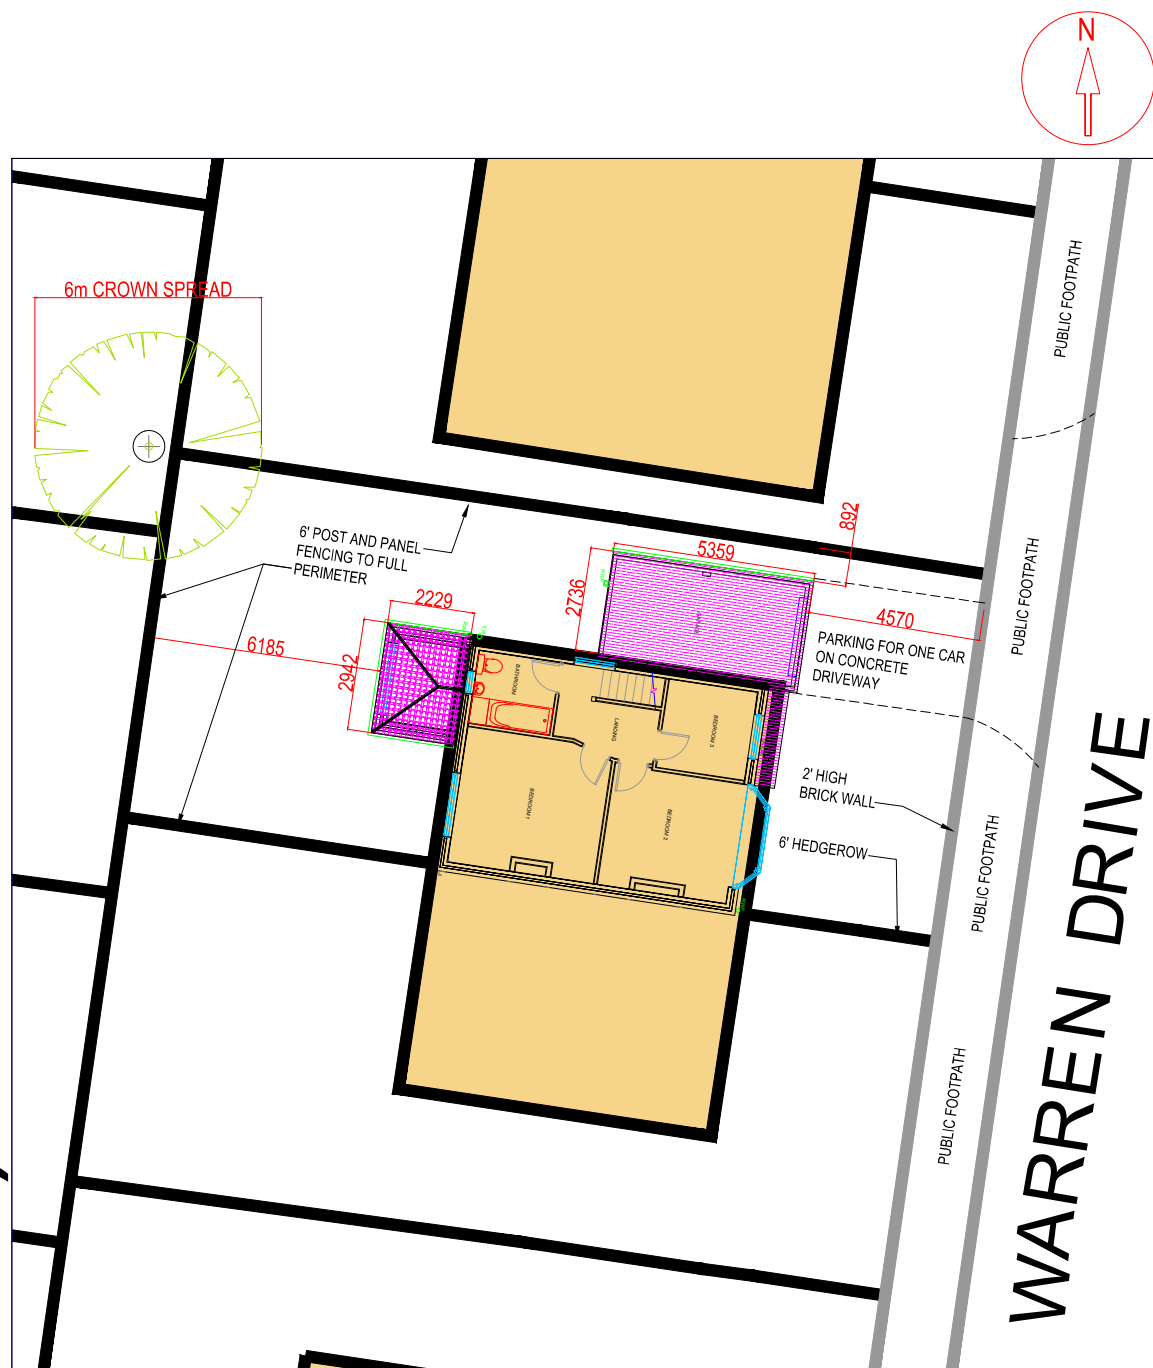


Existing Site Plan

Scale 1:200

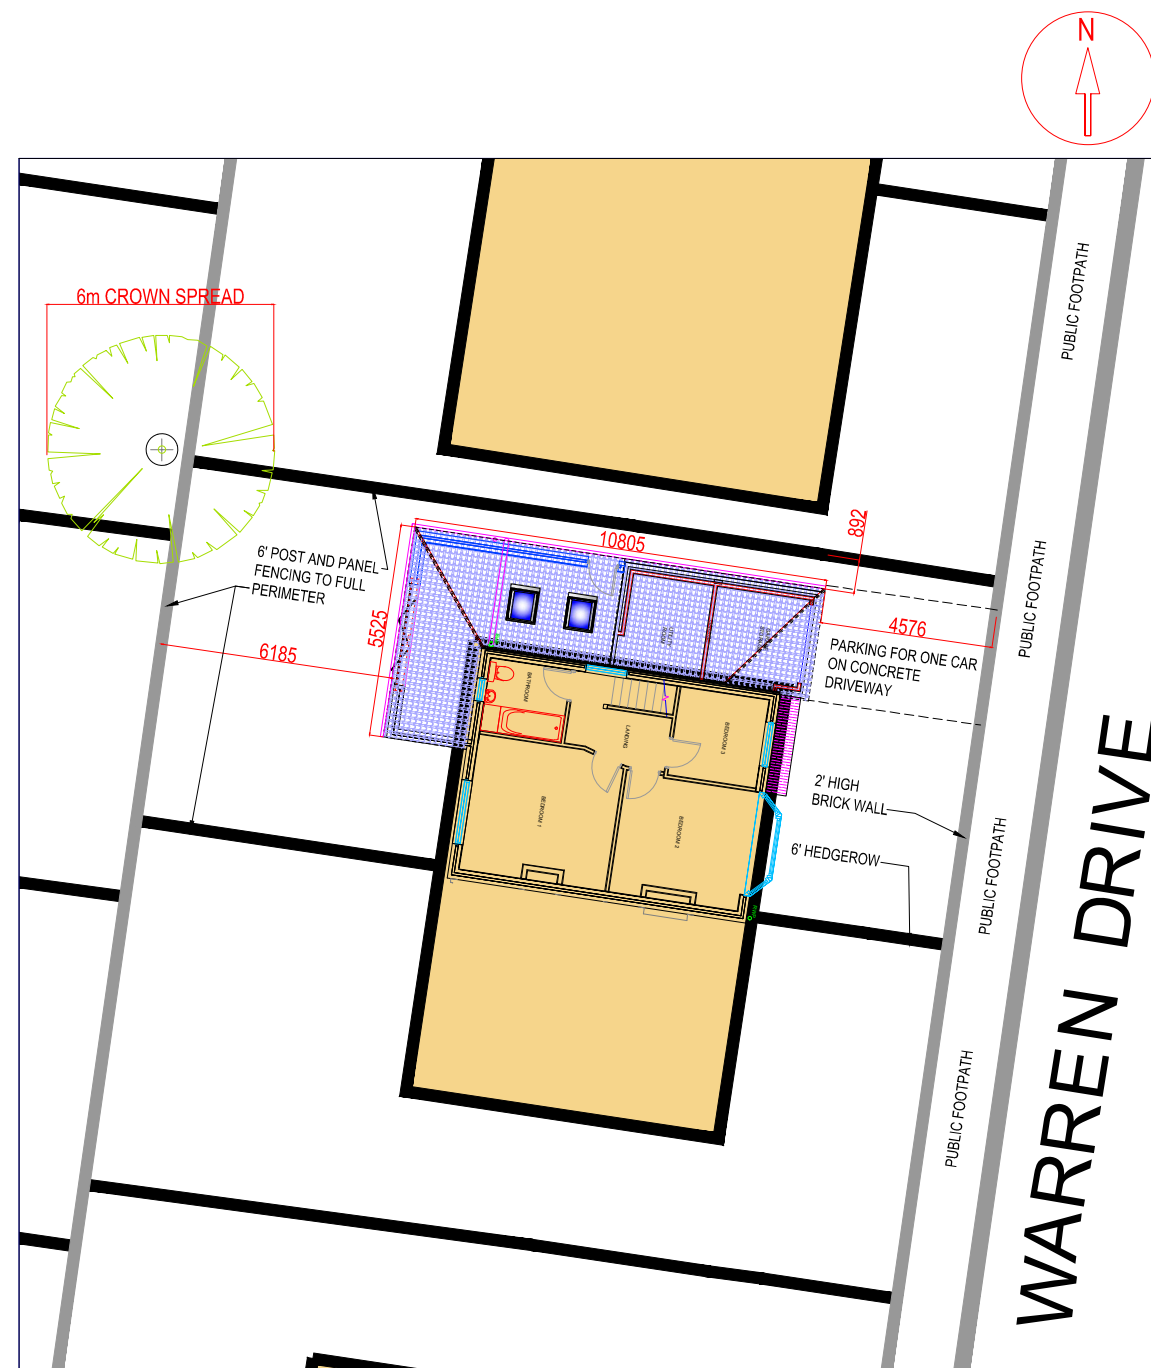

Proposed Site Plan

Scale 1:200

 

CONTROL OFFICE	WWW.CDTSERVICES.CO.UK	INFO@CDTSERVICES.CO.UK	173 MOSLEY COMMON ROAD, WORSLEY, MANCHESTER, M28 1AH	Mob: 07792 567031			
					DO NOT SCALE FROM THIS DRAWING. ALL DIMENSIONS ARE TO BE CHECKED ON SITE ALL DIMENSIONS ARE SHOWN IN MILLIMETERS [SCALING BY LOCAL AUTHORITIES IS PERMITTED]		
					ALL DRAWINGS/DESIGNS ARE SUBJECT TO BUILDING CONTROL & FIRE OFFICERS APPROVAL. ANY IMPLICATIONS MADE TO THE SCHEME BY THE ABOVE ARE THE RESPONSIBILITY OF THE CLIENT.		
					CDTServices CLIENT LISA MATTHEWS		
					PROJECT TITLE & SITE ADDRESS		
					15 WARREN DRIVE SWINTON MANCHESTER M27 0EA		
					DRAWING TITLE		
					1:200 EXISTING & PROPOSED SITE PLAN		
					DRAWING NO:		REVISION
					15 WD (BR) 07		-
					LEAD DESIGNER		DRAWN BY
					CD		CD
					DATE	SCALE	PAPER SIZE
					21.10.22	1:200	A3
					DRAWING STATUS		
					BUILDING REGULATIONS		