

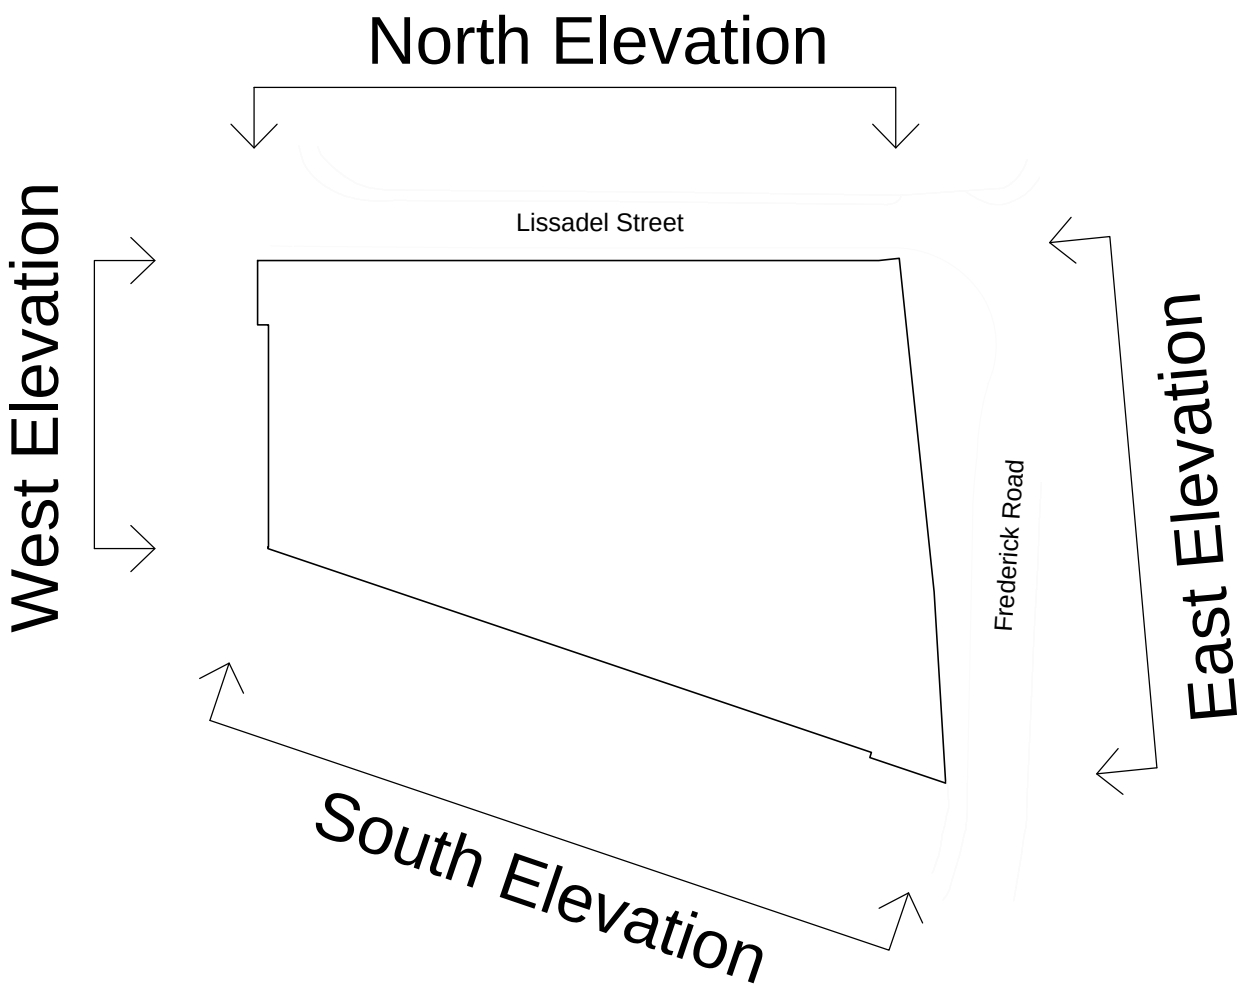


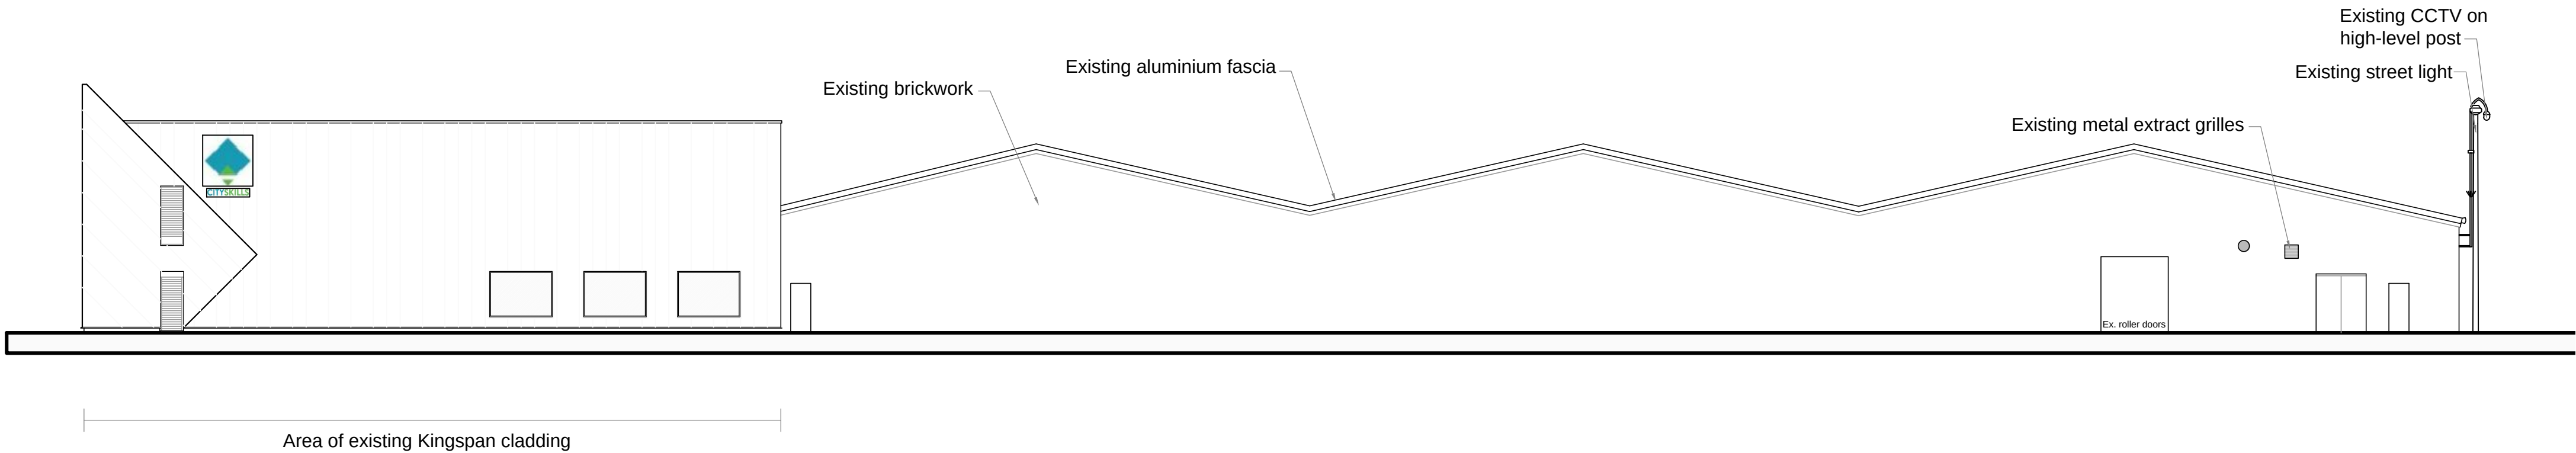

Existing North Elevation - 1:200

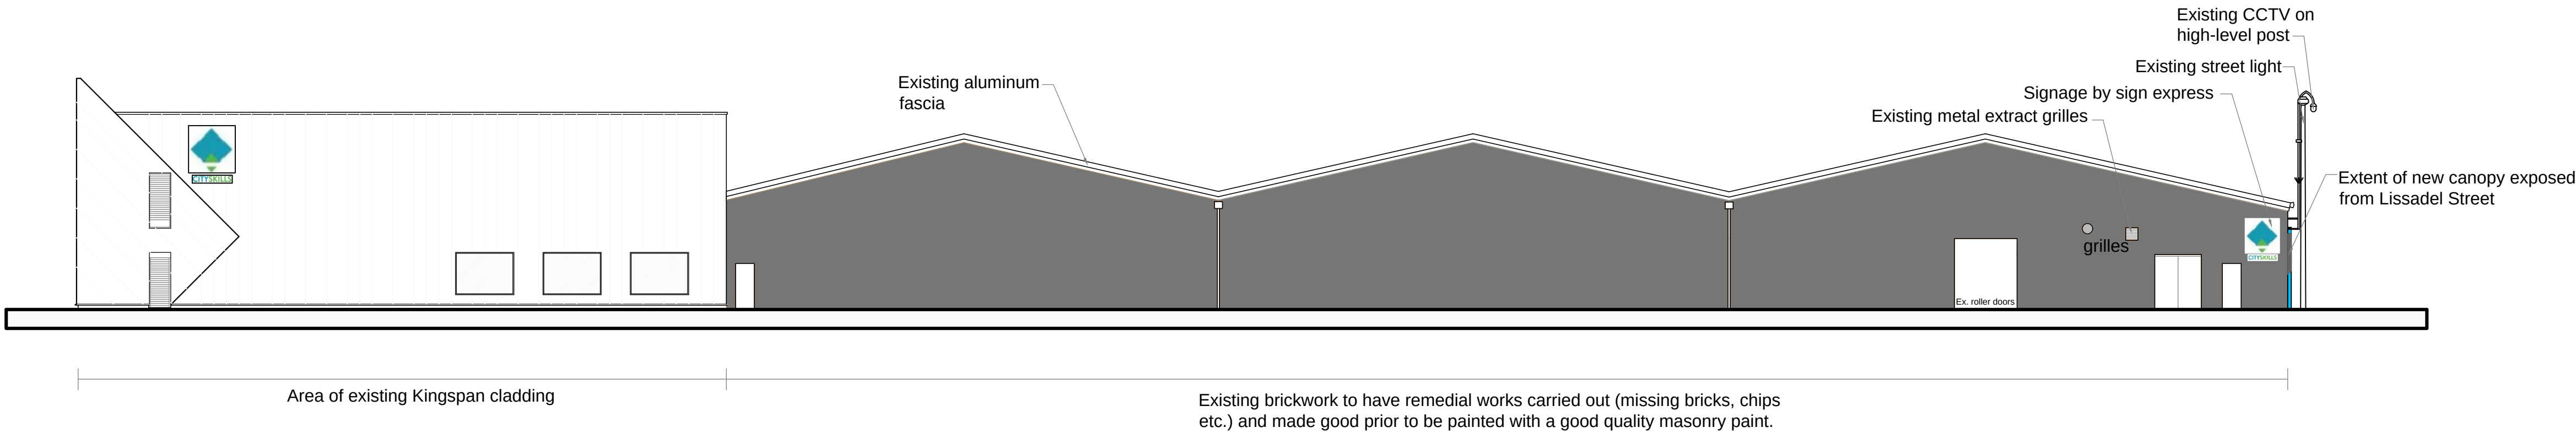

Existing brickwork to have remedial works carried out (missing bricks, chips etc.) and made good prior to be painted with a good quality masonry paint.

Proposed North Elevation - 1:200

Scale 1:200



Refer to drawing PL01 - Proposed Ground Floor