


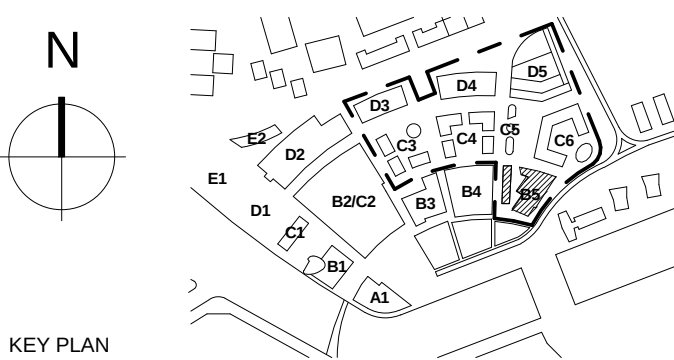

NOTES

© COPYRIGHT
The copyright in this drawing is vested in Sheppard Robson and no license or assignment of any kind has been, or is, granted to any third party whether by provision of copies or originals or otherwise unless agreed in writing.

DO NOT SCALE FROM THIS DRAWING
The contractor shall check and verify all dimensions on site and report any discrepancies in writing to Sheppard Robson before proceeding work

FOR ELECTRONIC DATA ISSUE
Electronic Data / drawings are issued as "read only" and should not be interrogated for measurement. All dimensions and levels should read, only from those values stated in text, on the drawing.

AREA MEASUREMENT
The areas are approximate and can only be verified by a detailed dimensional survey of the completed building. Any decisions to be made on the basis of these predictions, whether as to project viability, pre-letting, lease agreements or the like, should include due allowance for the increases and decreases inherent in the design development and building processes. Figures relate to the likely areas of the building at the current state of the design and using the Gross External Area (GEA) / Gross Internal Area (GIA) / Net Internal Area (NIA) method of measurement from the Code of Measuring Practice, 6th Edition (RICS Code of Practice). All areas are subject to Town Planning and Conservation Area Consent, and detailed Rights to Light analysis.

B	24/05/2016	PLANNING ISSUE
A	29/02/2016	Planning (DRAFT)
-	24/02/2016	Stage 2 Issue

REV.	DATE	AMENDMENT
------	------	-----------

CLIENT
Peel Media Ltd

PROJECT
MediaCityUK Phase 2
Reserved Matters Application
Plot B5

SHEPPARD ROBSON
27th Floor City Tower Piccadilly Plaza Manchester M1 4BT
T: +44 (0)161 233 8900 E: manchester@sheppardrobson.com

MASTERPLAN ARCHITECT
Chapman Taylor
INTERNATIONAL ARCHITECTS MASTERPLANNERS DESIGNERS
Bass Warehouse, 4 Castle Street, Castletield, Manchester M3 4LZ
Tel +44 (0)161 828 6500 | Fax +44 (0)161 828 6505

DRAWING TITLE
Seventh Floor Plan

Scale 1 : 200



Project Status: Planning

JOB NO	ISSUE DATE	DRAWN BY	CHECKED BY
5387	20/01/2016	DS	JL

ORGANIZATION	ZONE	LEVEL	CATEGORY	NUMBER	REVISION
SR	B5	07	20	207	B