




Elevations scale 1:100

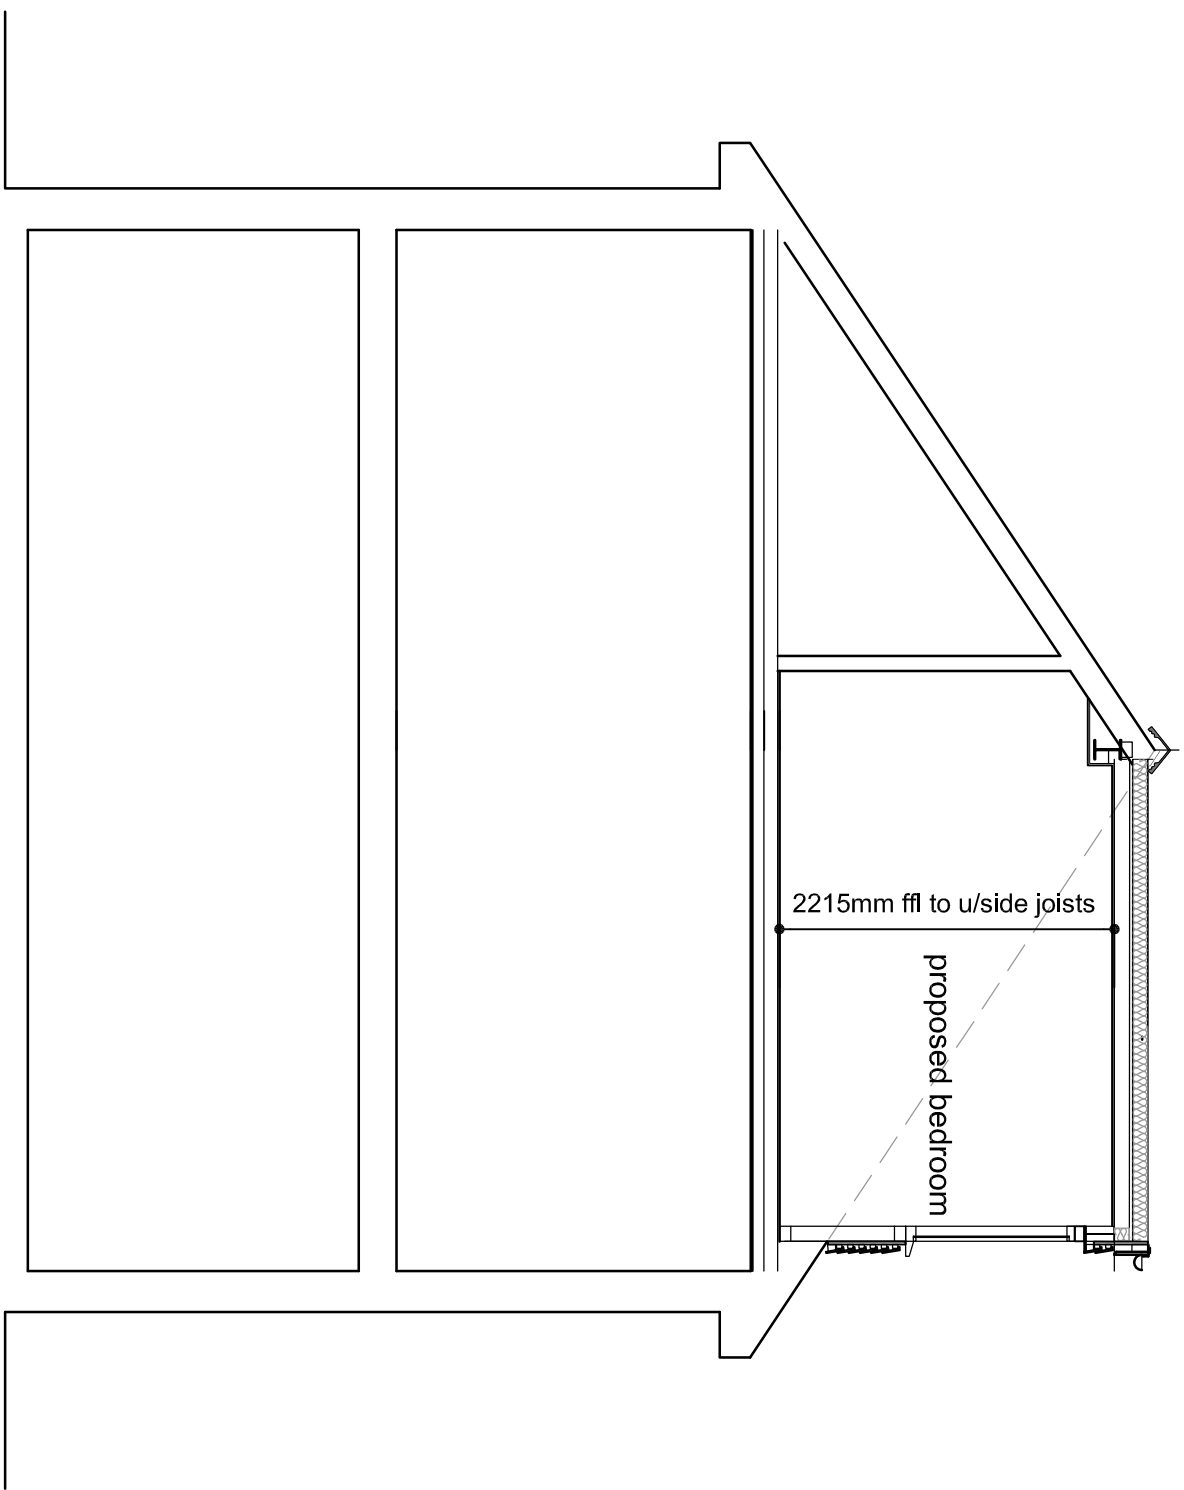

Section scale 1:50

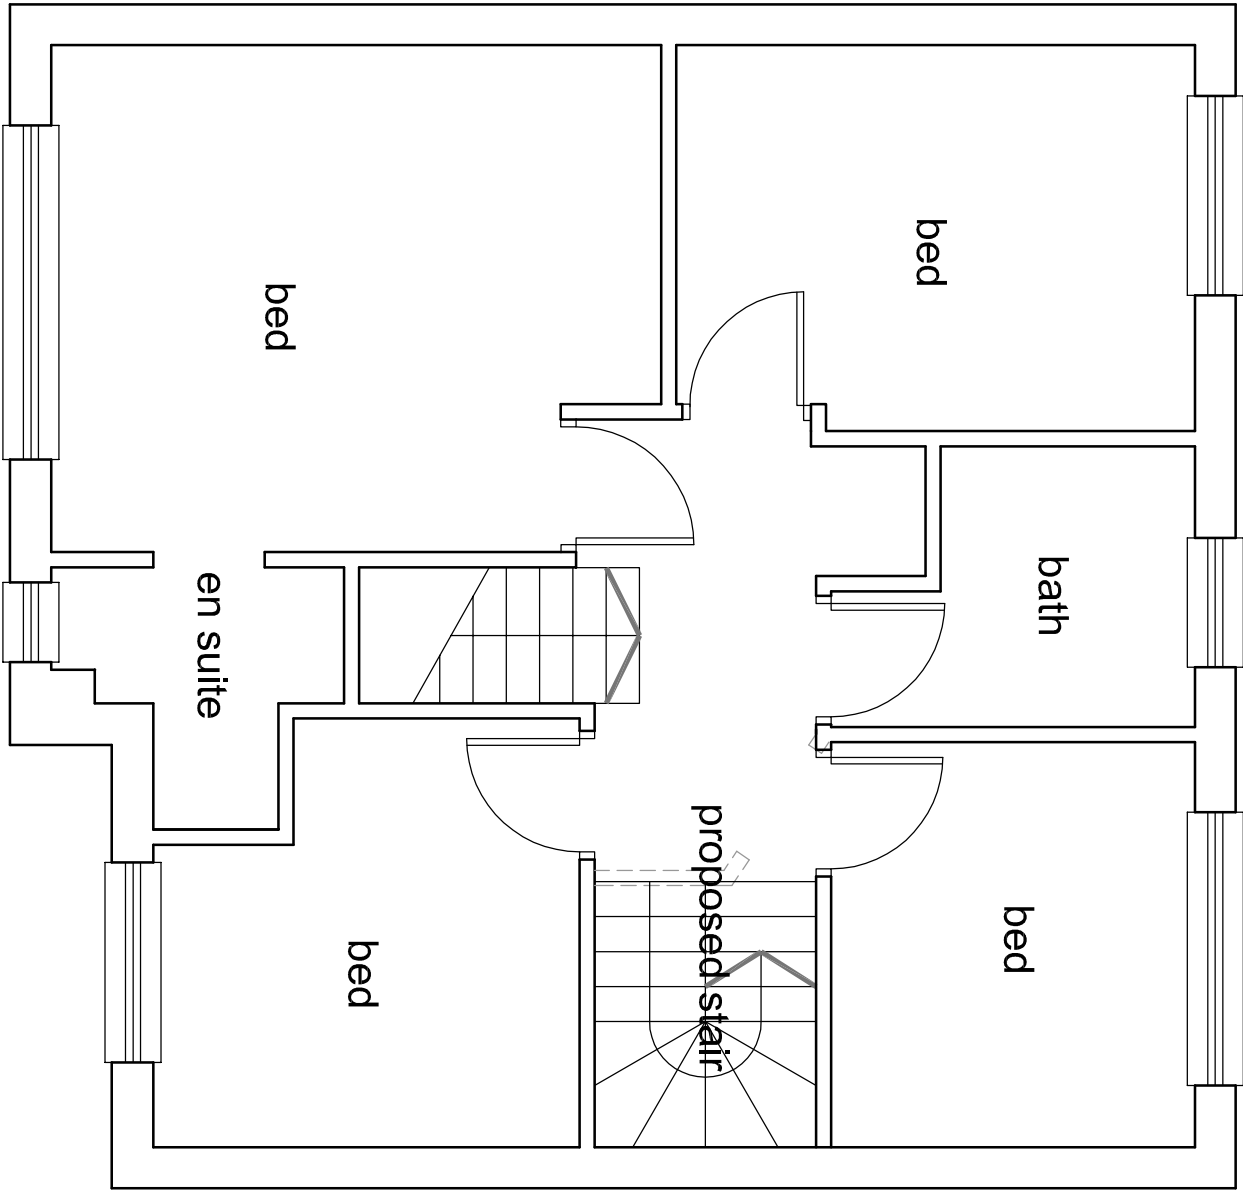

First Floor Plan scale 1:50

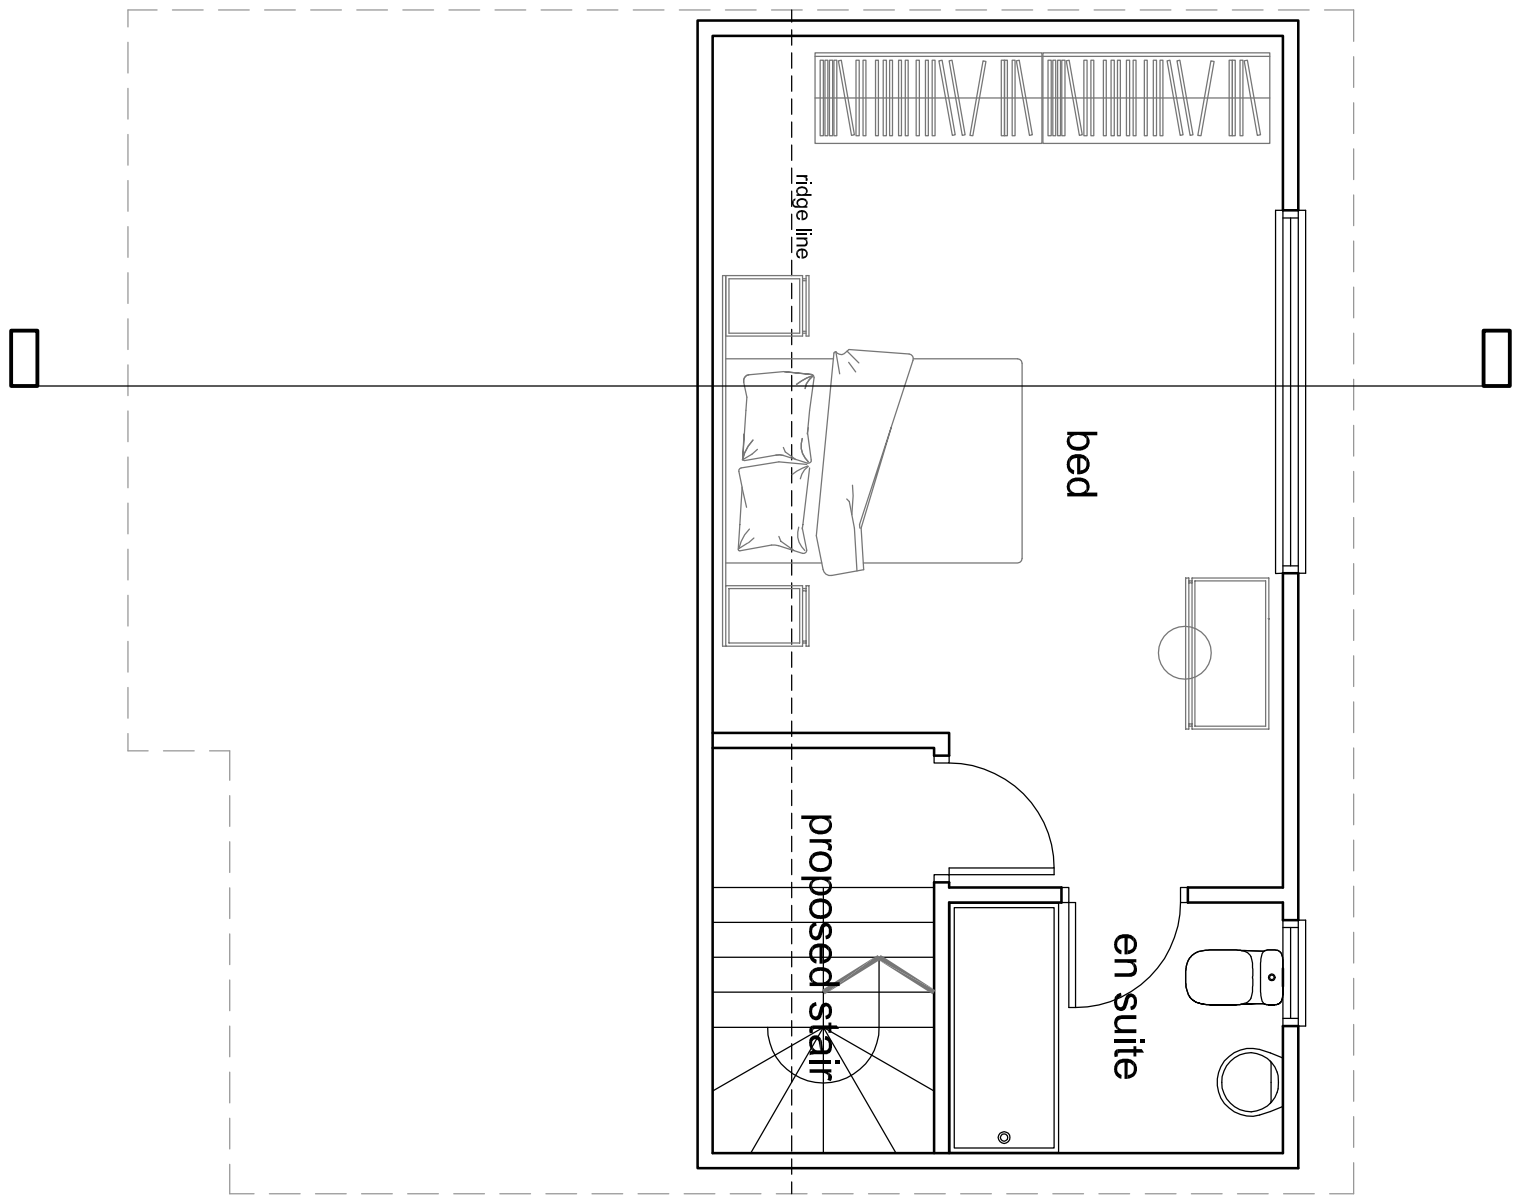

Second Floor Plan scale 1:50

client
Mr & Mrs D Burgess

project
Proposed Loft Conversion
46 Threodmill Lane, Swinton,
Manchester, M27 9LJ

title
Proposed Plans

drawing number
1090.03

scale
As shown A1

drawn by
strus

fisk
& associates
architects

20 chorley road, swinton, manchester, m27 5oj
t - 0161 793 5300 e - info@rnfisk.co.uk

