




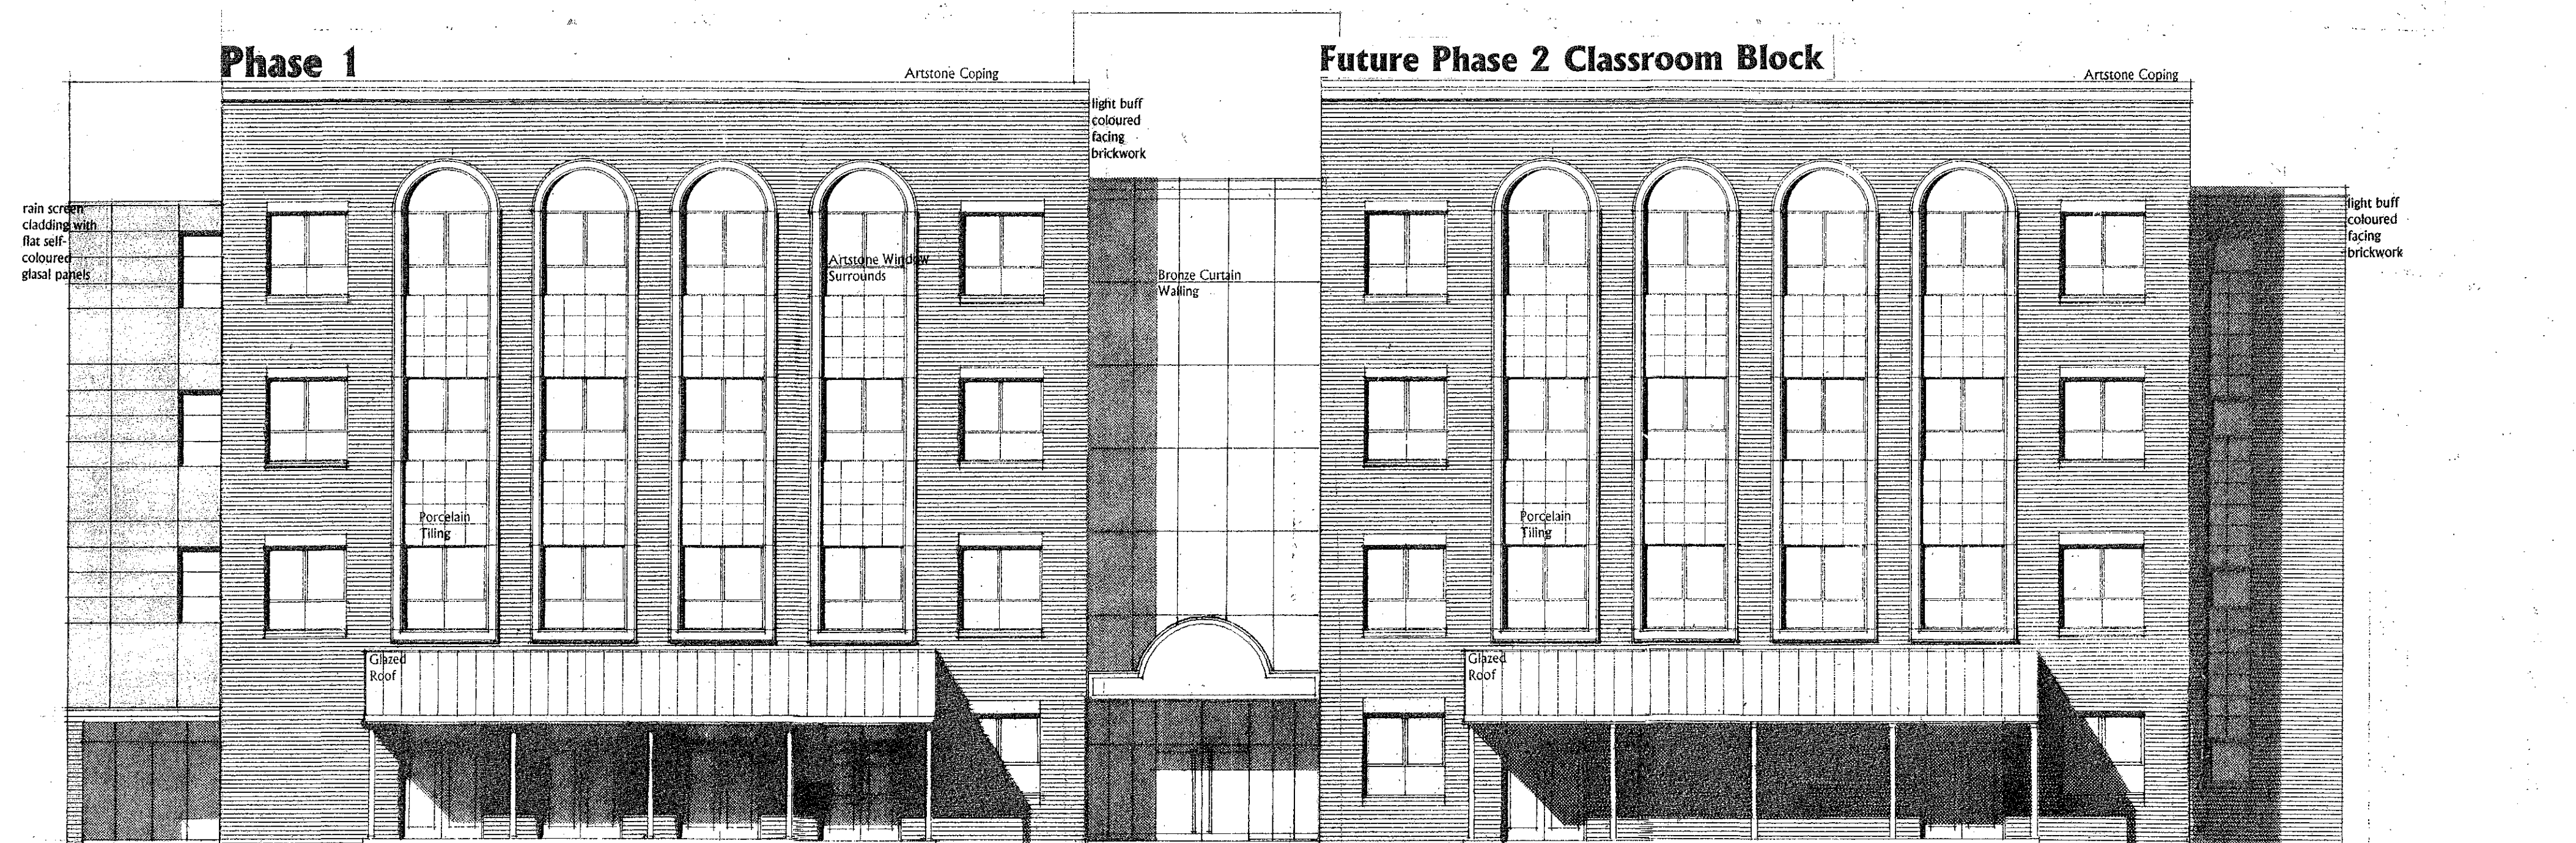


Existing North Elevation

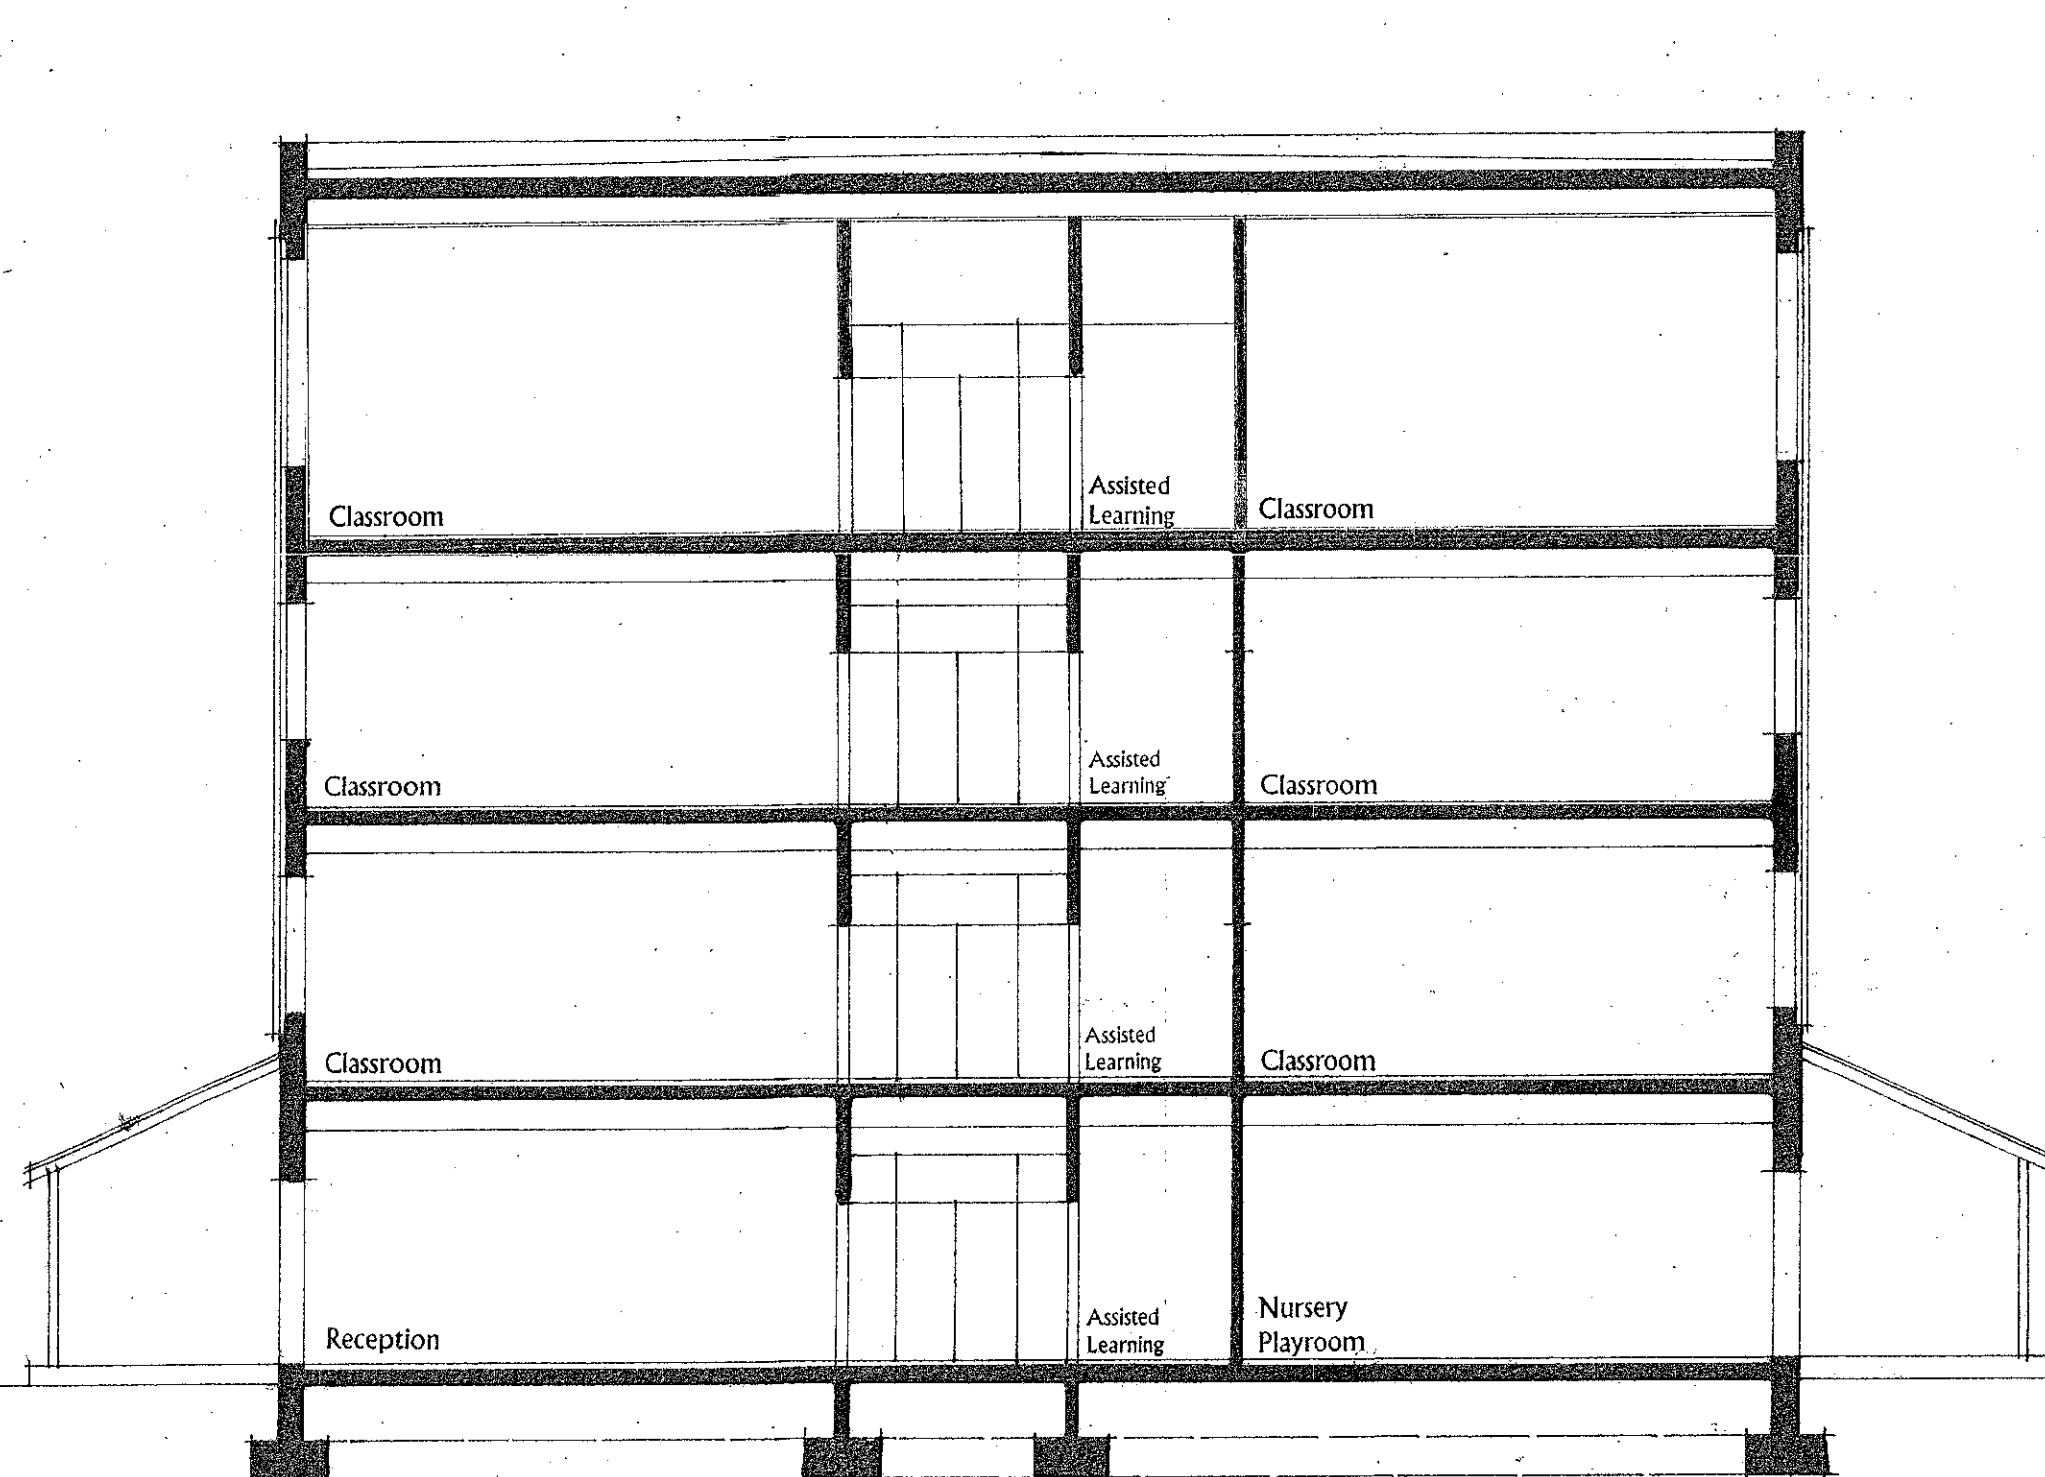

Section A - A

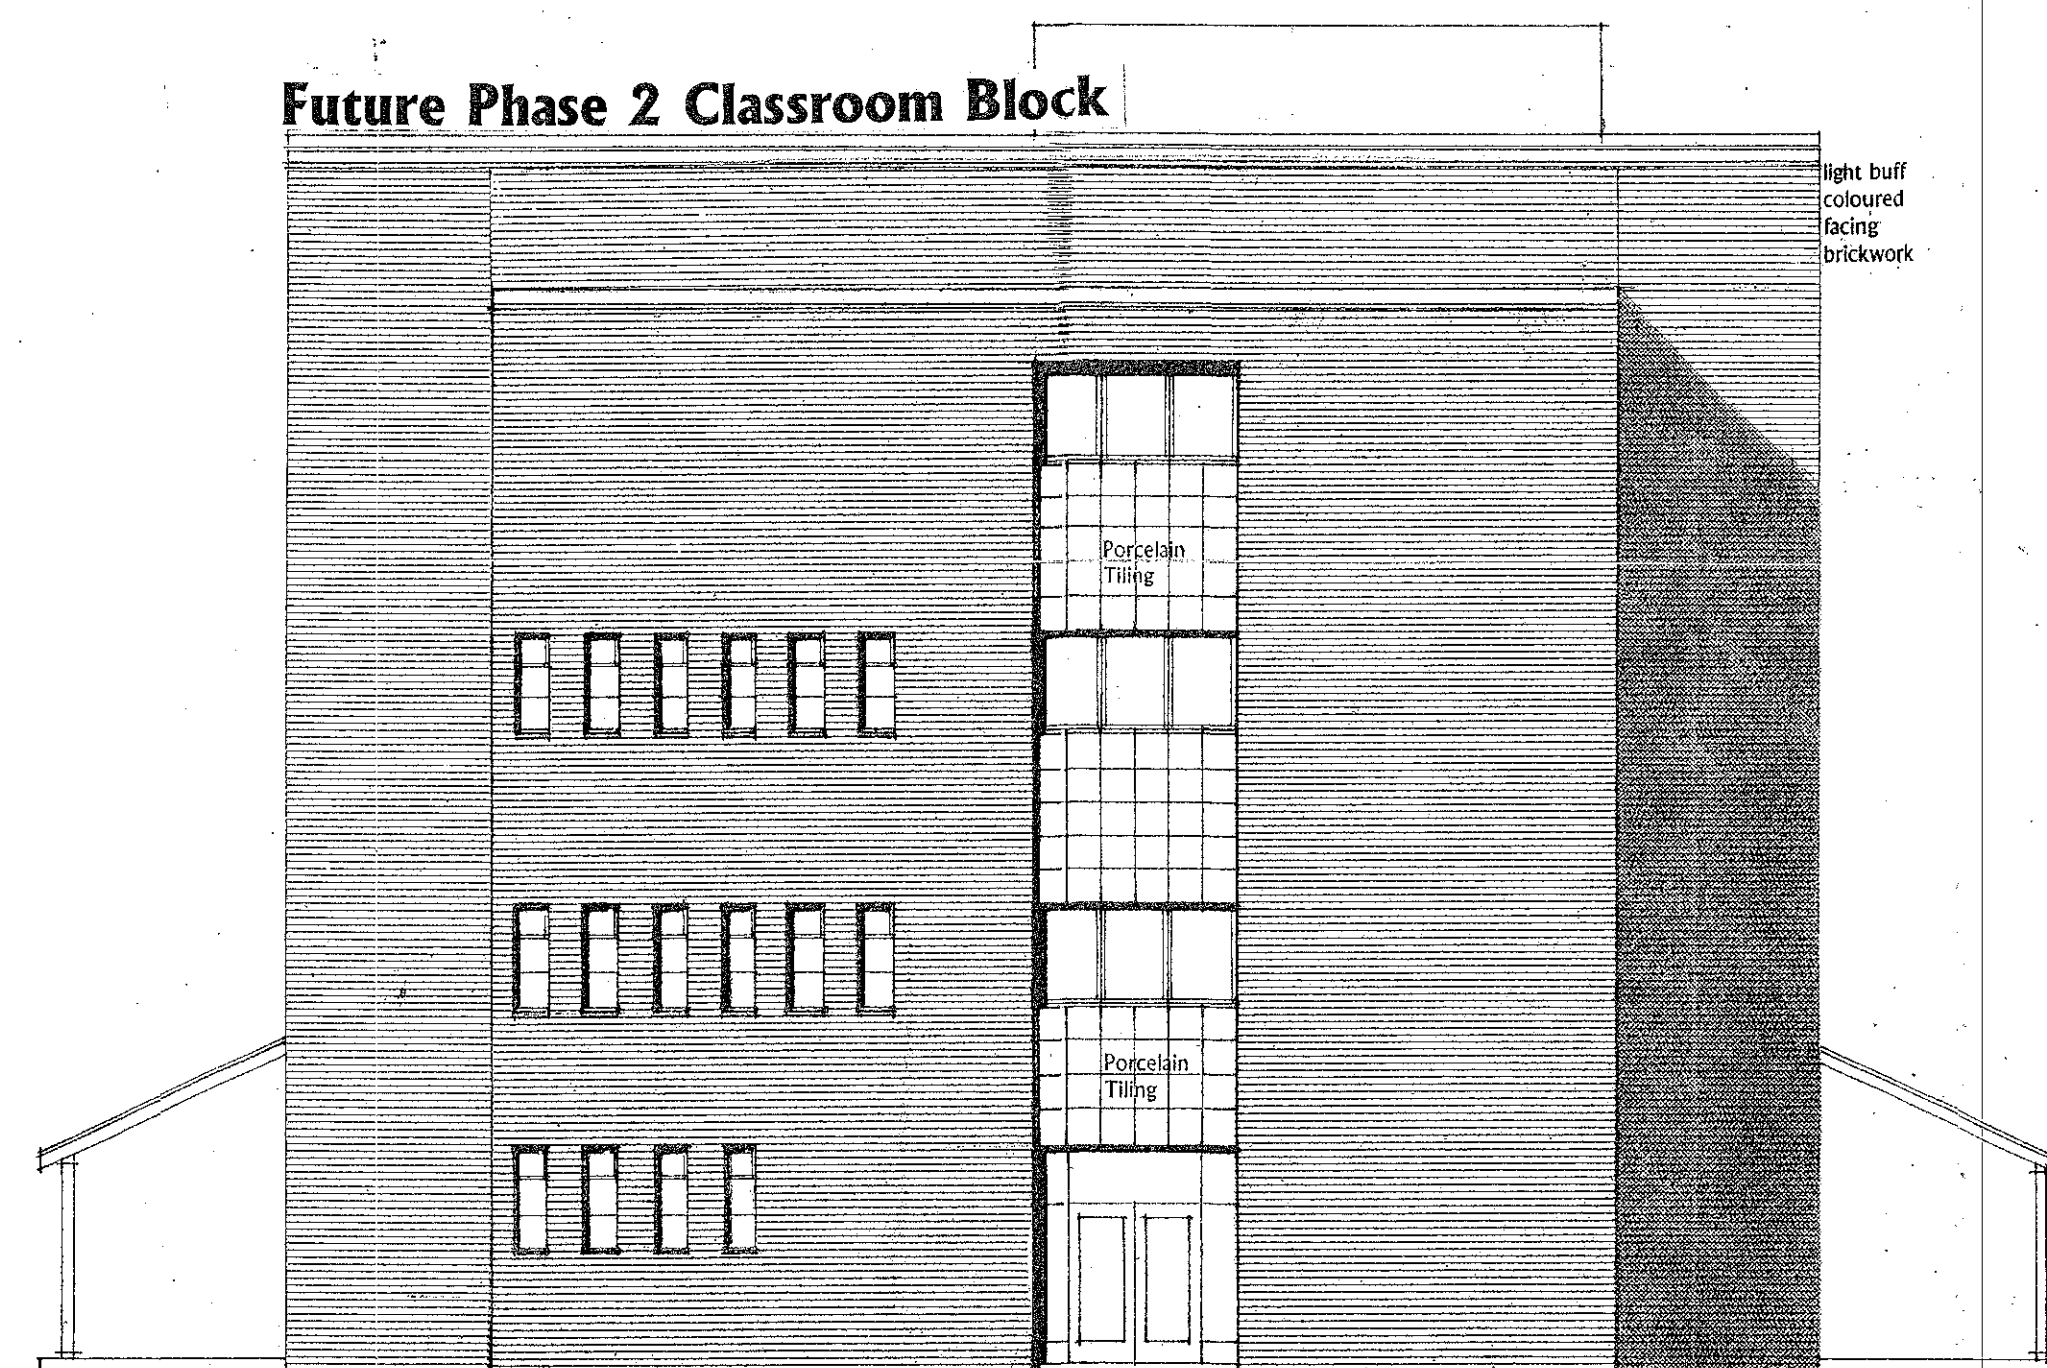

Existing West Elevation

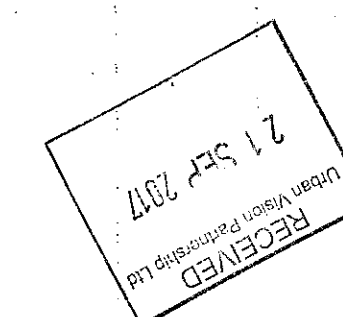

A1 Format @ 1:100 Scale

Revision Date Description

1. Contractor is responsible for all setting out and must check dimensions on site before work is put in hand.
2. Written dimensions only to be taken. This drawing must not be scaled.
3. Architect to be immediately notified of suspected omissions or discrepancies.

Client
Talmud Torah Chinuch Neorim, Salford
11 Wellington Street, Salford M7 4AU

Project

Proposed Rooftop Assembly Hall

Drawing Title

Existing North and West Elevations

Scale	Date	Drawing Number	Revision
1:100	Sept '17	M2273	02

BERNARD JOSEPH ASSOCIATES LTD
Architects and Educational Building Consultants

PO Box 363 Salford M8 2DN
Telephone (0161) 792 7652 Facsimile (0161) 792 7652
Email architect.joseph@btconnect.com