



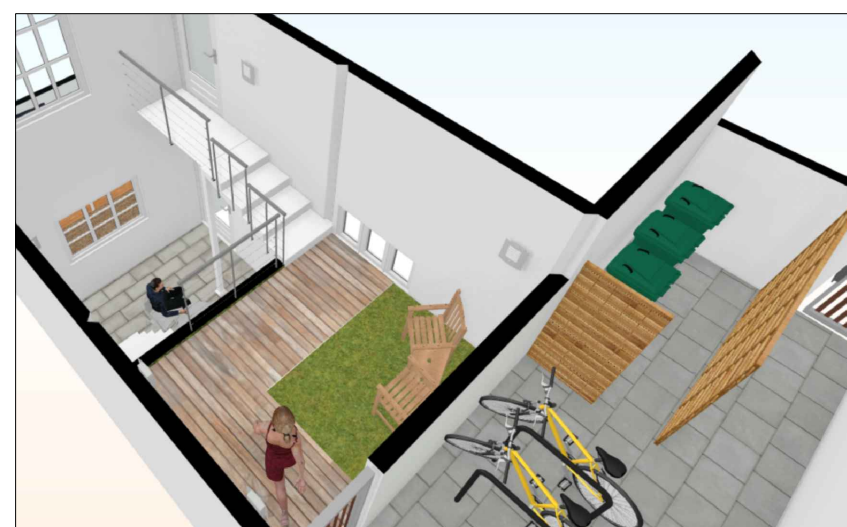


5: GENERAL REAR YARD ARRANGEMENT



4: GREEN LIVING WALL WITH STEEL STAIRCASE

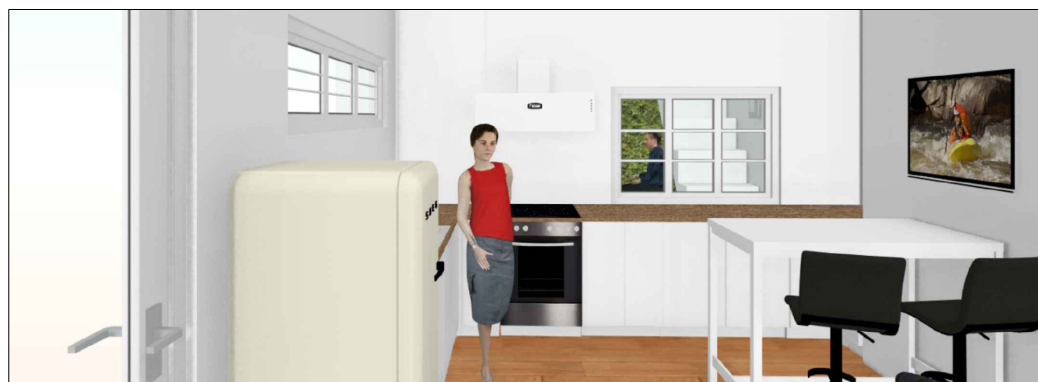

3: INTERNAL KITCHEN / HALL HIGH LEVEL WINDOW

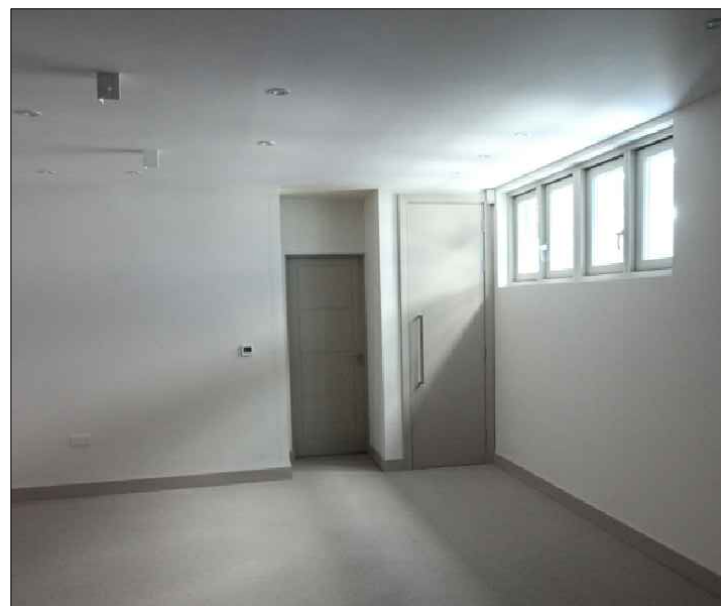


2: TYPICAL BASEMENT CONVERSION USING MIRRORED SHAFT & NATURAL LIGHT



1: INDICATIVE LIGHT WELL WINDOW DESIGN WHITE WITH MULLIONS TO MATCH ABOVE

Existing Gates To Be Replaced With Timber Panel Gates Painted Black

Bin Storage Area Constructed As per Jackson Fence detail drawing 06 J7/01042

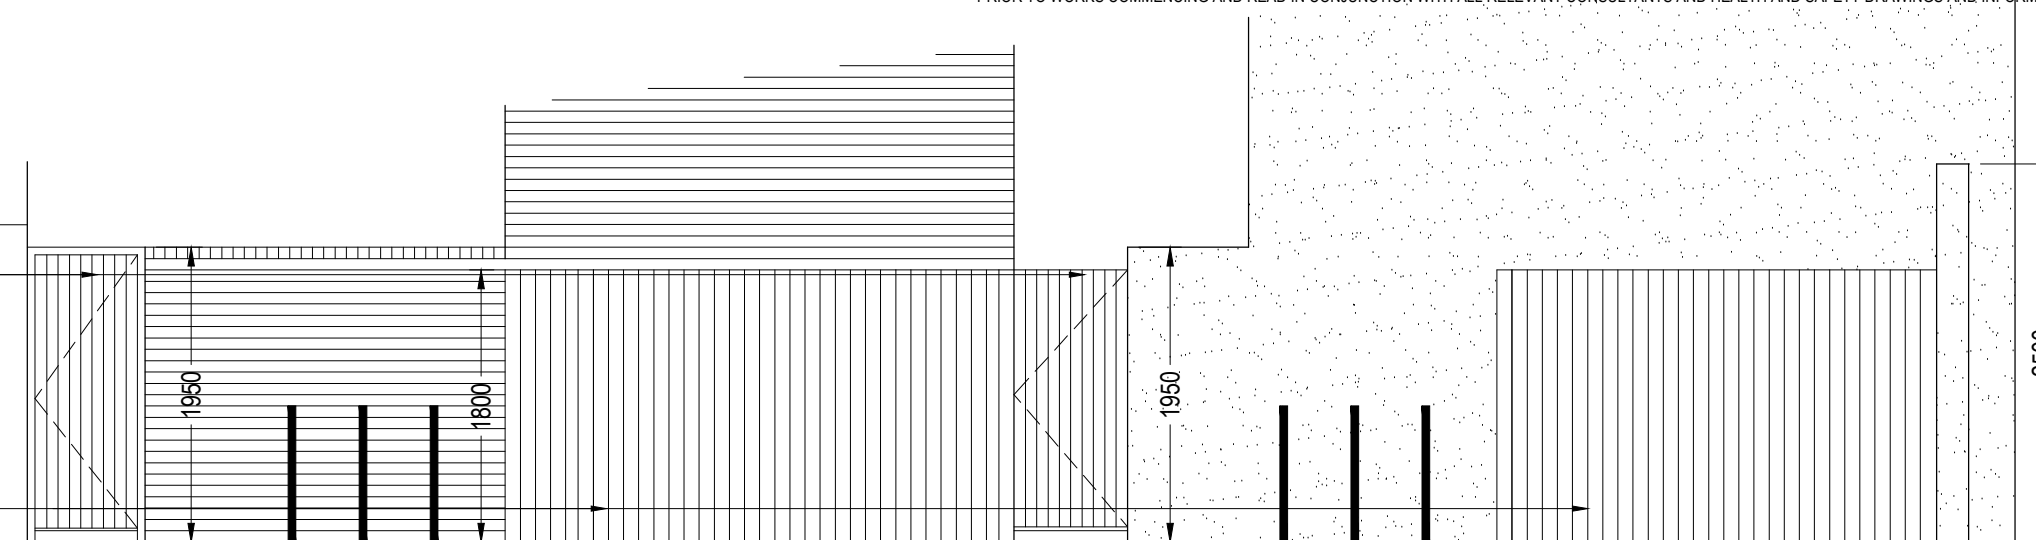


Proposed East Elevation


Above Ground Window Fitted With Obscure Glass
Below Ground Light Well Fitted With Obscure Glass




Proposed West Elevation

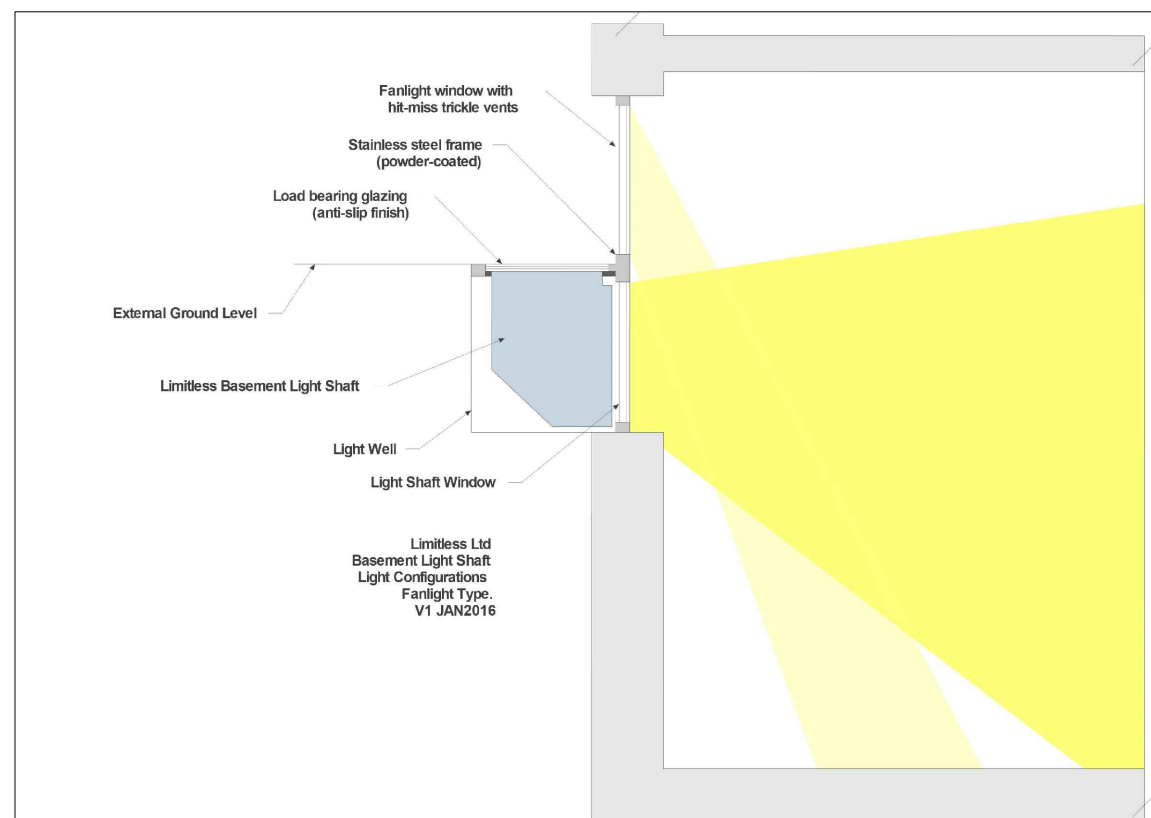

GENERAL ARRANGEMENT LIMITLESS LIGHTWELL BASEMENT SECTION

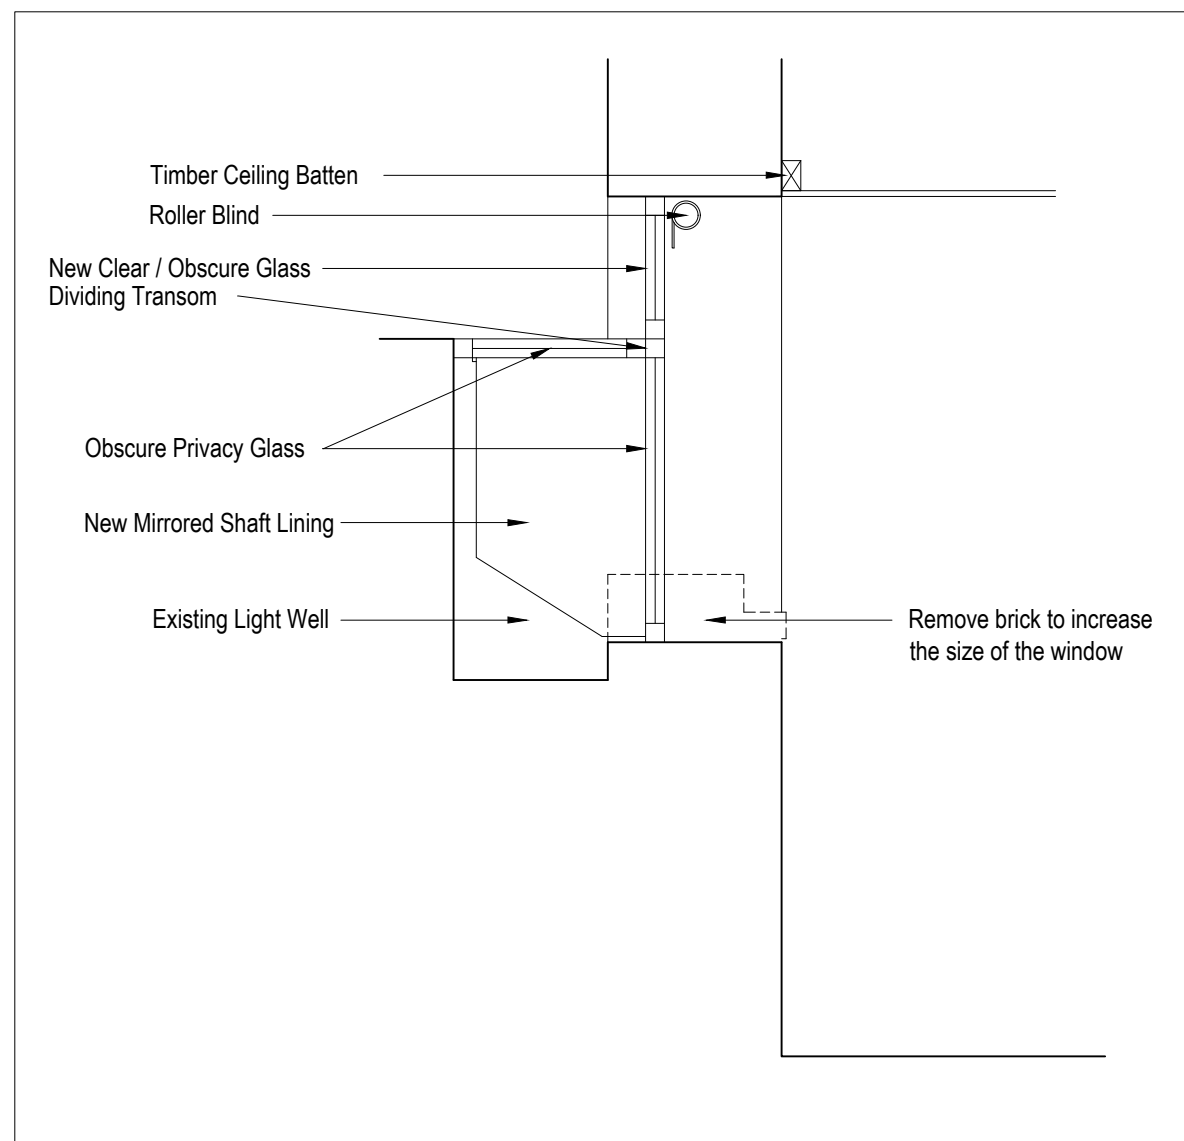

10-12 ENCOMBE PLACE LIGHT WELL SECTION: 1:20

 

ENDEAVOUR STRATEGIC CONSULTING LTD

CLIENT

10-12 ENCOMBE PLACE, SALFORD

PROJECT

PROPOSED PLANS & ELEVATIONS

TITLE

1905.P.114.A

DRAWING NO.

1:50

SCALE@A1

SW

DRAWN

WALKER DESIGN

UNIT 8, FIRST FLOOR, LOSTOCK OFFICE PARK, LYNSTOCK WAY, BOLTON, BL6 4SG
TELEPHONE: 01204 357822 EMAIL: INFO@WALKER-DESIGN.NET

