



Graphical Scale 1:100

 

All drawings should be read in conjunction with the entire **PL Series** drawings. Full details and specifications will be provided following approval of the planning application and through a formal Building Control submission prior to commencement of site works & construction.

- Application
- Existing
- Proposed
- Adjacent / Context

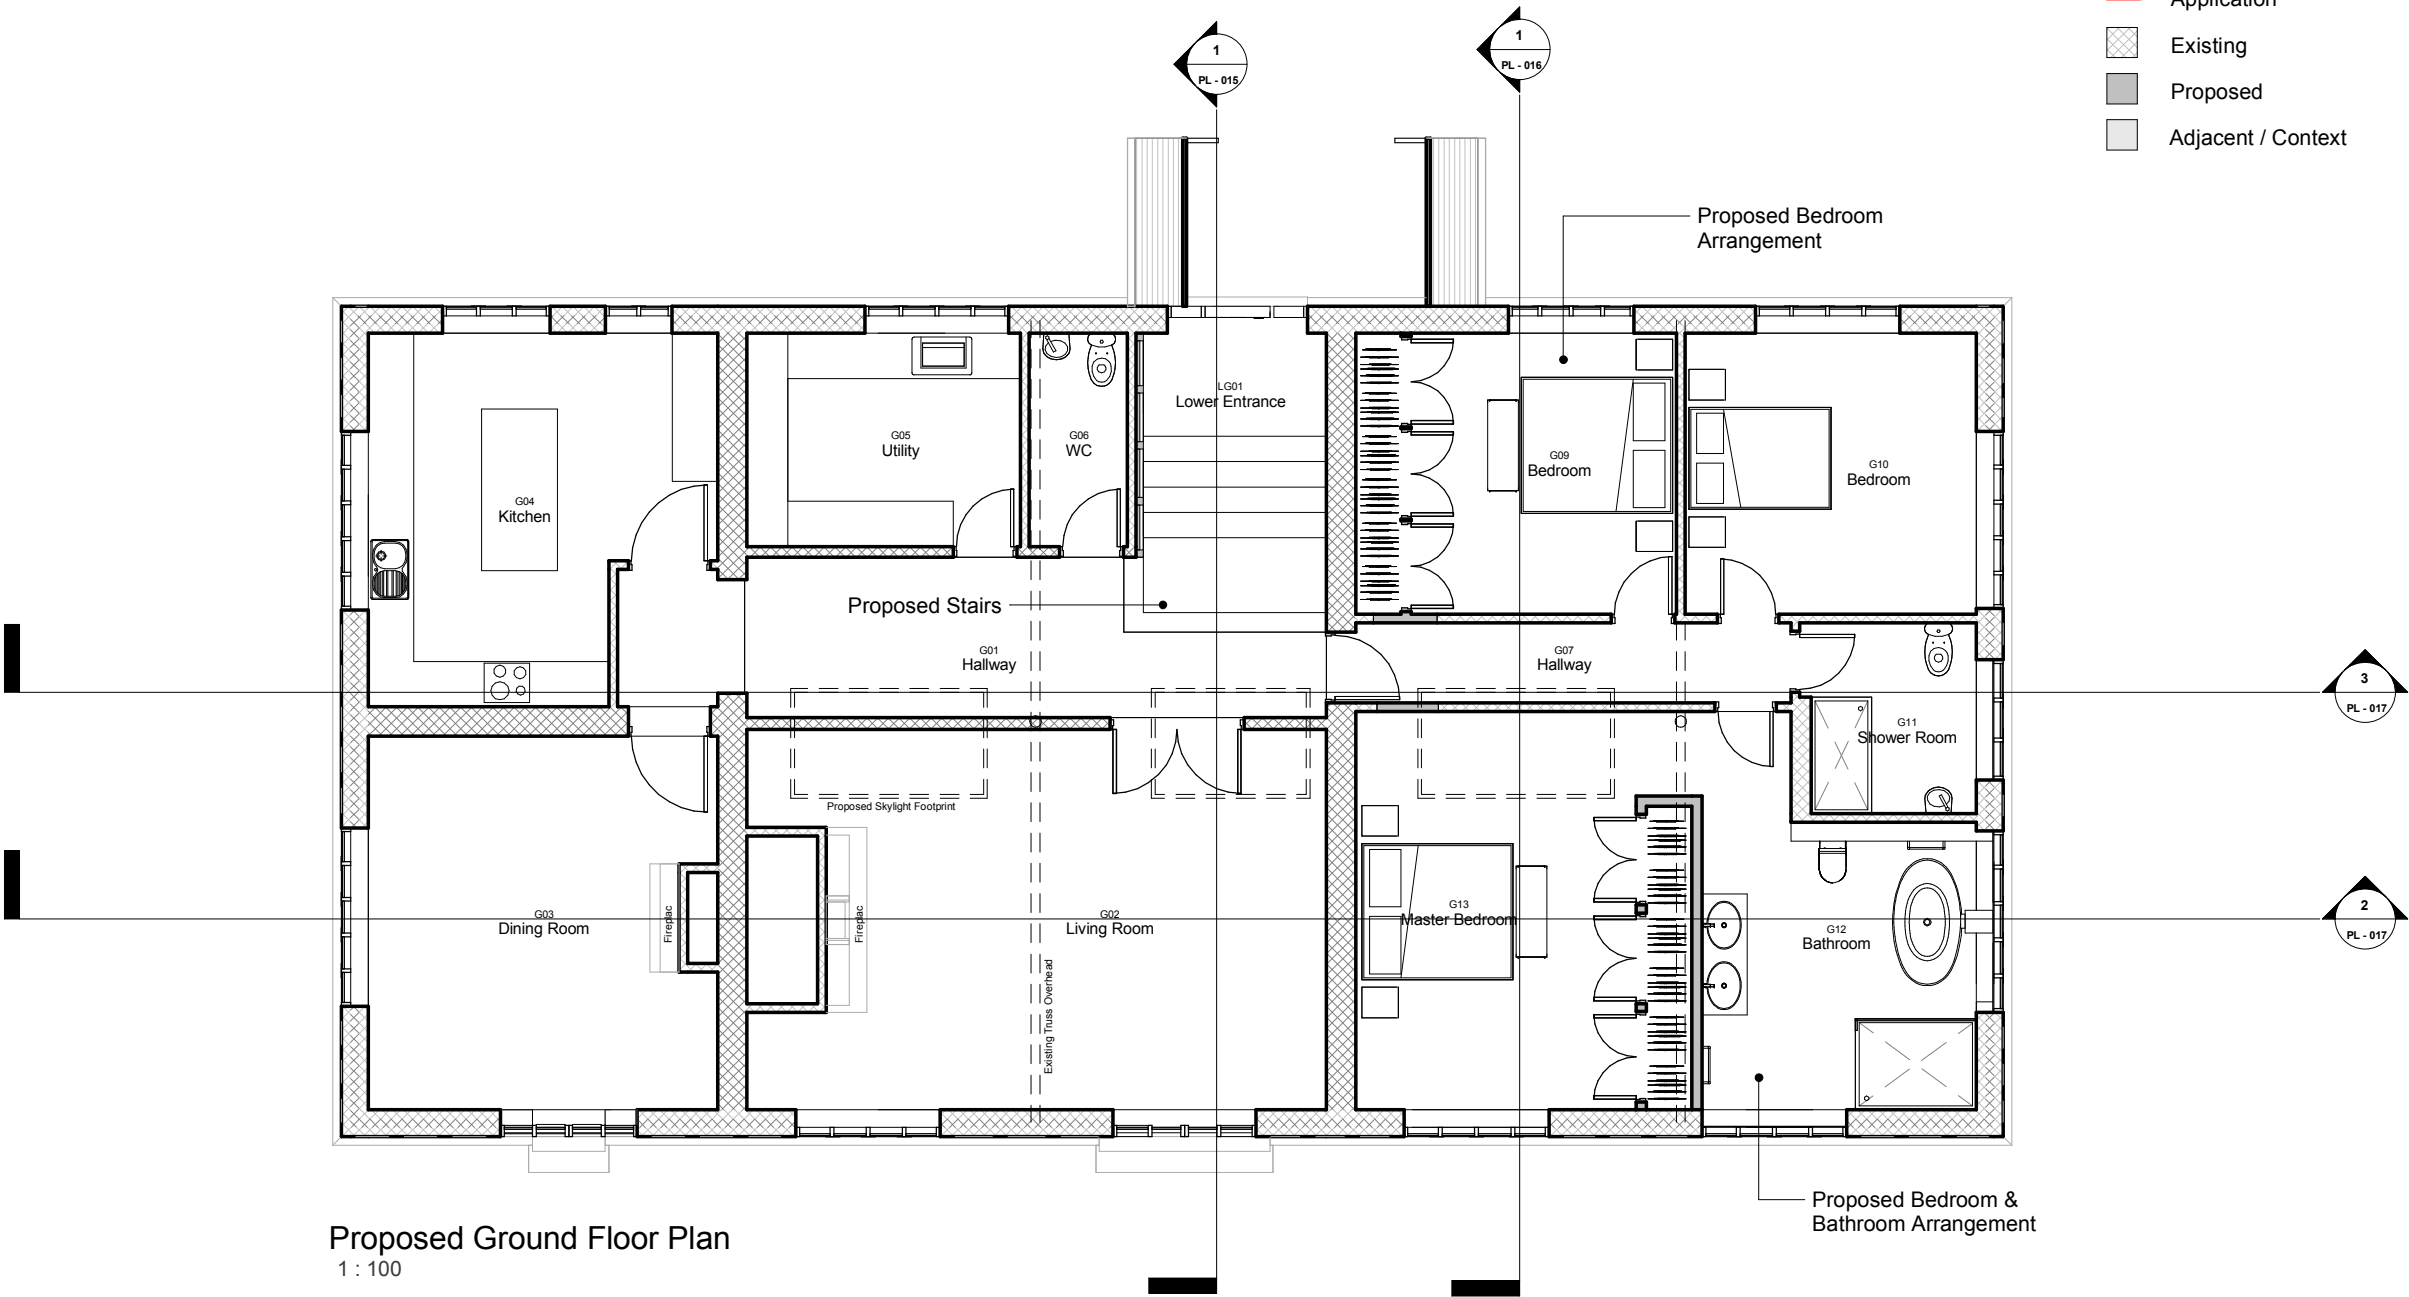

A	Drawing Package	12/09/17	GL
Rev	Description	Date	By

Drawing	Rev	Project	Date
PA - PL - 012	A	164 - 2017	30/08/17
Proposed Ground Floor Plan		The Powerhouse	Scale As indicated @