




EXISTING GROUND FLOOR PLAN
1:100 @ A1

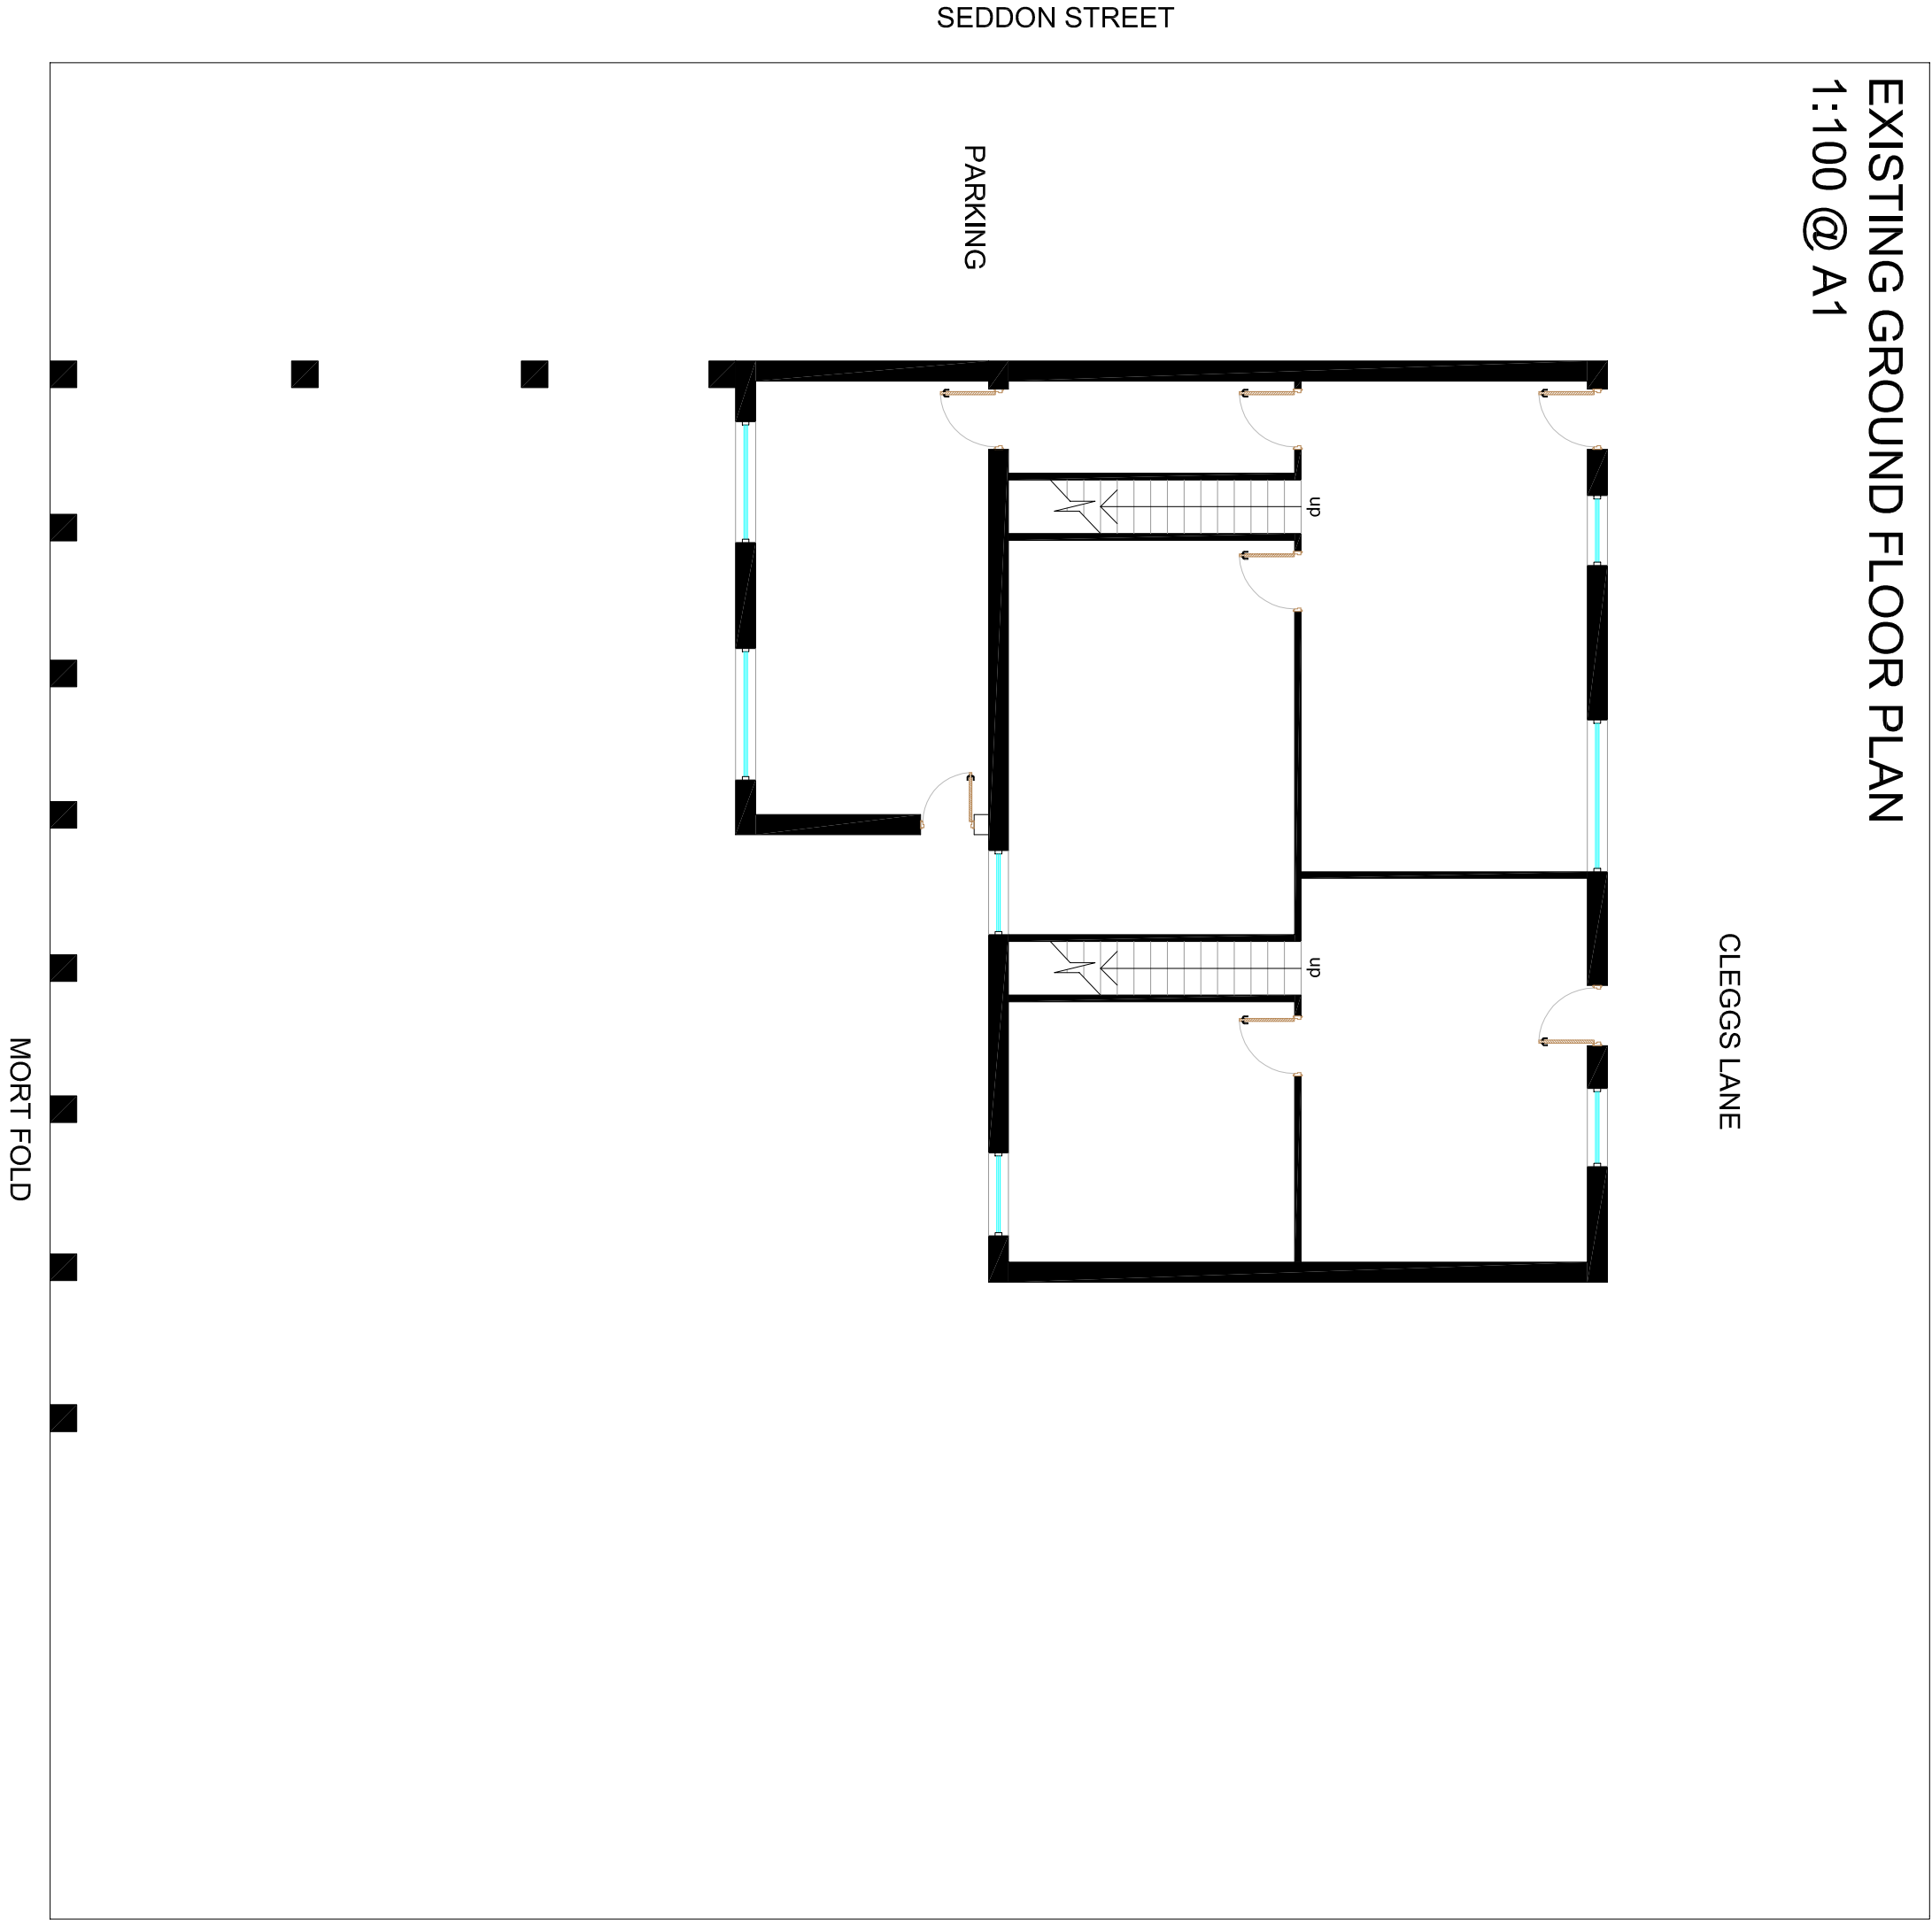

EXISTING FIRST FLOOR PLAN
1:100 @ A1

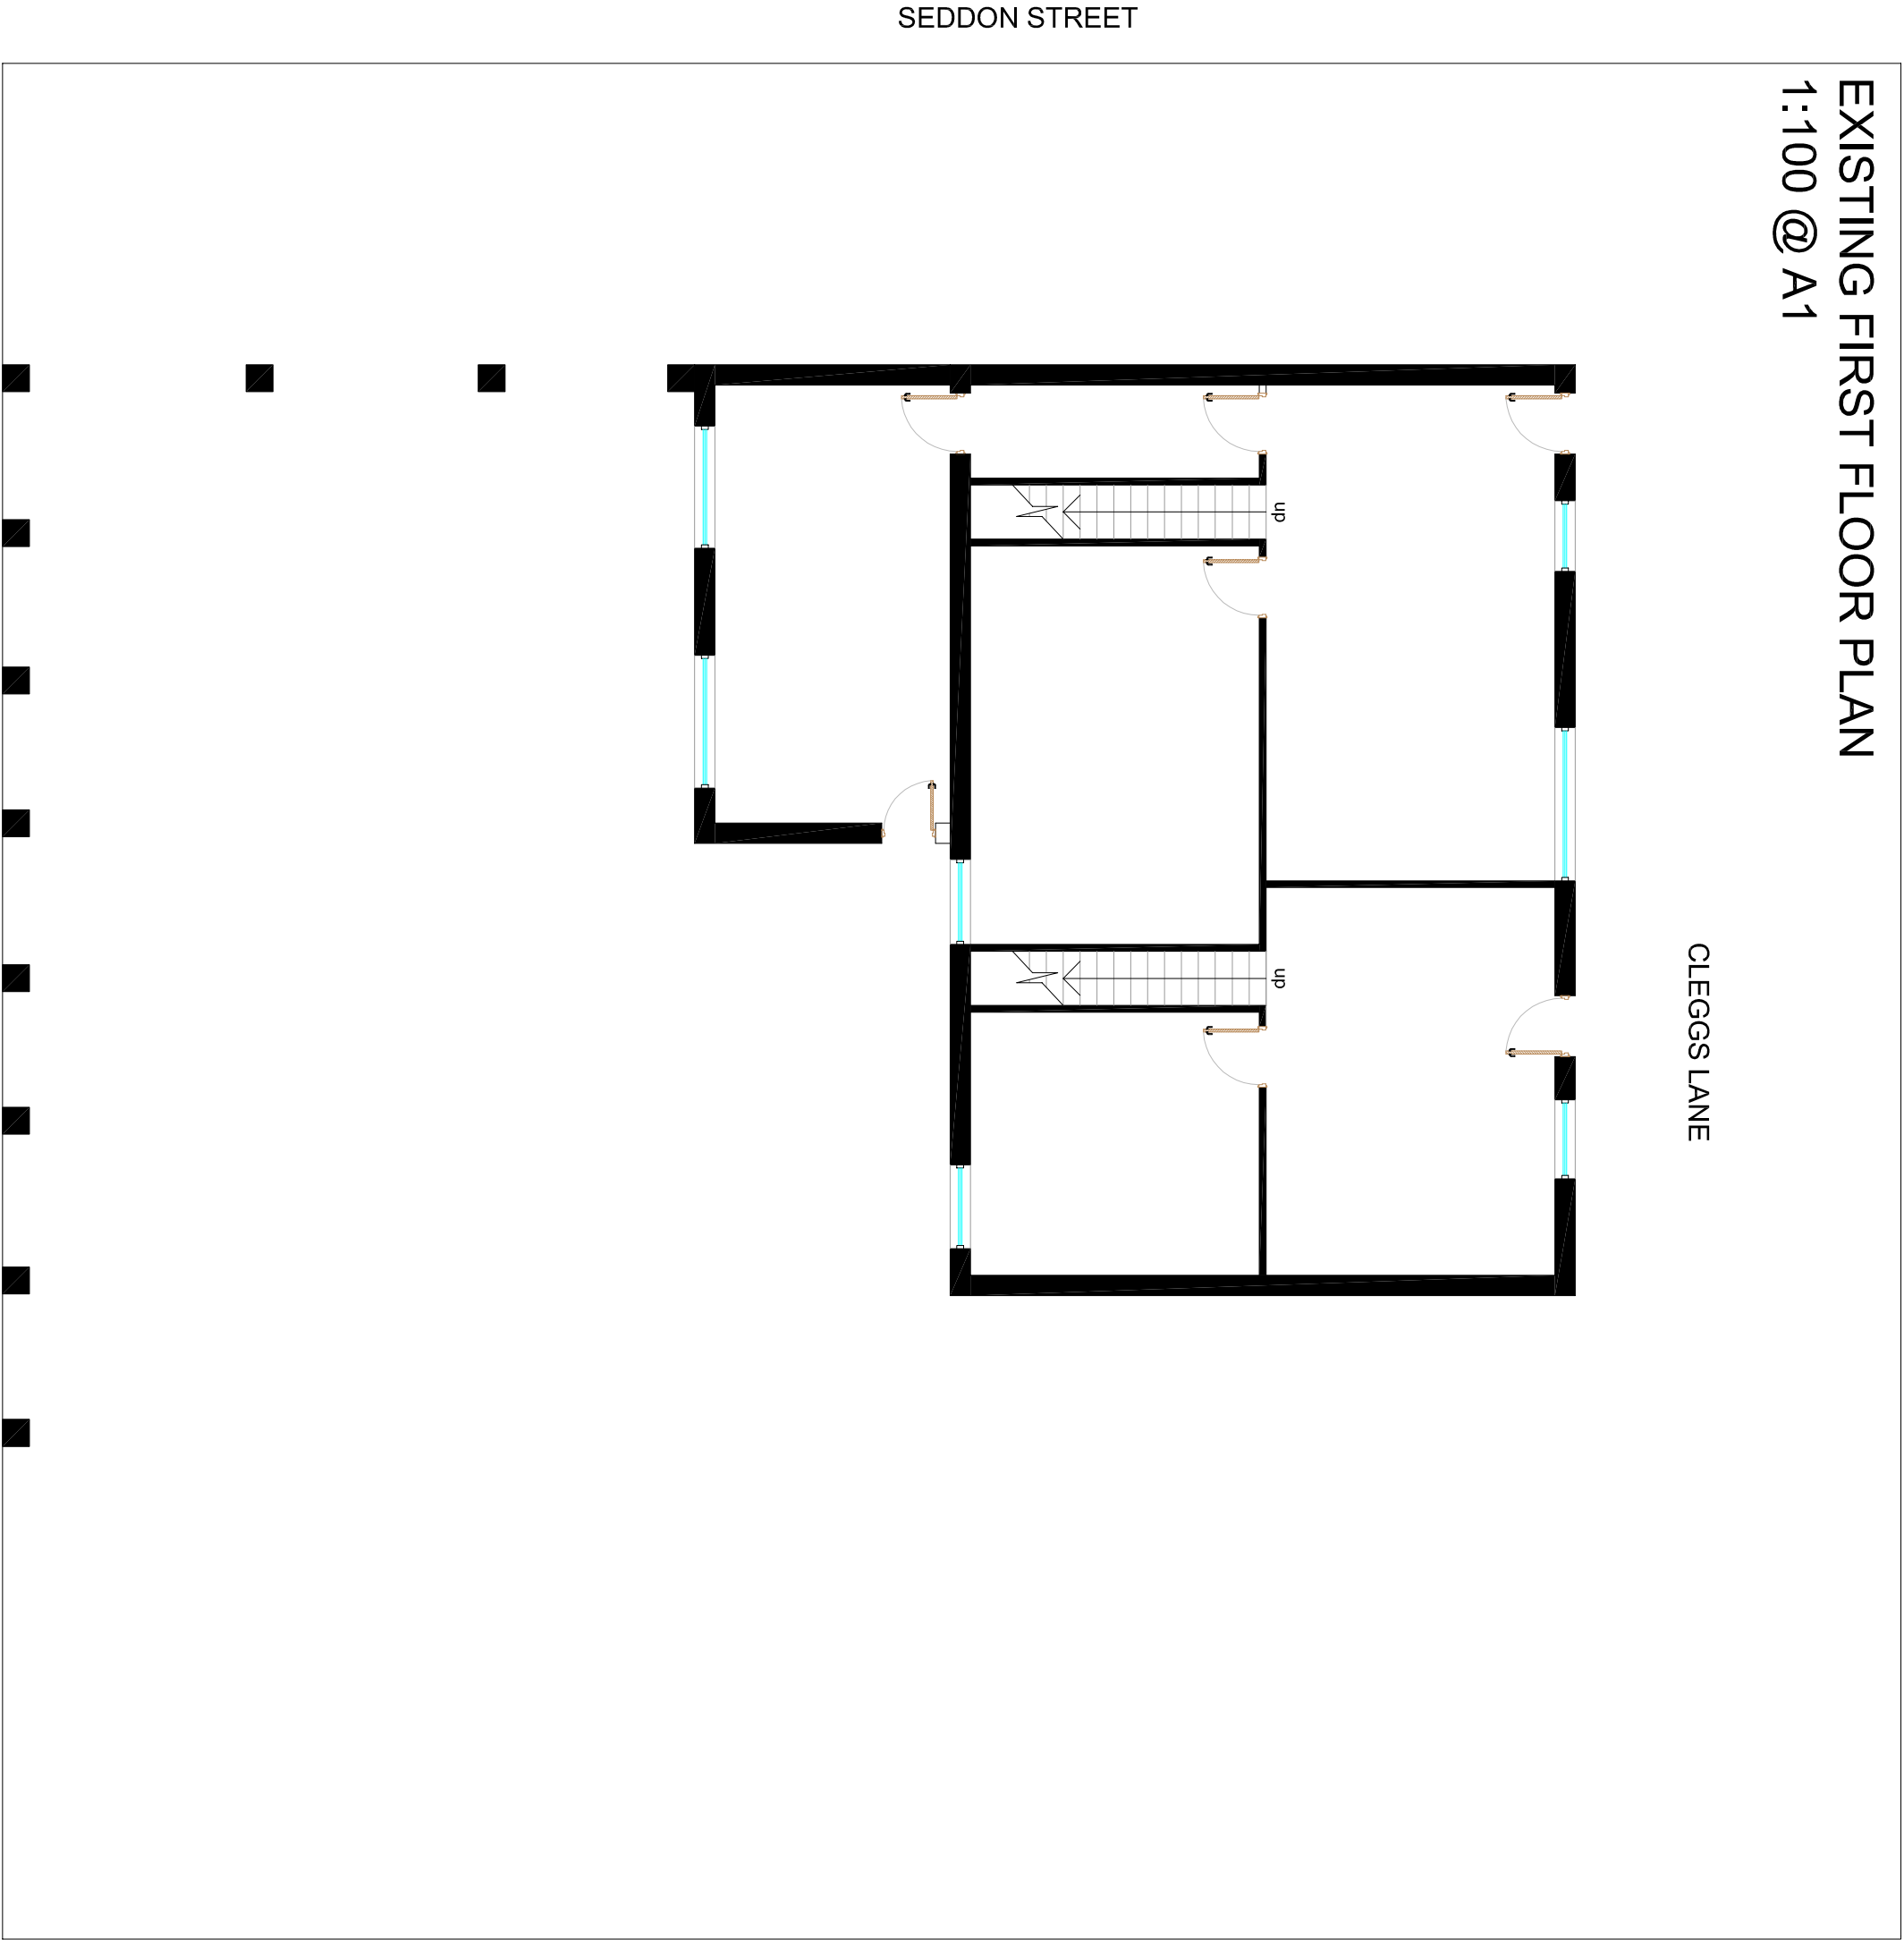

PROPOSED GROUND FLOOR
PLAN 1:100 @ A1

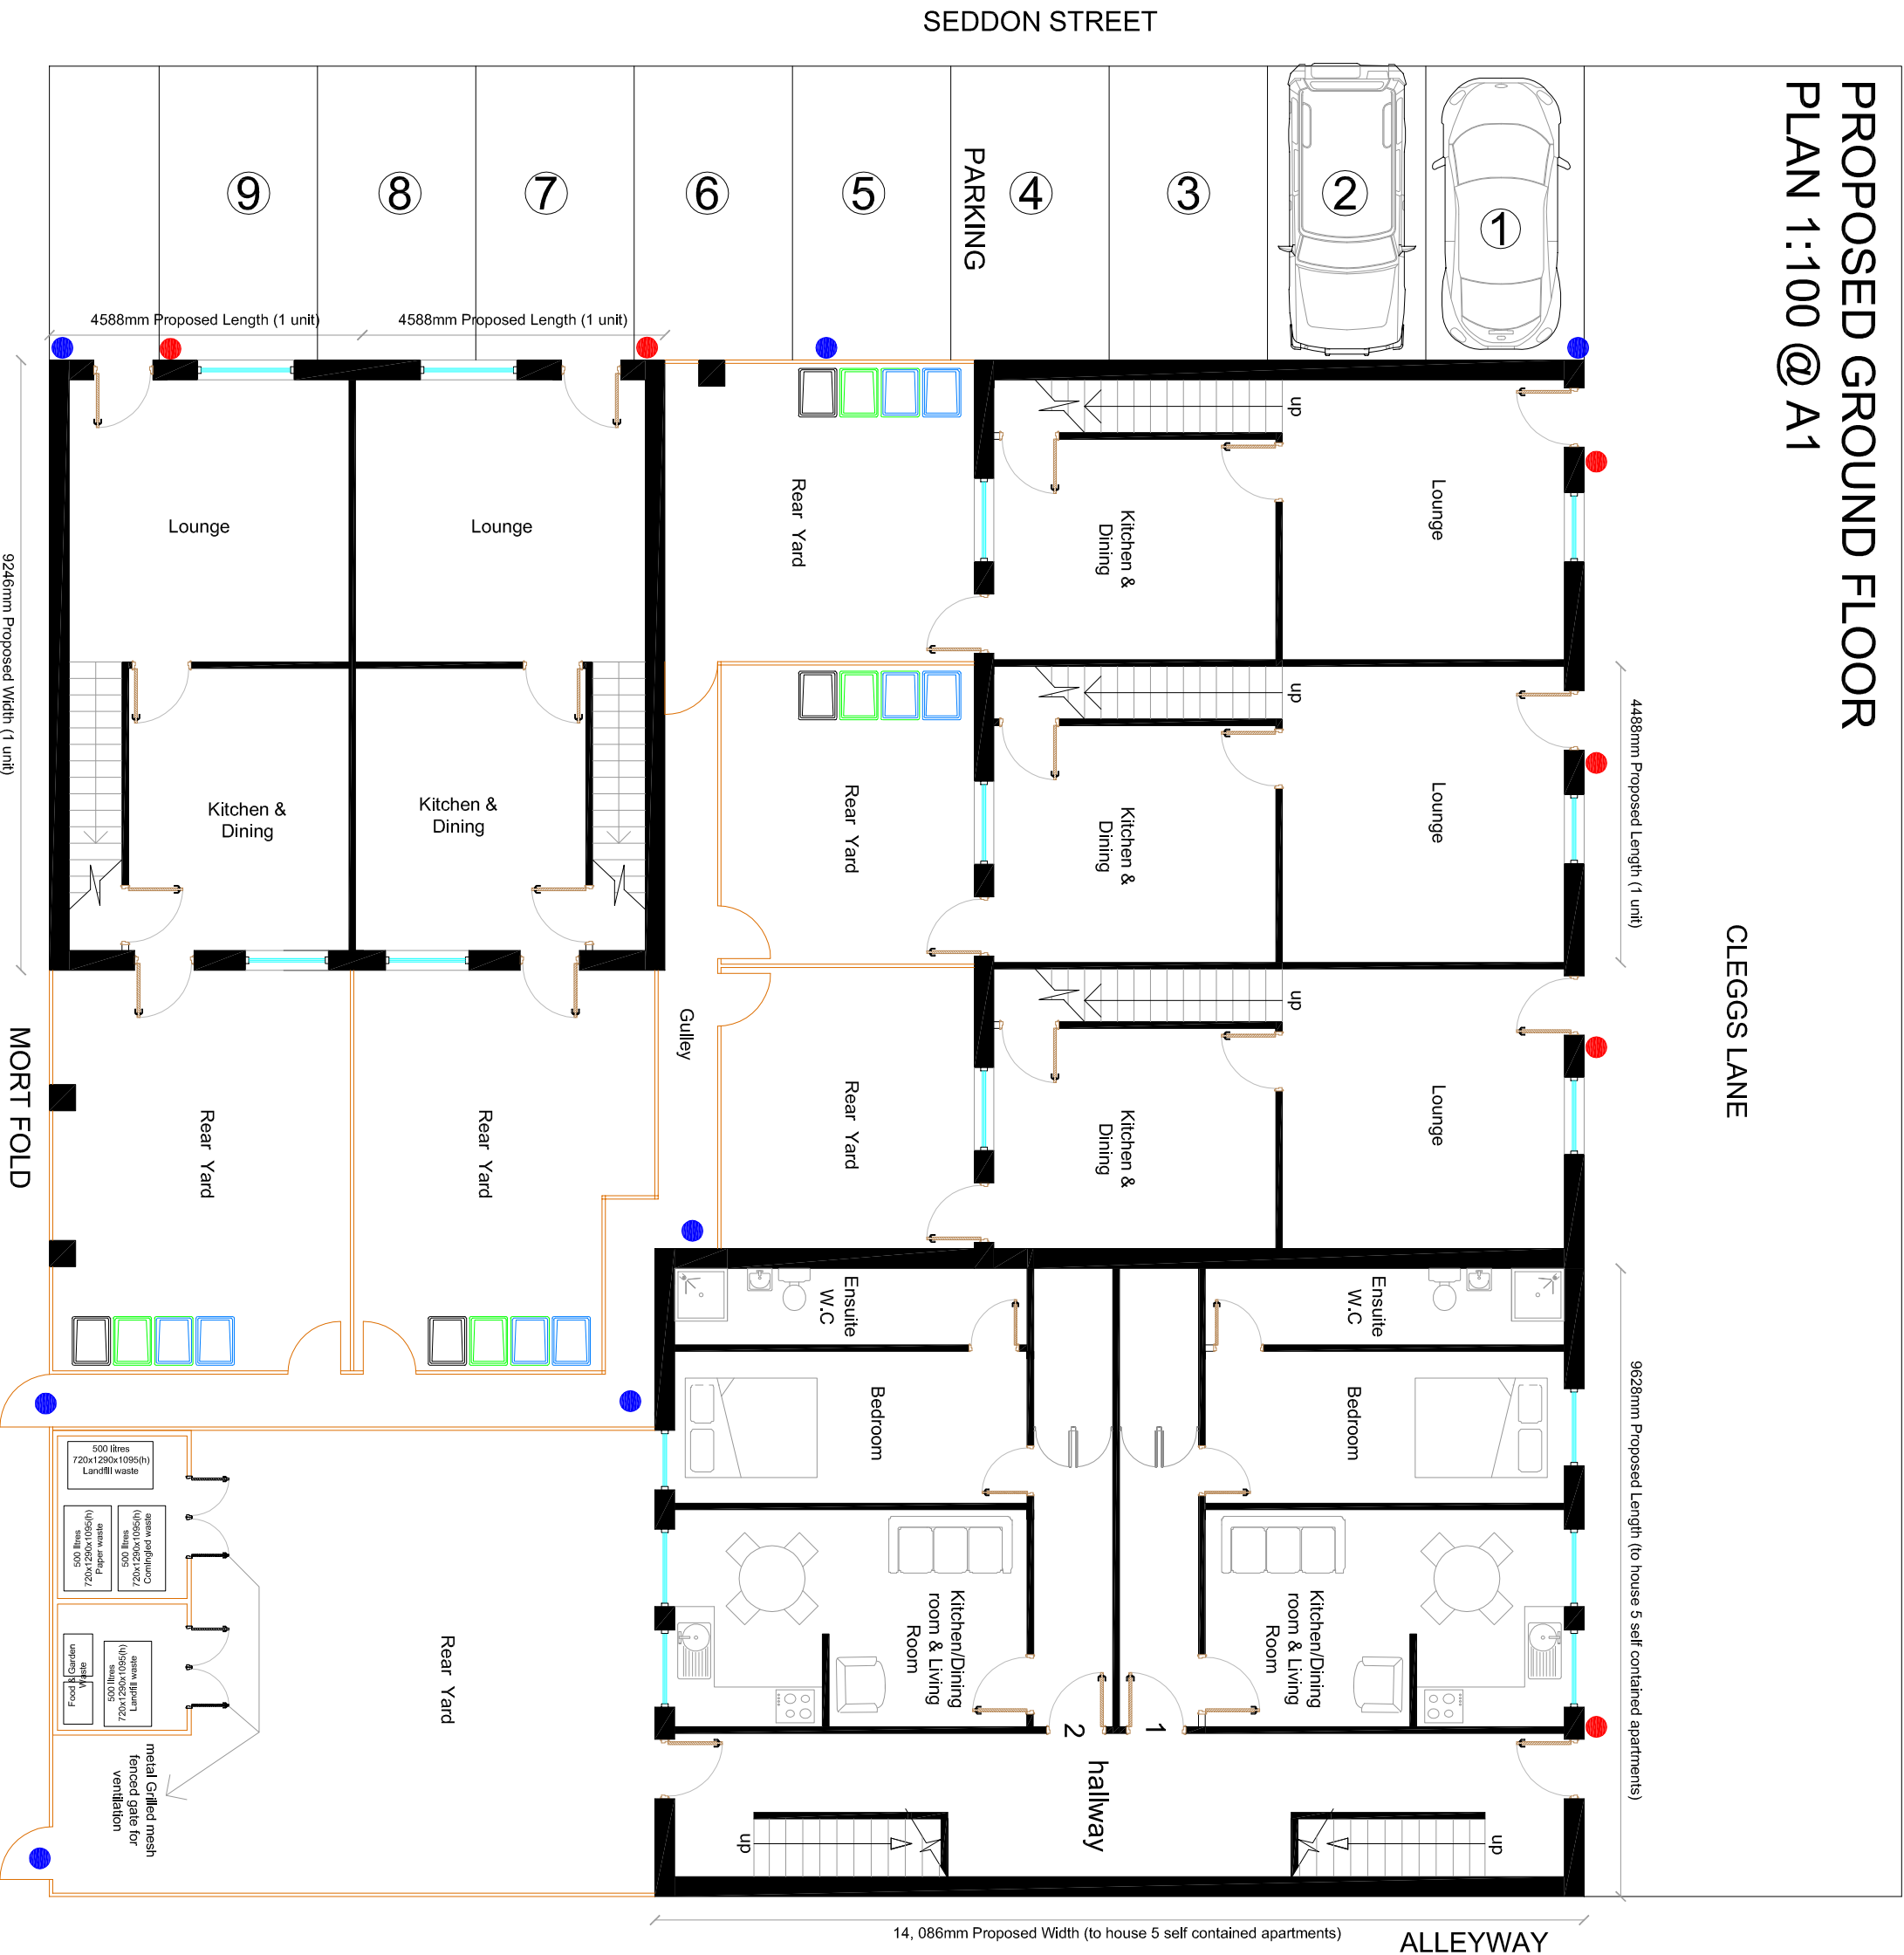

PROPOSED FIRST FLOOR PLAN
1:100 @ A1



Arch-plan services : www.arch-plan-services.co.uk : 07912058810

Rev.	Revision details	By	Chk.	App.	Date

NOTE TO CONTRACTOR: DO NOT SCALE FROM THIS DRAWING

Client
81-85 CLEGG LANE, LITTLE HULTON.
Project
PROPOSED NEW BUILD OF 5 SELF CONTAINED APARTMENTS Incl 1 NEW BUILD(Cleggs Ln) & 2 NEW BUILD UNITS ON SEDDON STREET

Title
EXISTING & PROPOSED PLANS

Drawn by	Date	Purpose of Issue	Scale
SEP		PLANNING.	1:100 @ A1
Checked by	Date	Drawing No.	
		BUILDING/26158192-B	
Approved by	Date		

