



Waterside Student Village, Salford
Block 8 Proposed Plans

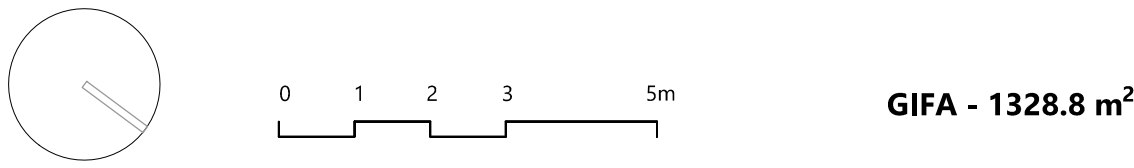

THIRD FLOOR PLAN

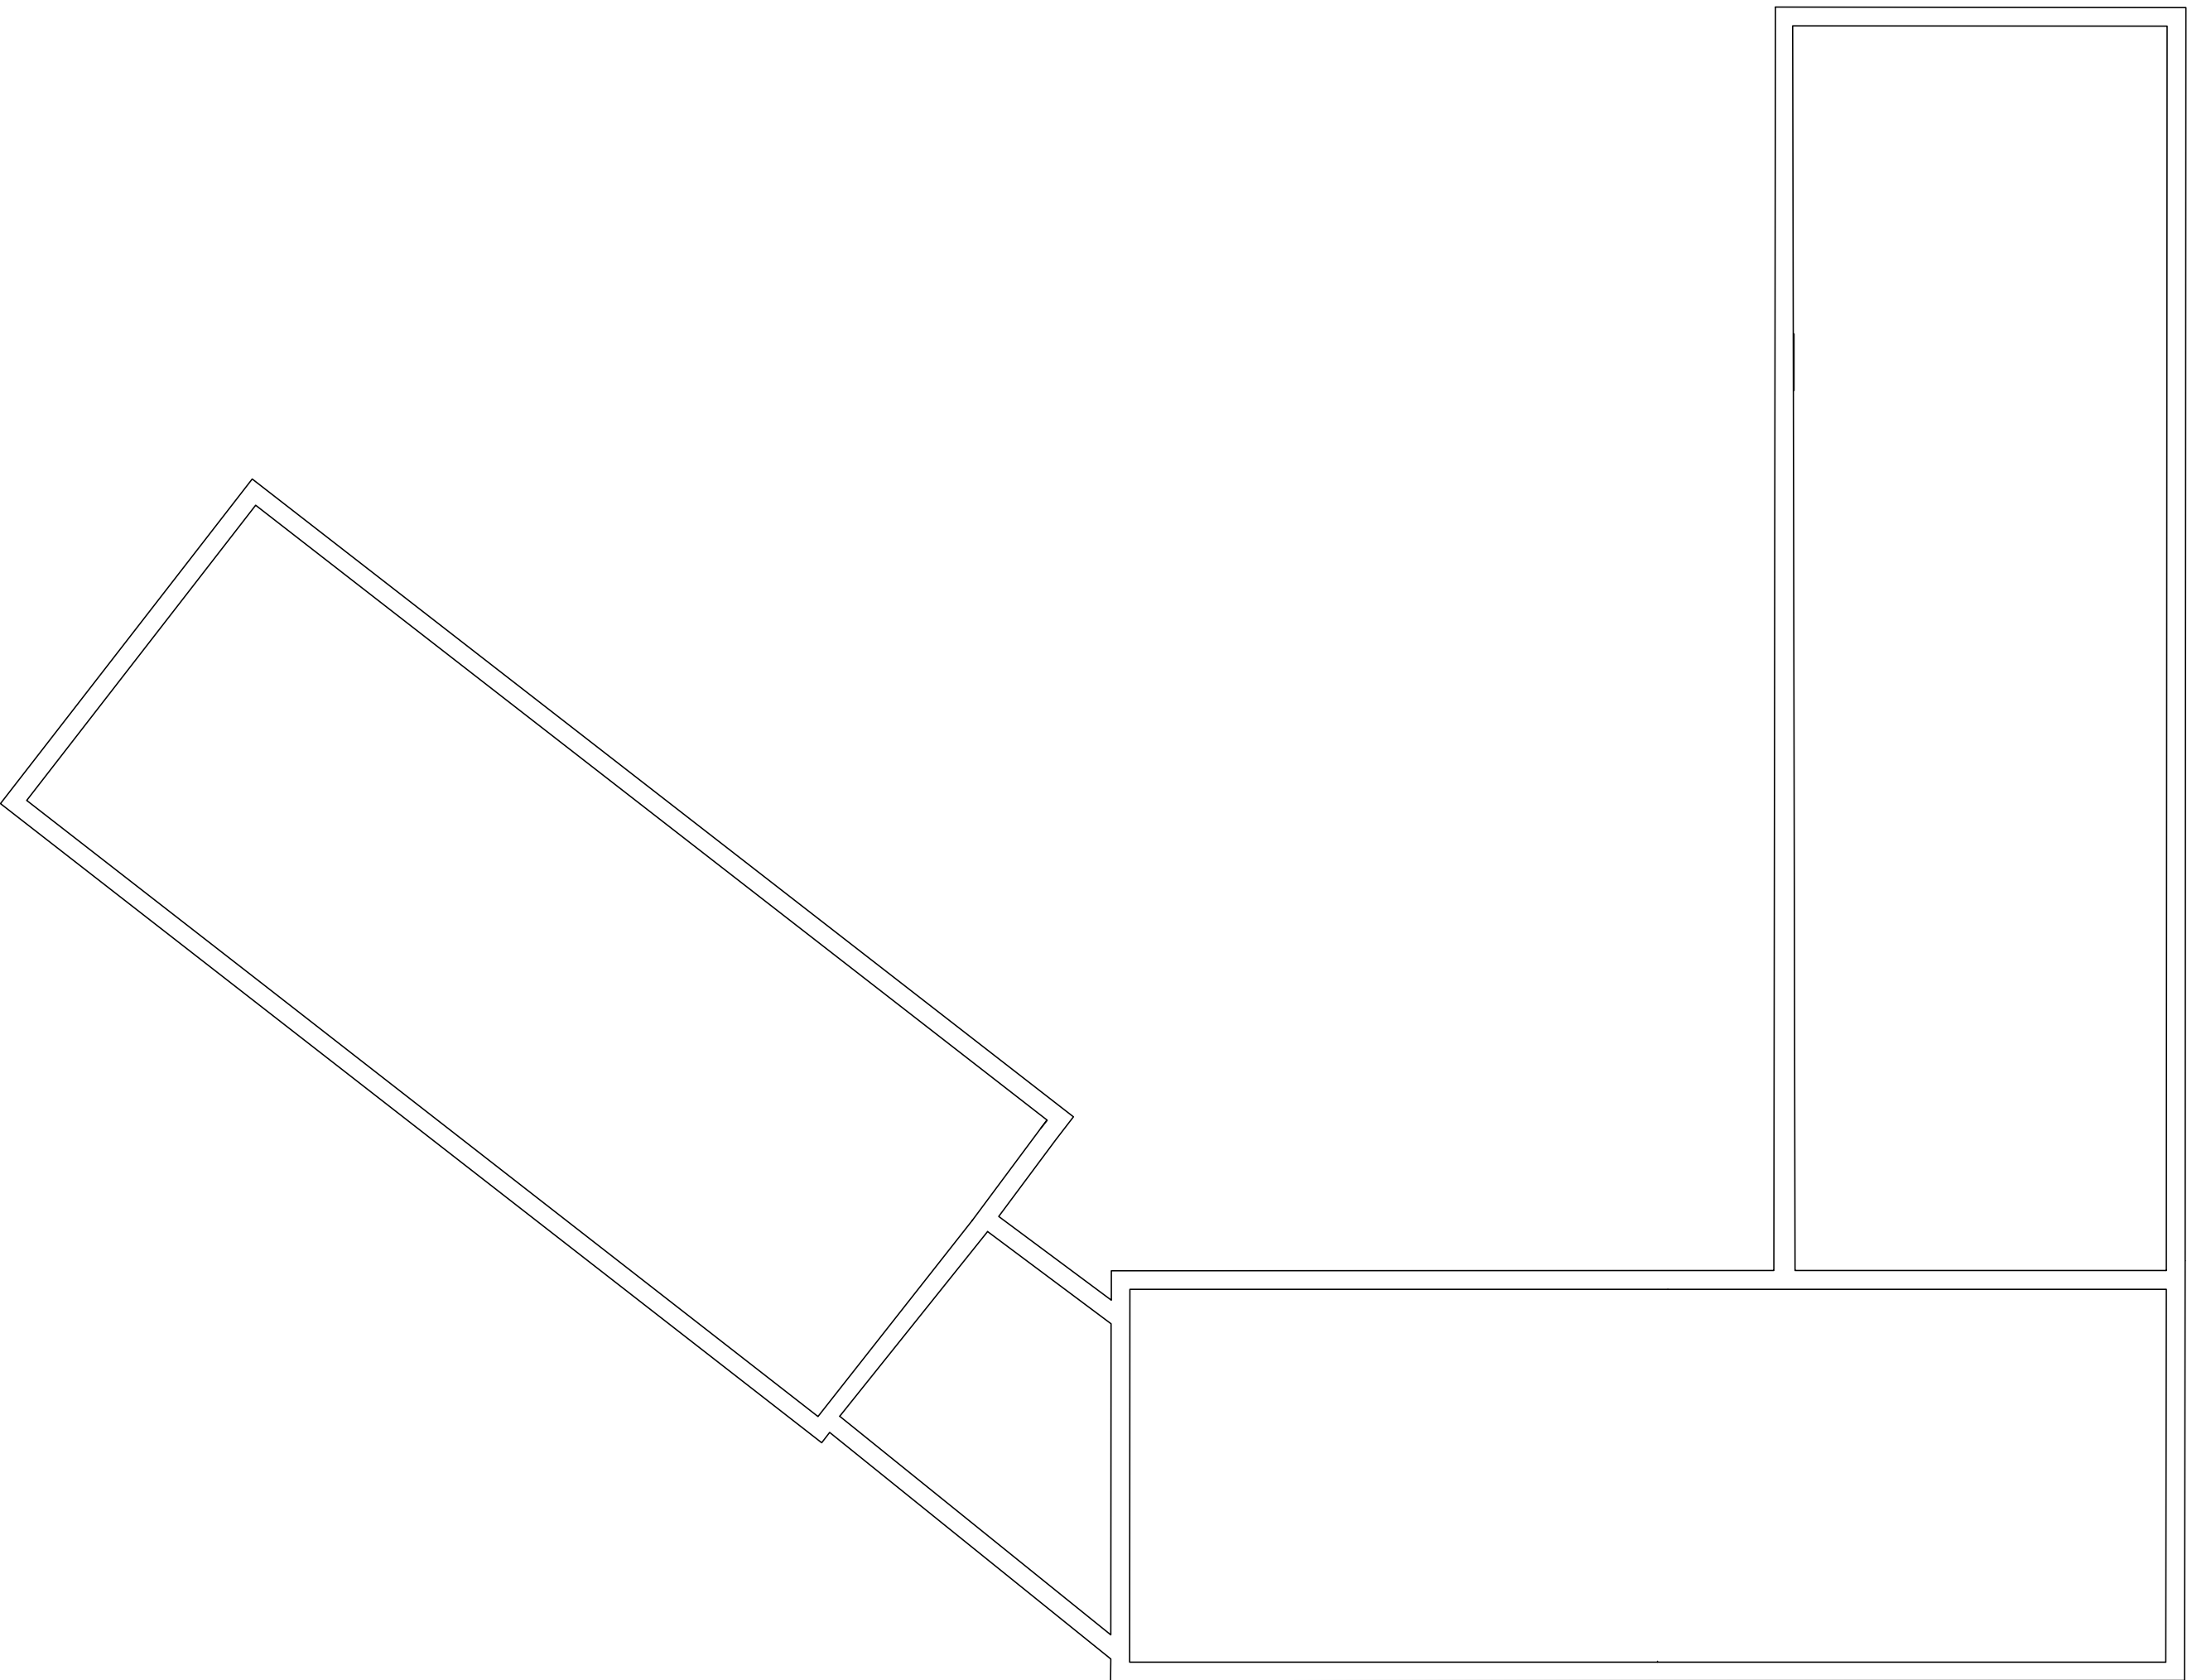

ROOF PLAN



GROUND FLOOR PLAN



FIRST FLOOR PLAN



SECOND FLOOR PLAN

This drawing must not be scaled. Figured dimensions and levels to be used. Any inaccuracies must be notified to the architect. Detail drawings and large scale drawings take precedence over smaller drawings.	Rev:	Chk'd:	Rev:	Chk'd:	Rev:	Chk'd:	Rev:	Chk'd:	Rev:	Chk'd:	
	A										
	B										
		Fourth floor window amended to tie in with elevations. SHI 04.10.18									
		Fourth floor revised to show set-back from main brick face, internal layouts reconfigured and areas calculated. SHI 14.12.18									
THIS DRAWING IS COPYRIGHT ©											

PRELIMINARY	
PLANNING	✓
DESIGN	
TENDER	
CONSTRUCTION	

powelldobson ARCHITECTS		Drawing No.	Rev.
Cardiff Office: Suite 1F, Building One, Eastern Business Park, Wern Fawr Lane, Old St Mellons, Cardiff CF3 5EA Tel: +44 (0)333 33 201 001 www.powelldobson.com		17090(05)219	B
Contract: Student Cribbs Unit Trust 1		Scale:	1:100 @ A0
Waterside Student Village, Salford		Date:	28/09/2018
Title: Block 8 Proposed Plans		Drawn:	CHT
		Checked:	