


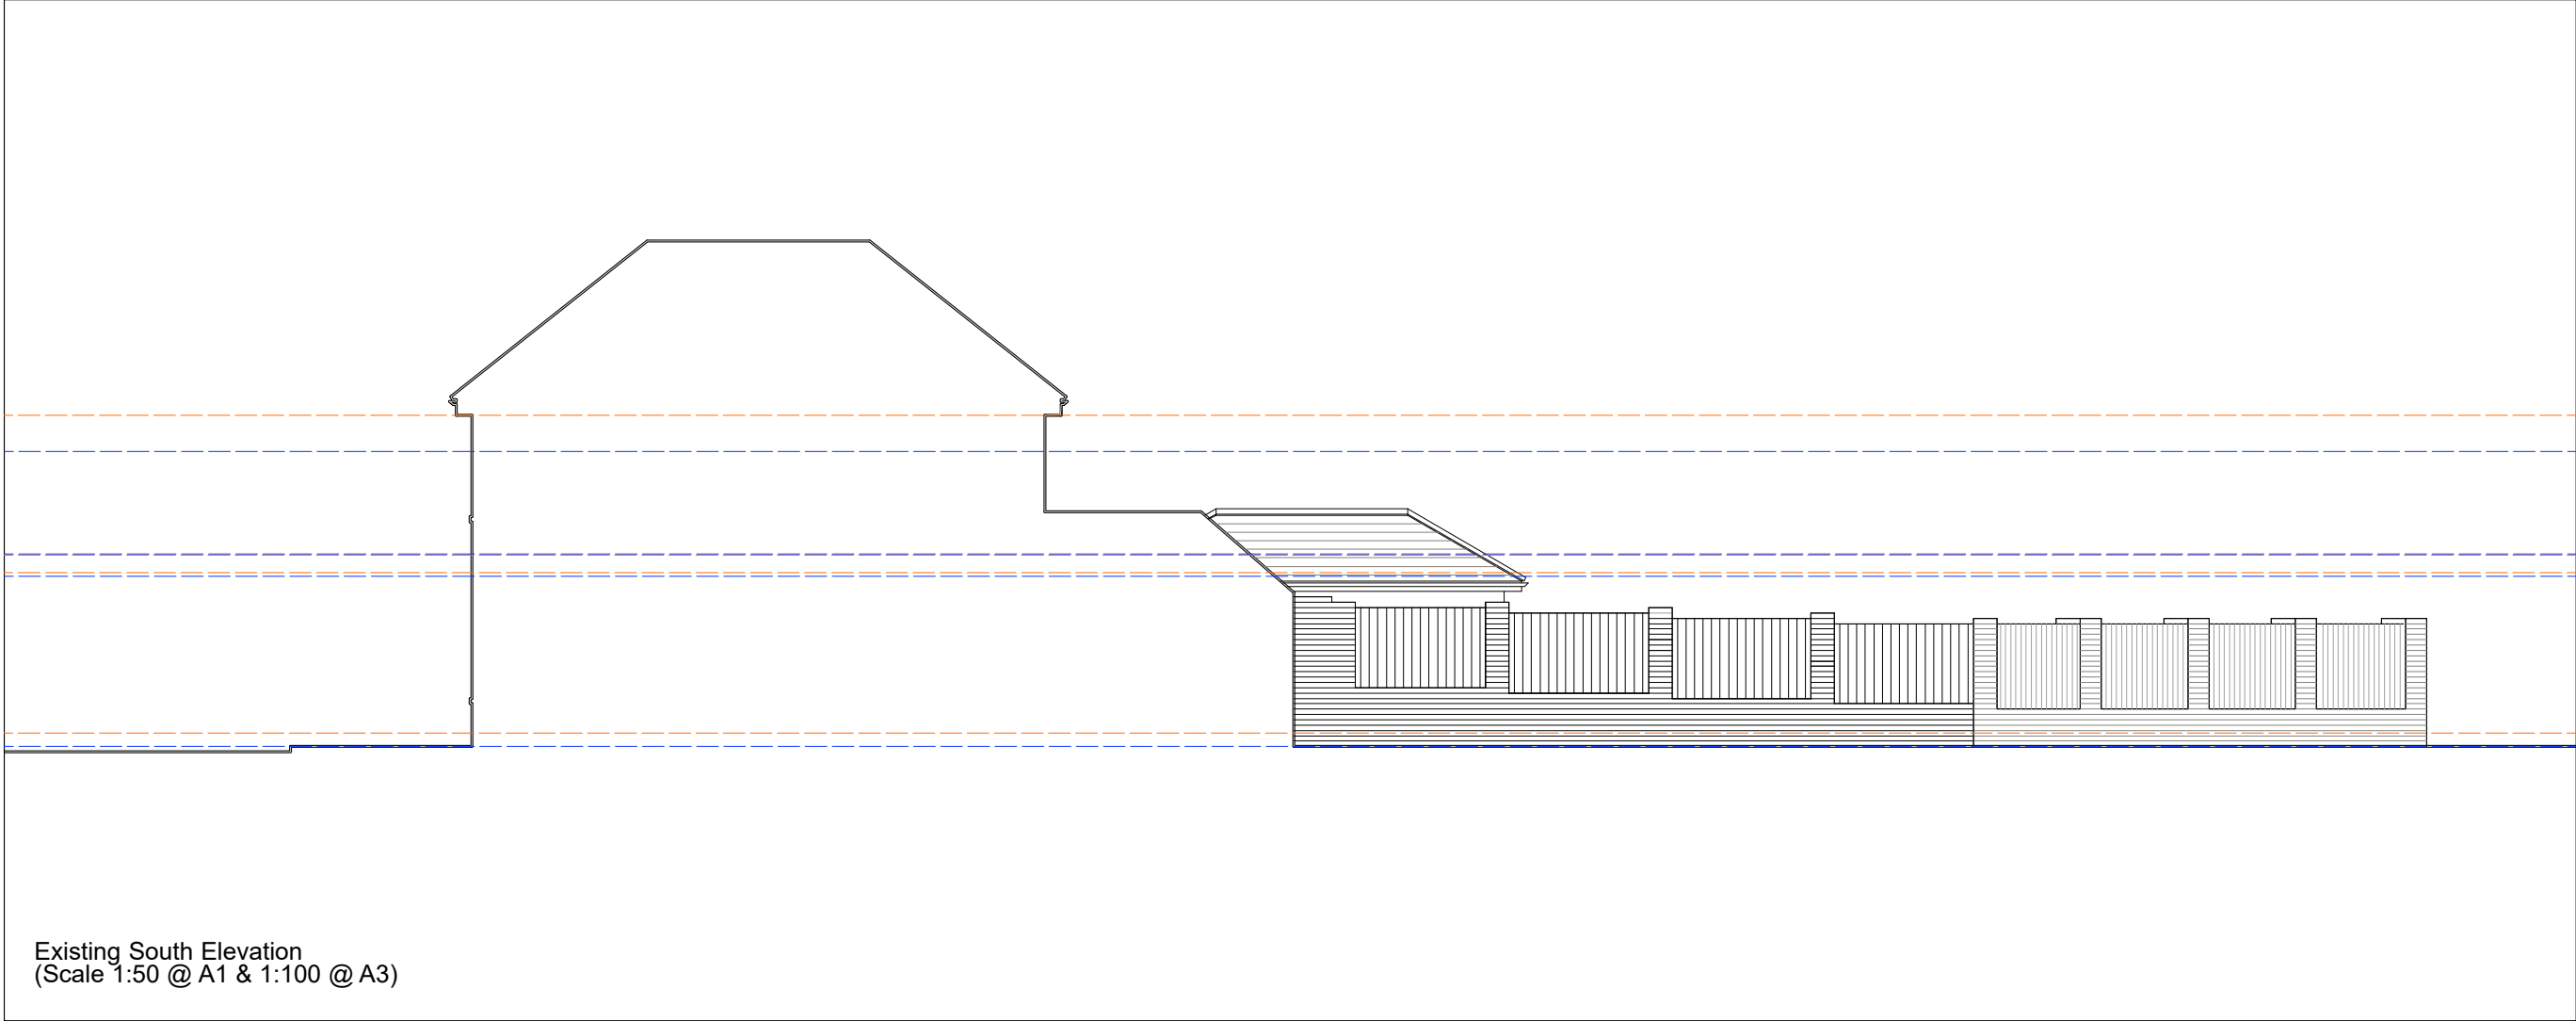

Existing South Elevation
(Scale 1:50 @ A1 & 1:100 @ A3)



389. 27 TudburyWay

ARCHITECTURAL EMPORIUM Ltd
EMAIL: mail@architectural-emporium.co.uk
WEB: www.architectural-emporium.co.uk
ADDRESS: 13 Hope St, Liverpool, L1 9BQ
PHONE: +44 (0)151 363 0000

Rev A: 06.12.18
Updates

FOR: INFORMATION

CHECKED BY: LC | DRAWN BY: TW

SCALE: 1:100

PAPER SIZE: A3

JOB No. 389: 27 TUDBURY WAY

0.101_A

FIRST ISSUE: 02.07.19

EXISTING SOUTH ELEVATION