


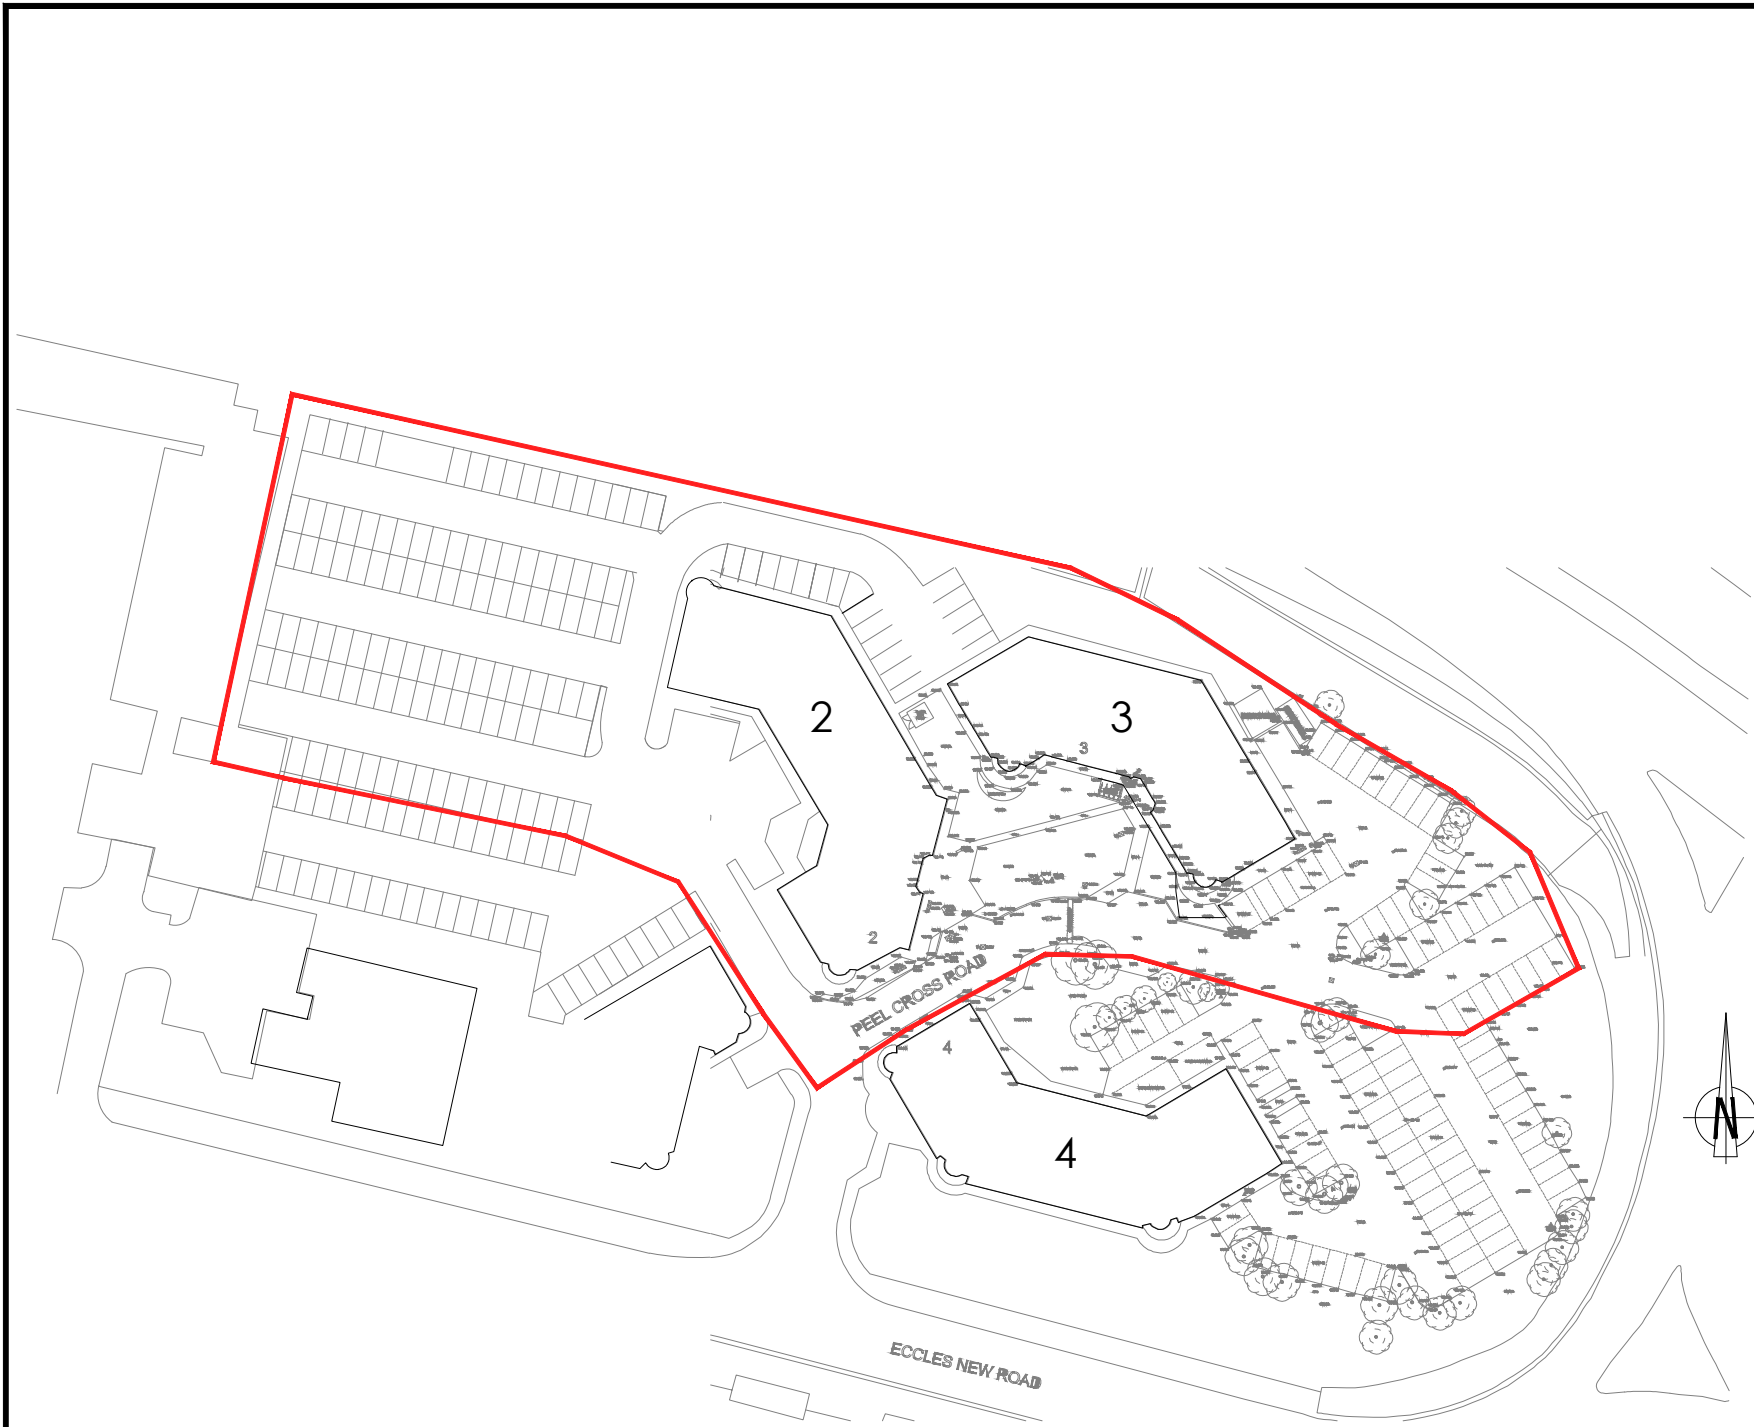

EXISTING SITE PLAN 1:1000

Conference Suite with additional Parking  
Isher House Salford



LOCATION PLAN 1:2500



FOB Design (UK) Ltd  
72A Water Lane,  
Wilmslow, Cheshire. SK9 5BB  
01625 251644  
office@fob-design.com www.fob-design.com

|   |          |                |
|---|----------|----------------|
| REV   | DATE     | DRAWN BY       |
| Copyright of fob design (UK) Ltd, all rights reserved.<br>All information contained within this drawing remains the property of fob design. The information should not be reproduced in whole or part or modified without written consent of fob design. No information within this drawing should be modified or disclosed or passed on to third parties without written consent of fob design. Do not scale from drawing. |          |                |
| Conference Suite with additional Parking<br>Isher House Salford   |          |                |
| Location/ Existing Site Plan   |          |                |
| Drawn   | dpp      | Status PL      |
| Checked   | IM       | Original A3    |
| Date   | 14.09.19 | Scale AS SHOWN |
| 12919 PL01   |          |                |