




BRINELL DRIVE

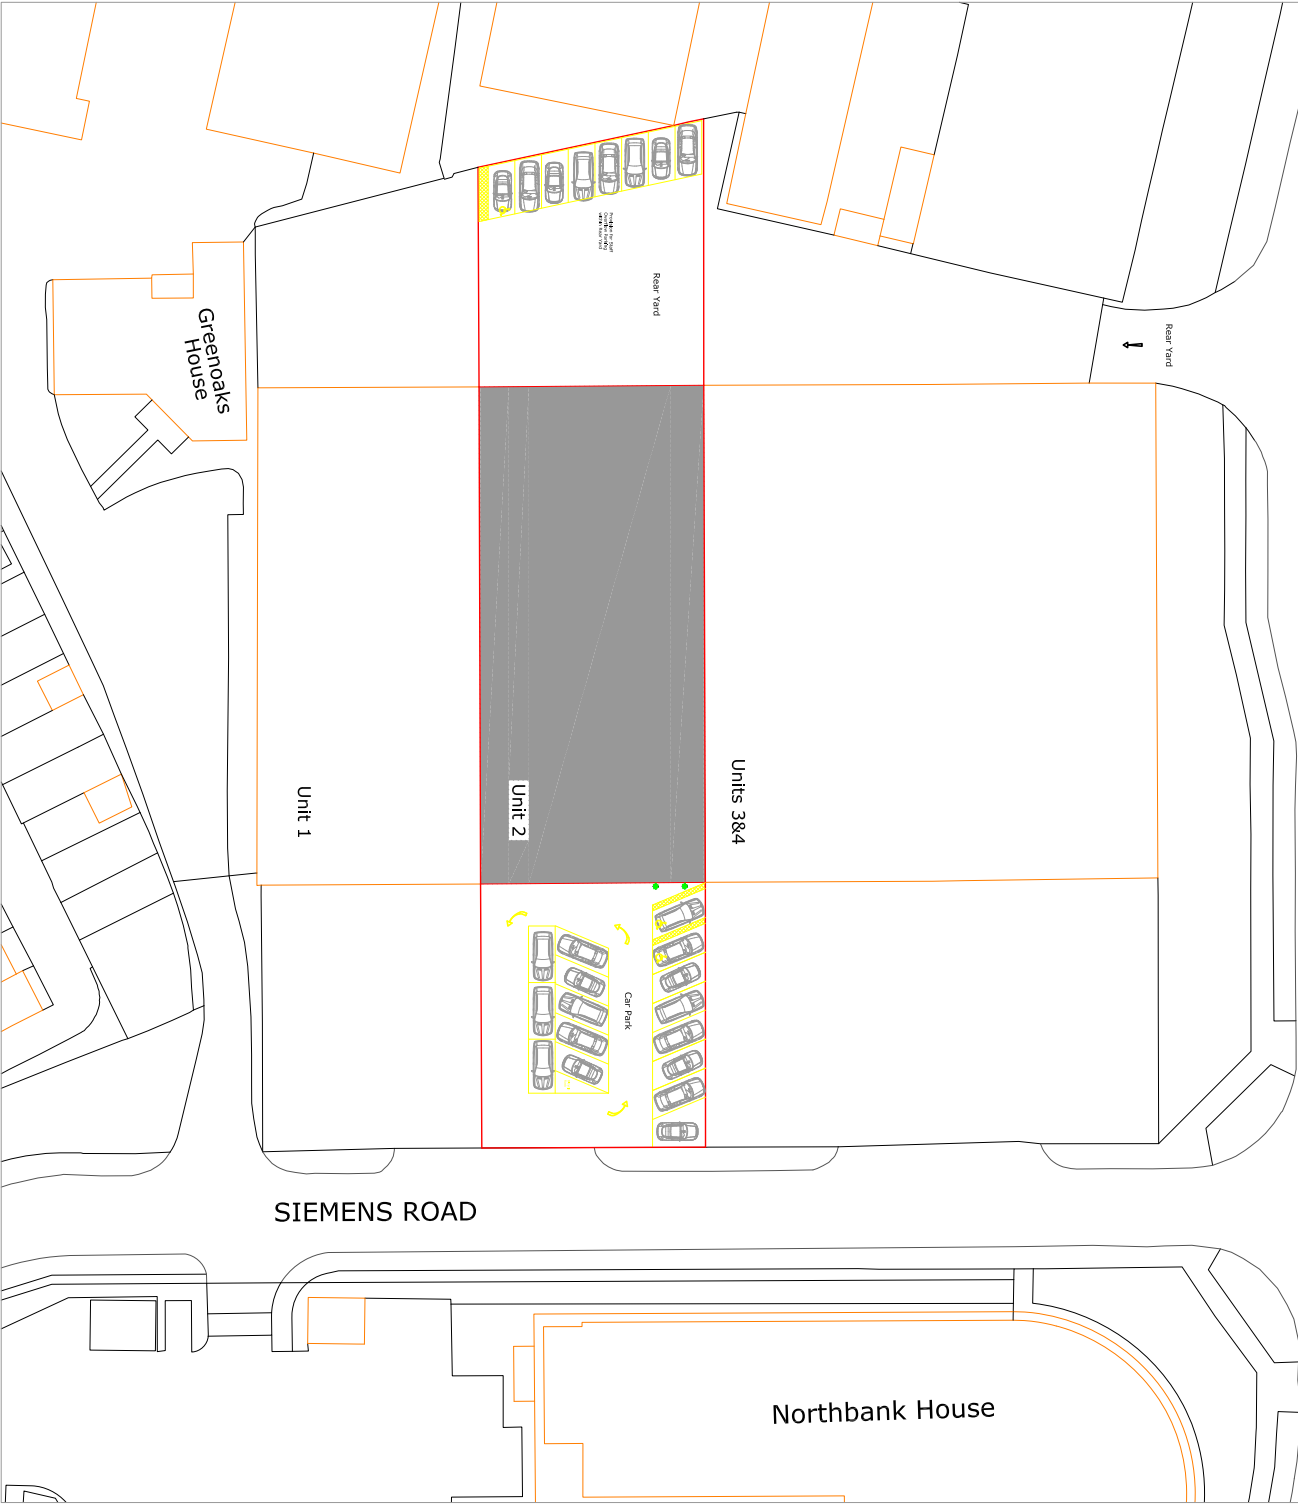

Overall Site Plan - Provisional

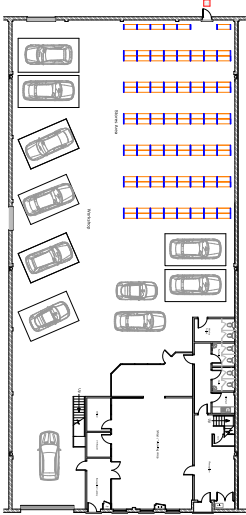

Provisional Proposed Ground Floor Layout

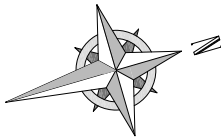

REV	DATE	DESCRIPTION
A	25-11-20	Site Outline changed to 10m and 15m
CLIENT: AWESOME GT LTD Mr Mark Ash		
TITLE: PROPOSED CHANGE OF USE APPLICATION Unit 2, Siemens Road, Northbank Industrial Estate Ilford, Mordchester, Mid. 54H		
DRAWN BY: CSB		DATE: 04-11
SCALE (A3): 1:2500 A1		DWG No: W1952
CHECKED: DB		APPROVED:



BUSINESS ENVIRONMENTS LTD

Tel: 01925 489880
Fax: 01925 489876
E Mail: sales@excel.co.uk

SUITE 1-5 FIRST FLOOR 5 BENSLEY ROAD WARRINGTON W