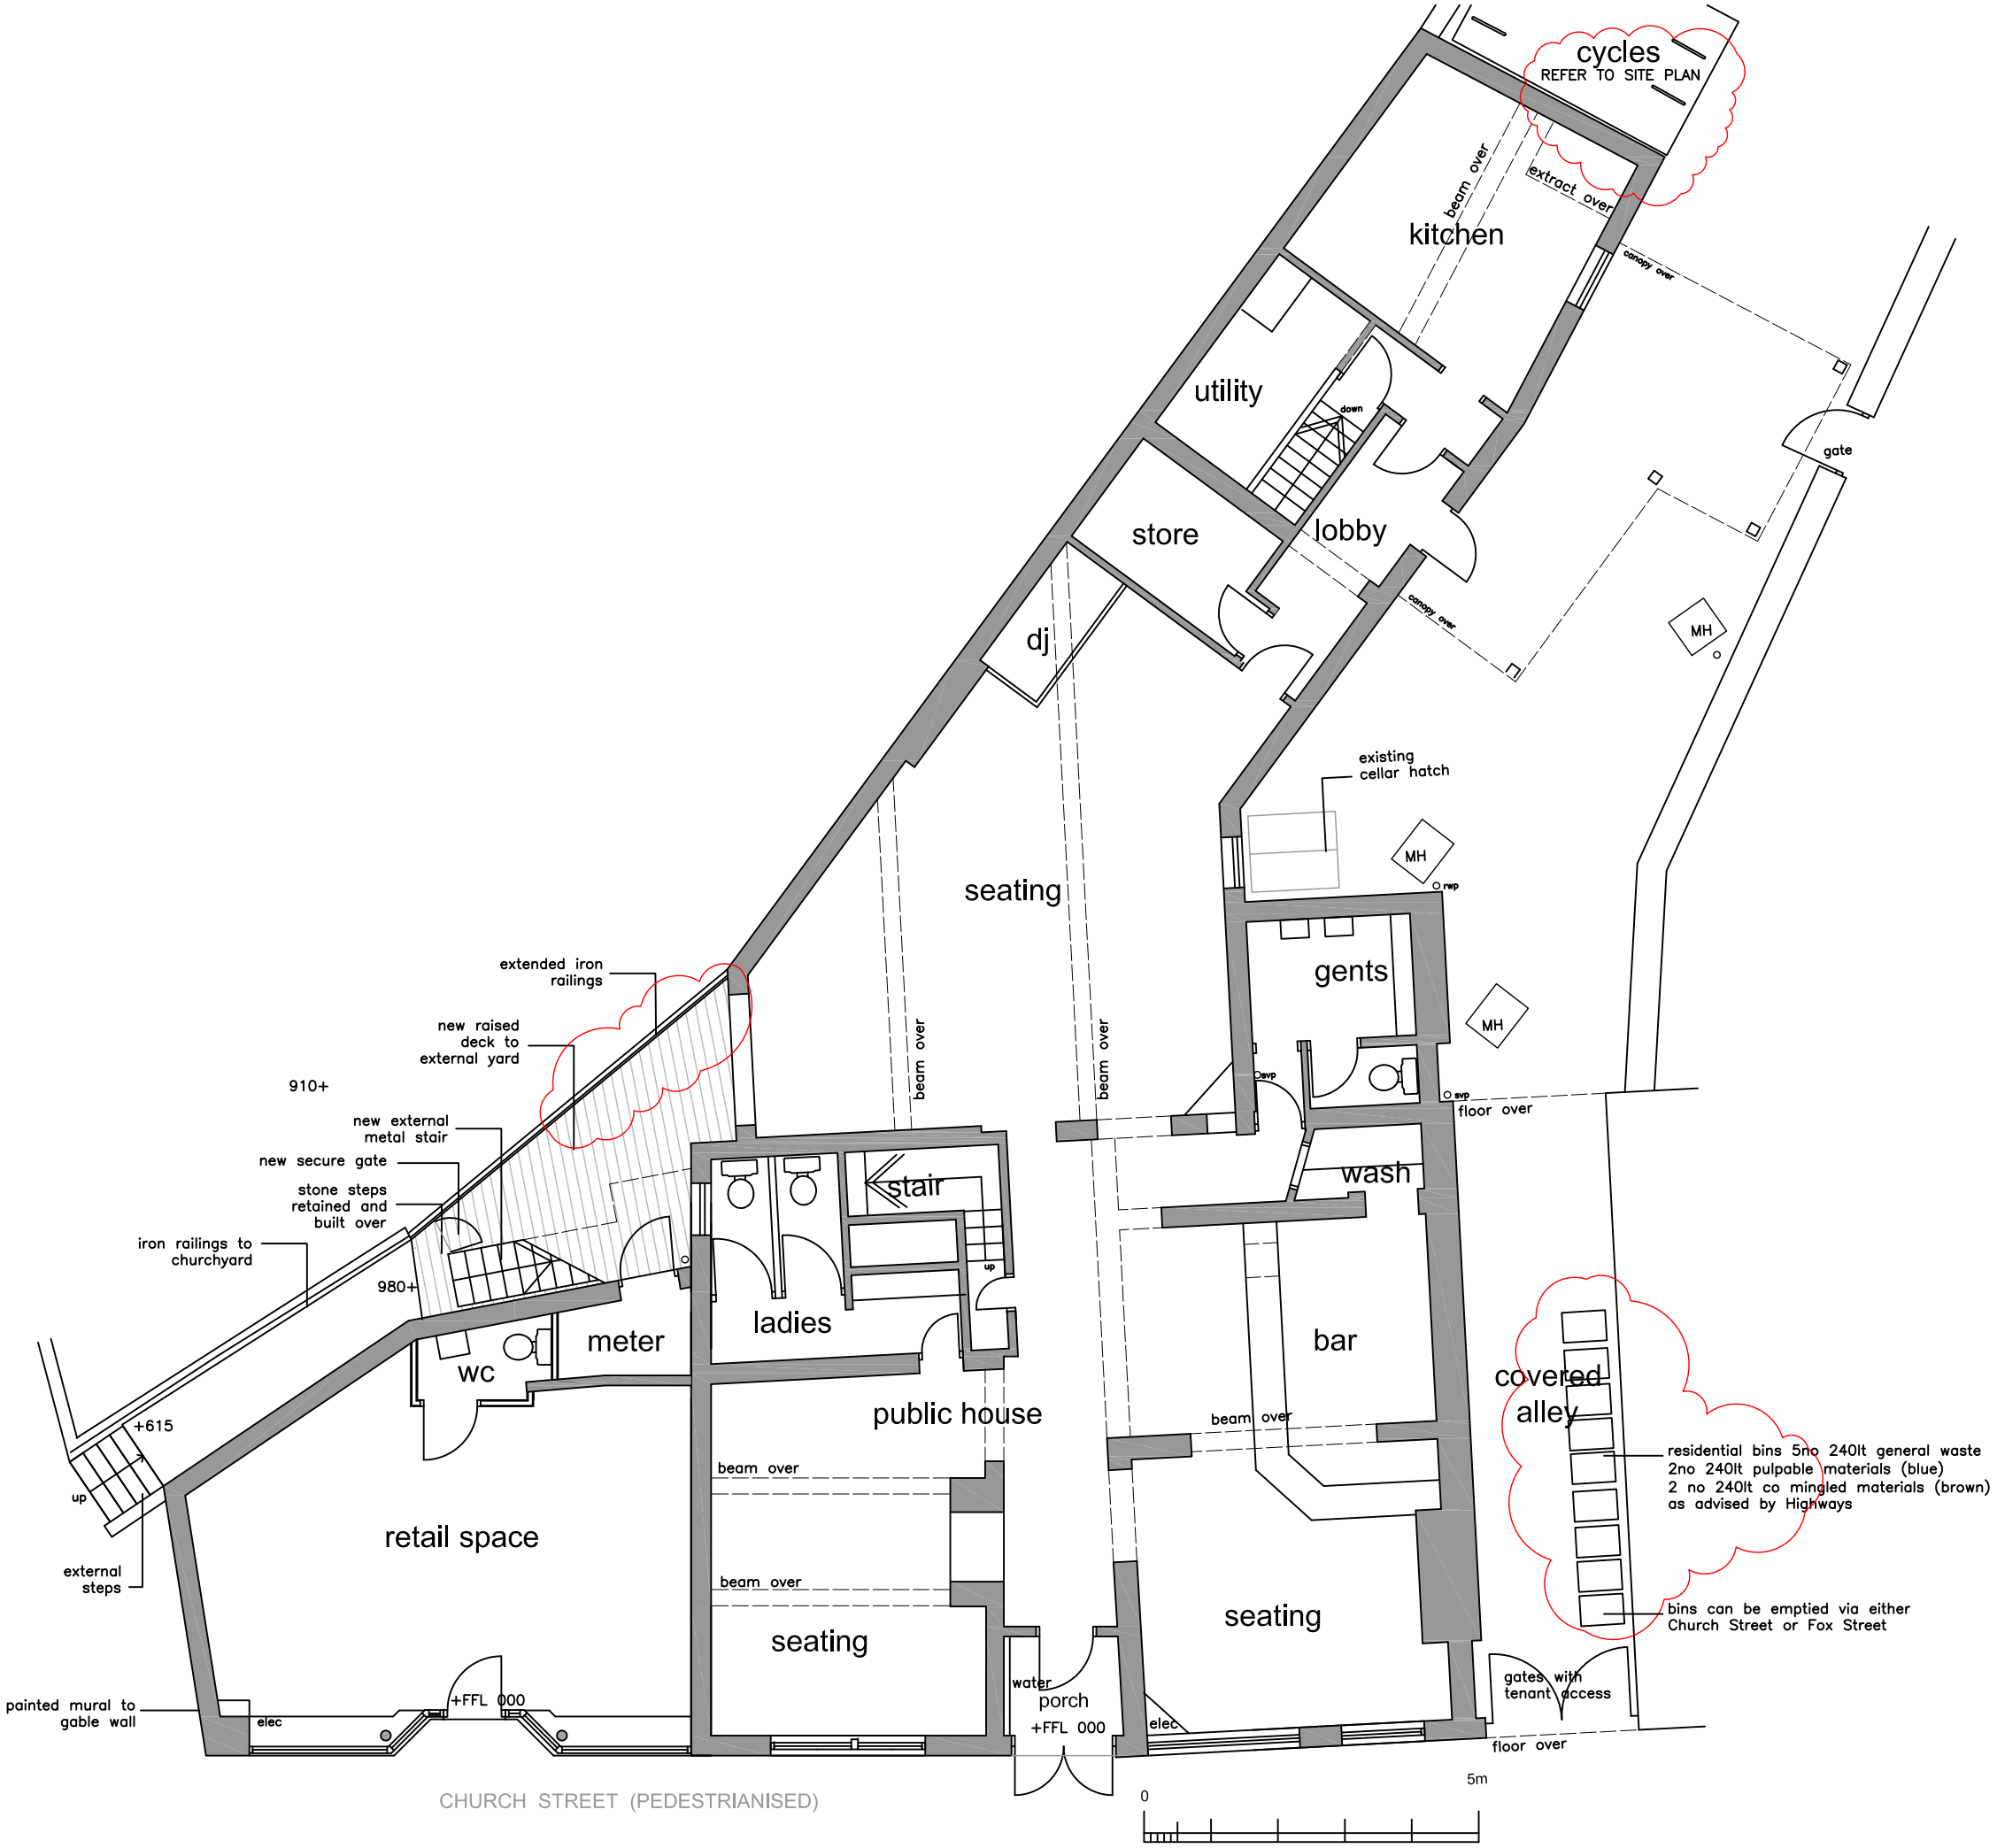

A BIN STORAGE AREA RELOCATED 04.10.22

revisions

proposed ground floor plan
the grapes church street
eccles

date: october 2020	scale 1:100 @a3
status: preliminary	dwg. d377S/G08 rev A

DO NOT SCALE – IF DIMENSIONS ARE NOT GIVEN PLEASE ASK

architectural designworks limited

designworks BUILDINGS SPACES PLACES

studio one 17 biggin gardens heywood OL10 2WF t: 0161 332 1943 e: architects@archdesignworks.co.uk