


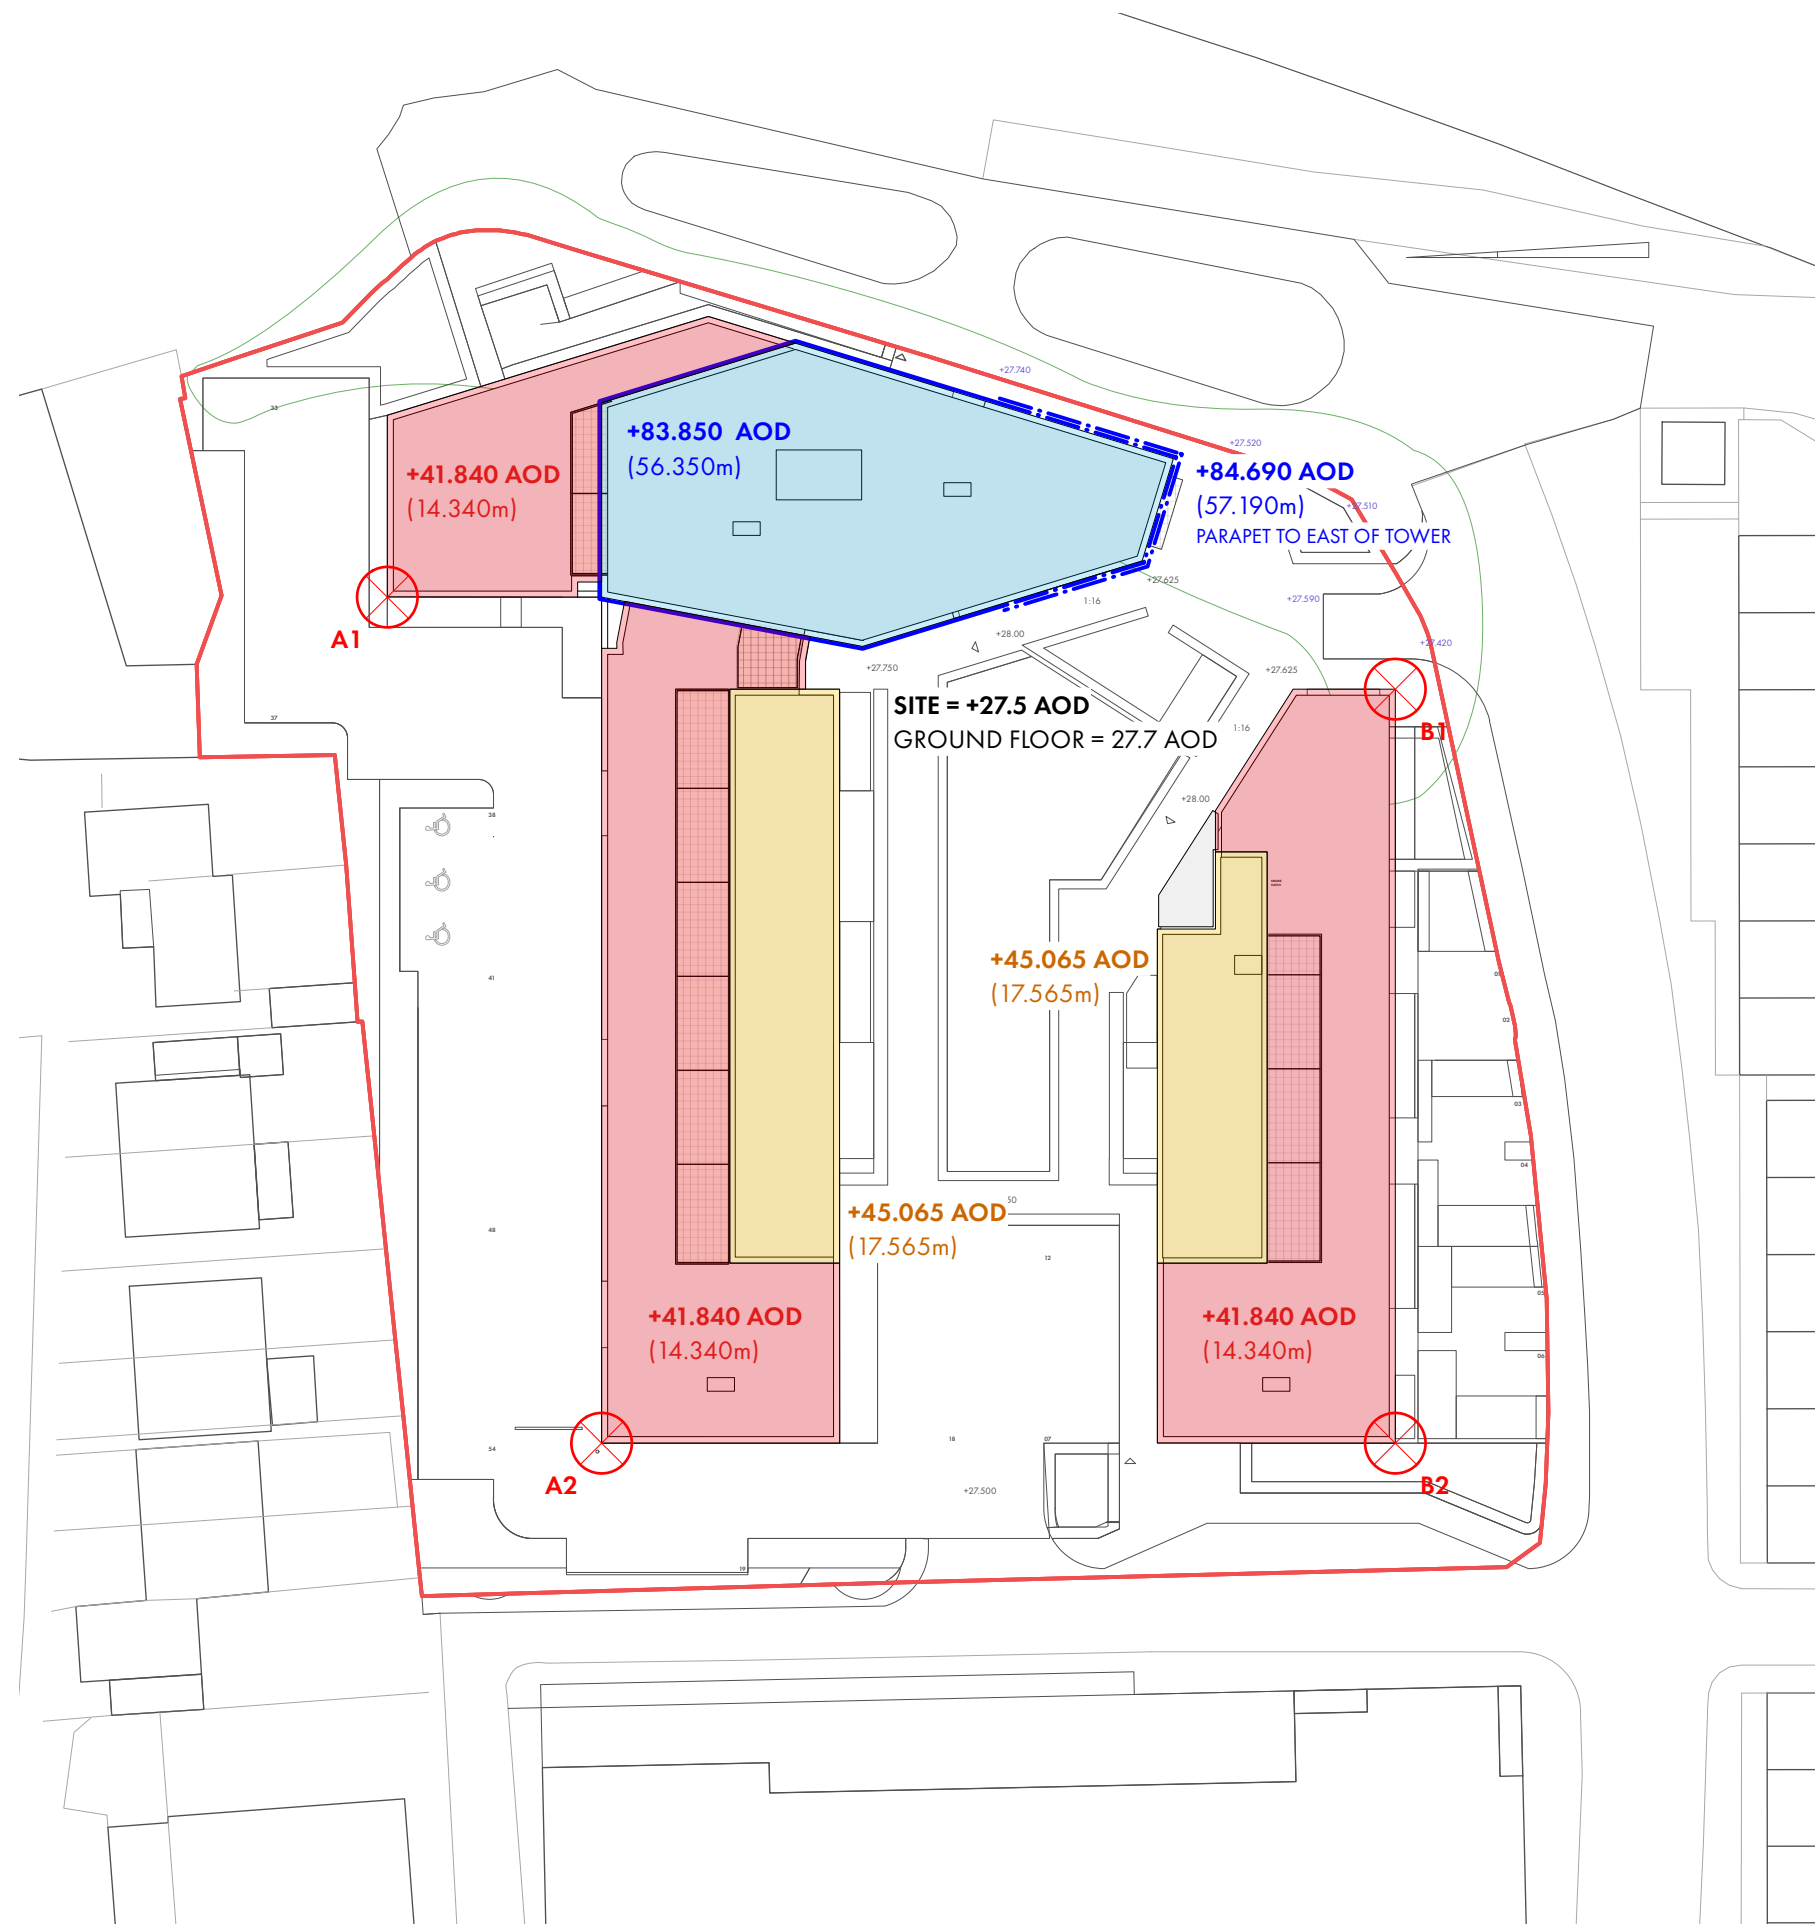

	COORDINATES	
	EASTINGS	NORTHINGS
A1	383349.66	399262.29
A2	383363.84	399206.38
B1	383416.34	399256.21
B2	383416.34	399206.38

OMIArchitects



www.omiarchitects.com

SPRINGFIELD LANE, SALFORD

BUILDING HEIGHTS & COORDS

1432 | SK_007 - C | JULY'22 | 1:500 @A3

ROOF PLAN WITH BUILDING HEIGHT AND COORDINATE INFORMATION