



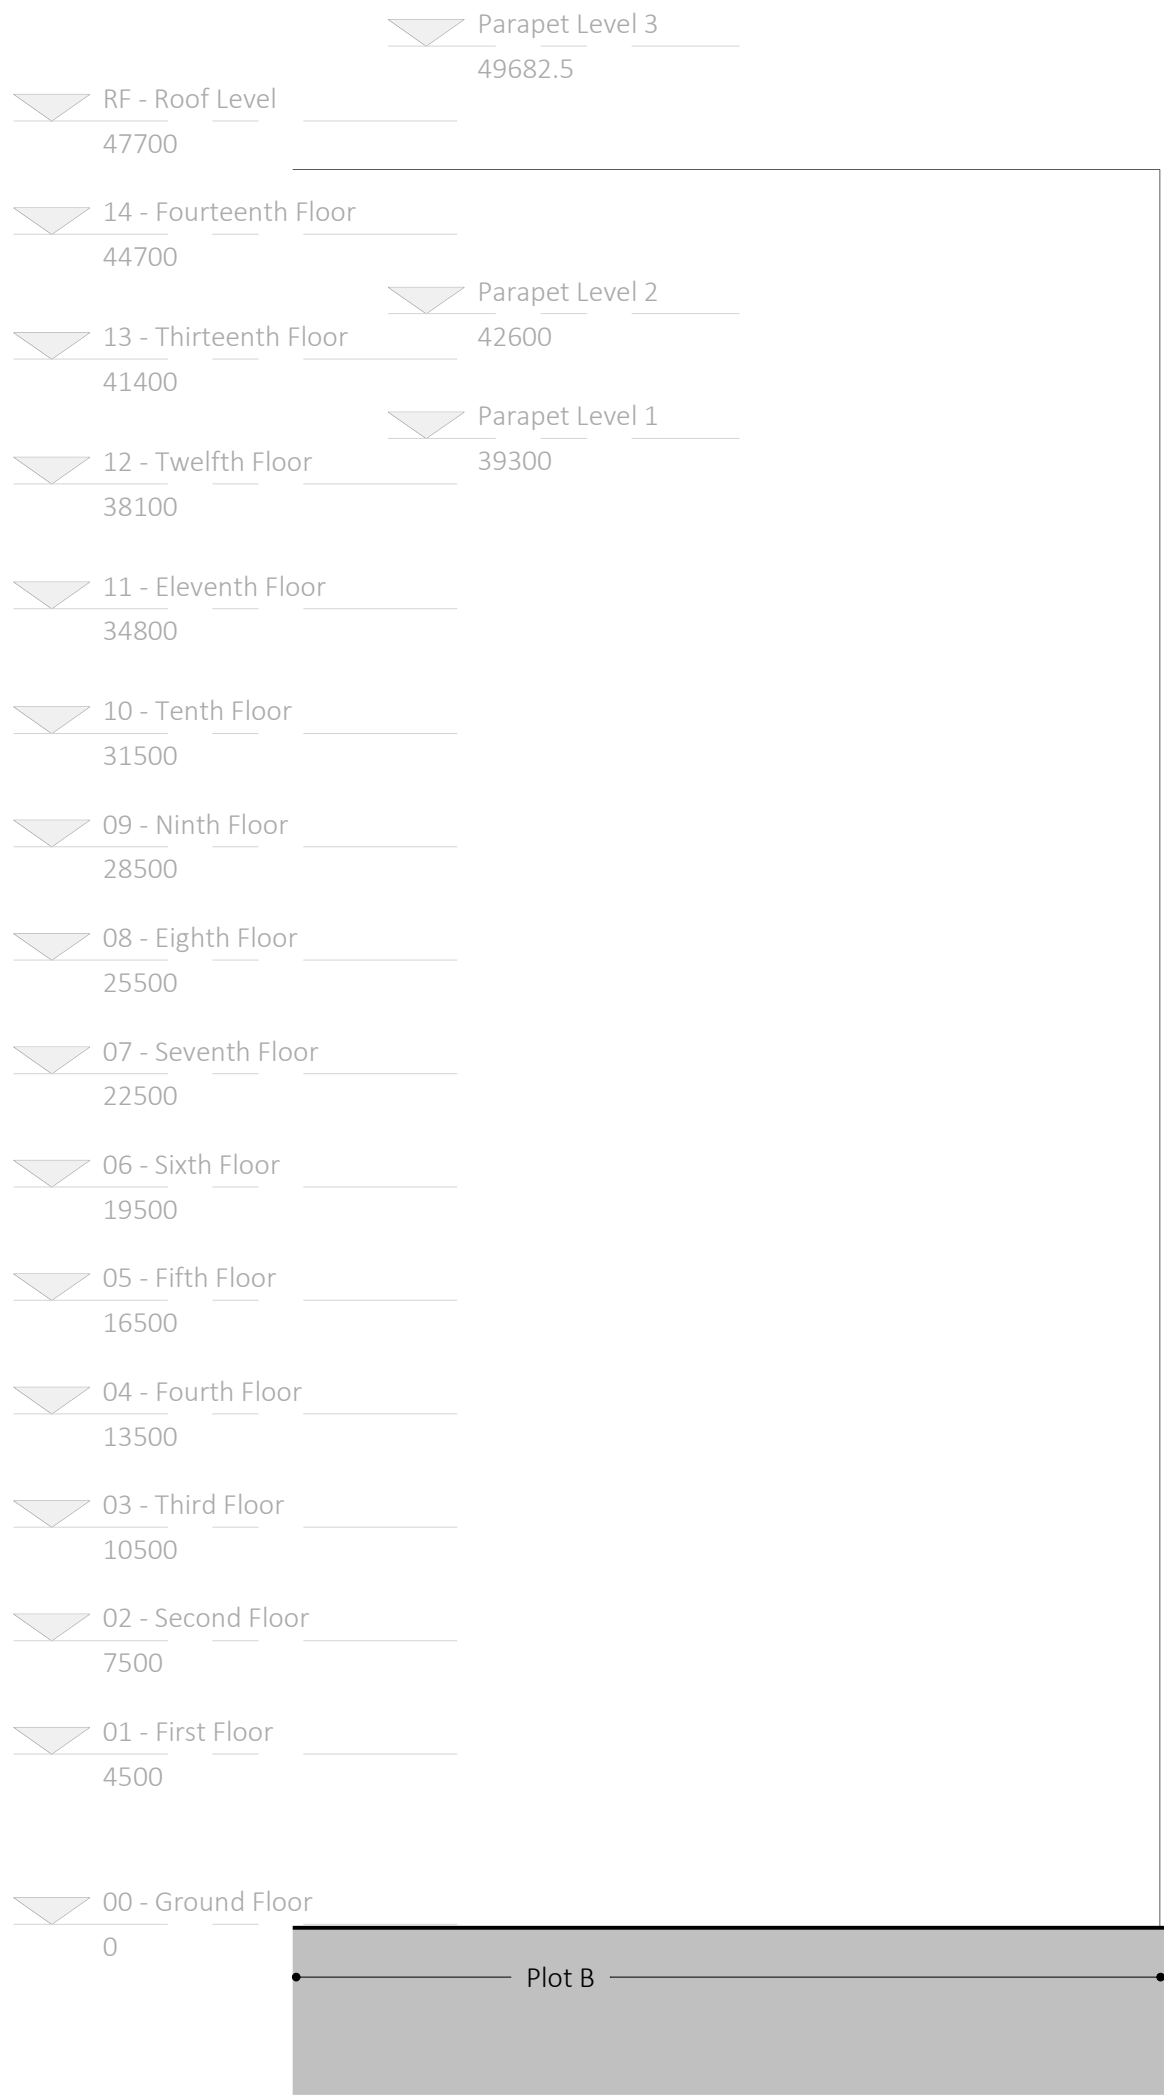

© Whittam Cox Architects - Disclaimer

This drawing is copyright of WCEC Group Ltd trading as Whittam Cox Architects, and shall not be reproduced nor used for any other purpose without the written permission of the Architects. This drawing must be read in conjunction with all other related drawings and documentation. It is the contractors responsibility to ensure full compliance with the Building Regulations. Do not scale from this drawing, use figured dimensions only. It is the contractors responsibility to check and verify all dimensions on site. Any discrepancies to be reported immediately. IF IN DOUBT ASK.


Materials not in conformity with relevant British or European Standards/Codes of practice or materials known to be deleterious to health & safety must not be used or specified on this project.

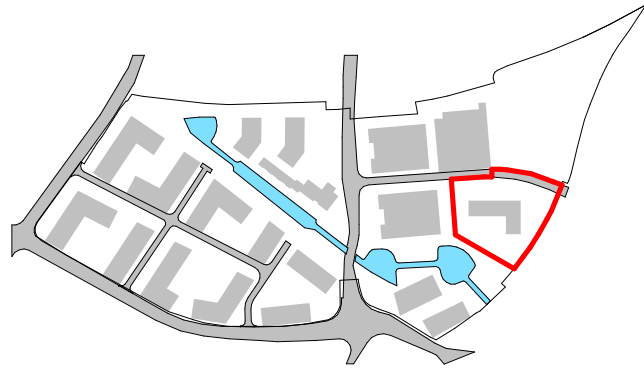

Site Key Plan
1:5000

Materials Key

1. Light Grey Brickwork
2. Dark Grey Brickwork
3. Anthracite Aluminium Panel
4. Perforated Anthracite Aluminium Panel
5. Corten Effect Panel
6. Perforated Corten Effect Panel
7. Corten Effect Balcony
8. Anthracite Aluminium Louvered Doors
9. Anthracite Aluminium Framed Windows and Curtain Walling
10. Anthracite Aluminium Balustrade
11. Perforated Corten Effect Screen

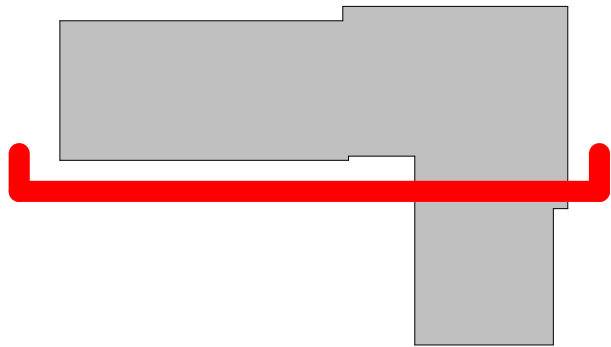

PD3	09/06/21	Final Issue for Planning	PZ	PD
PD2	21/05/21	Issue for planning	LH	PD
PD1	30/04/21	DRAFT Planning Issue	LH/ PZ	PD
No	Date	Description	By	Ckd

CLIENT
Scarborough Property Group

PROJECT
Middlewood Locks - Plot N

TITLE
Proposed South Podium Elevation

DRAWING STATUS
PLANNING

DRAWN	LH	CHECKED	PD
SCALE	As indicated @ A1		
DATE	March 2021		



Project	Originator	Volume	Level	Type	Role	Number	Revision
200535 - WCA -	N -	XX -	DR -	A -	PL204 -	P03	

Proposed South Podium Elevation

1 : 200

