



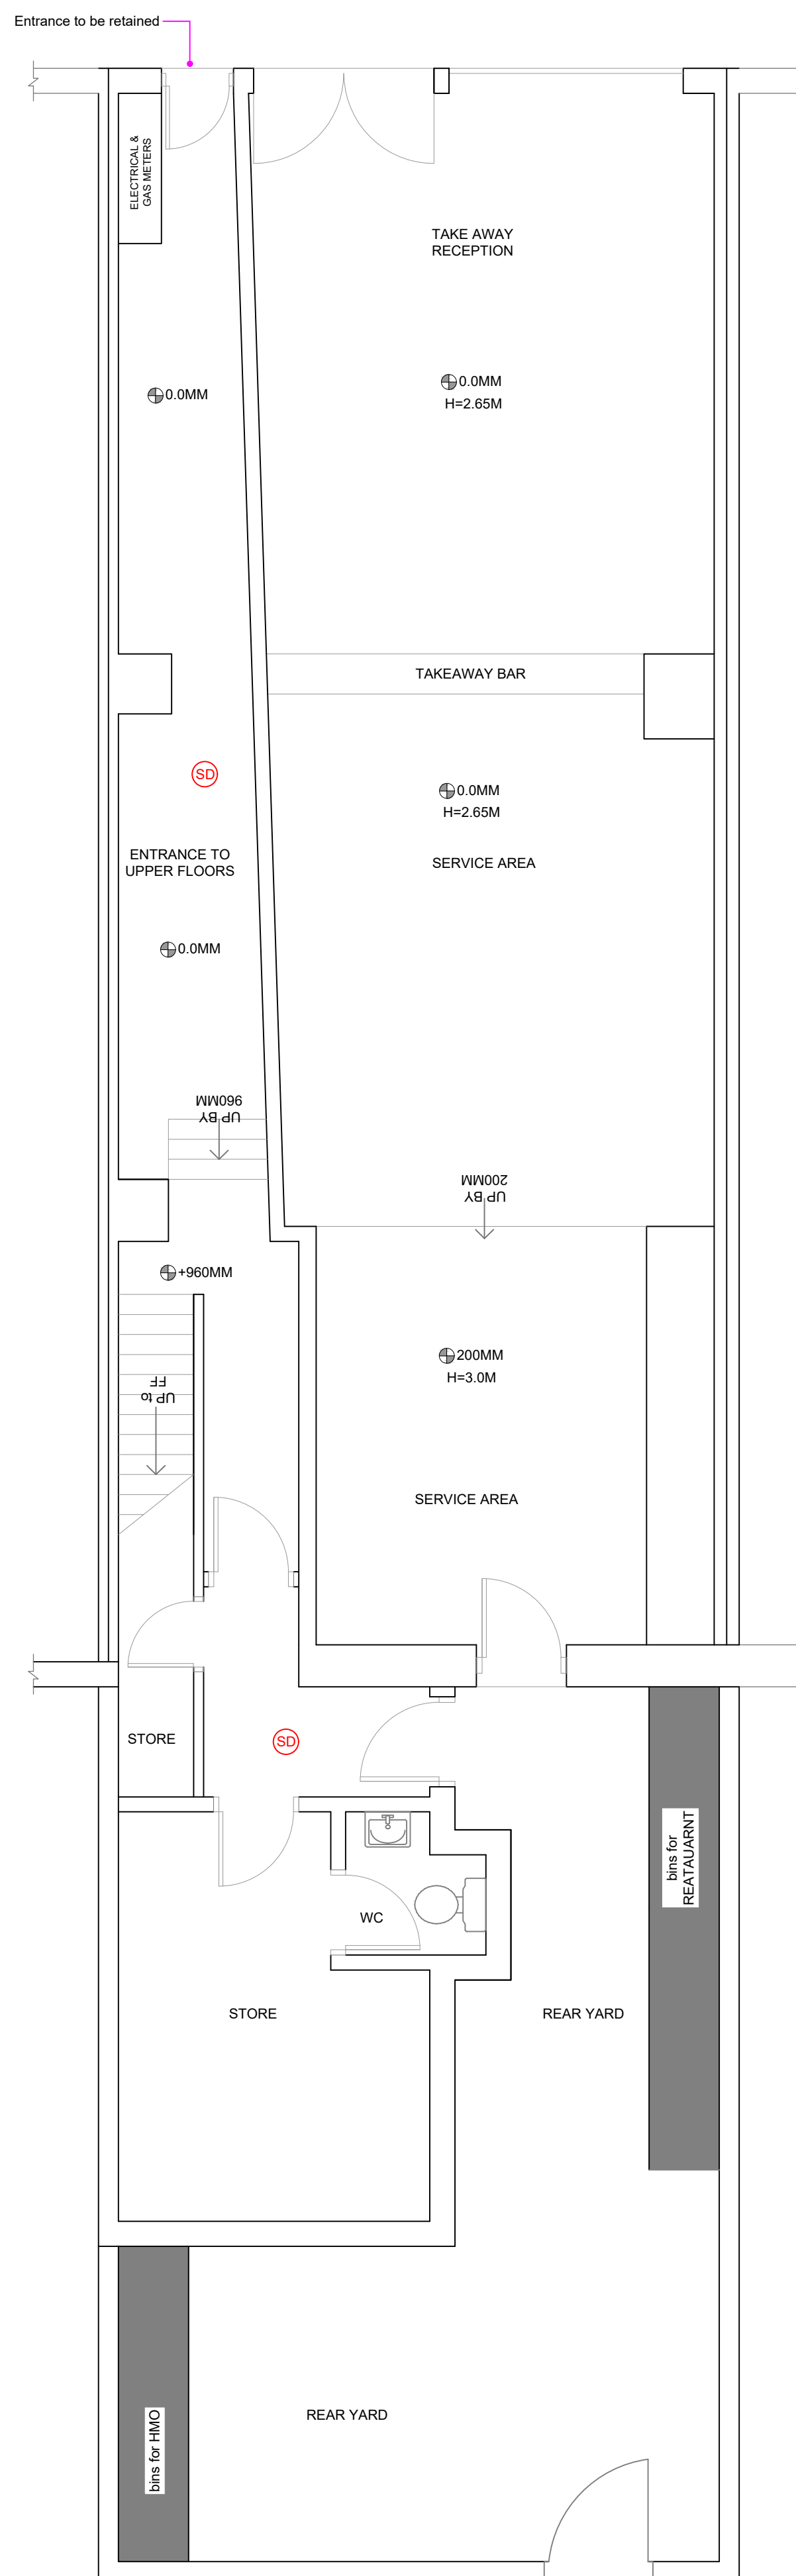


ALL DRAINAGE TO BE
CONNECTED TO EXISTING
FOUL/STORM SEWER
RESPECTIVELY

ALL FINISHES ARE TO MATCH
THAT OF THE EXISTING
BUILDING

ALL MEASUREMENTS TO BE
RECHECKED ON SITE PRIOR
TO CONSTRUCTION
COMMENCING

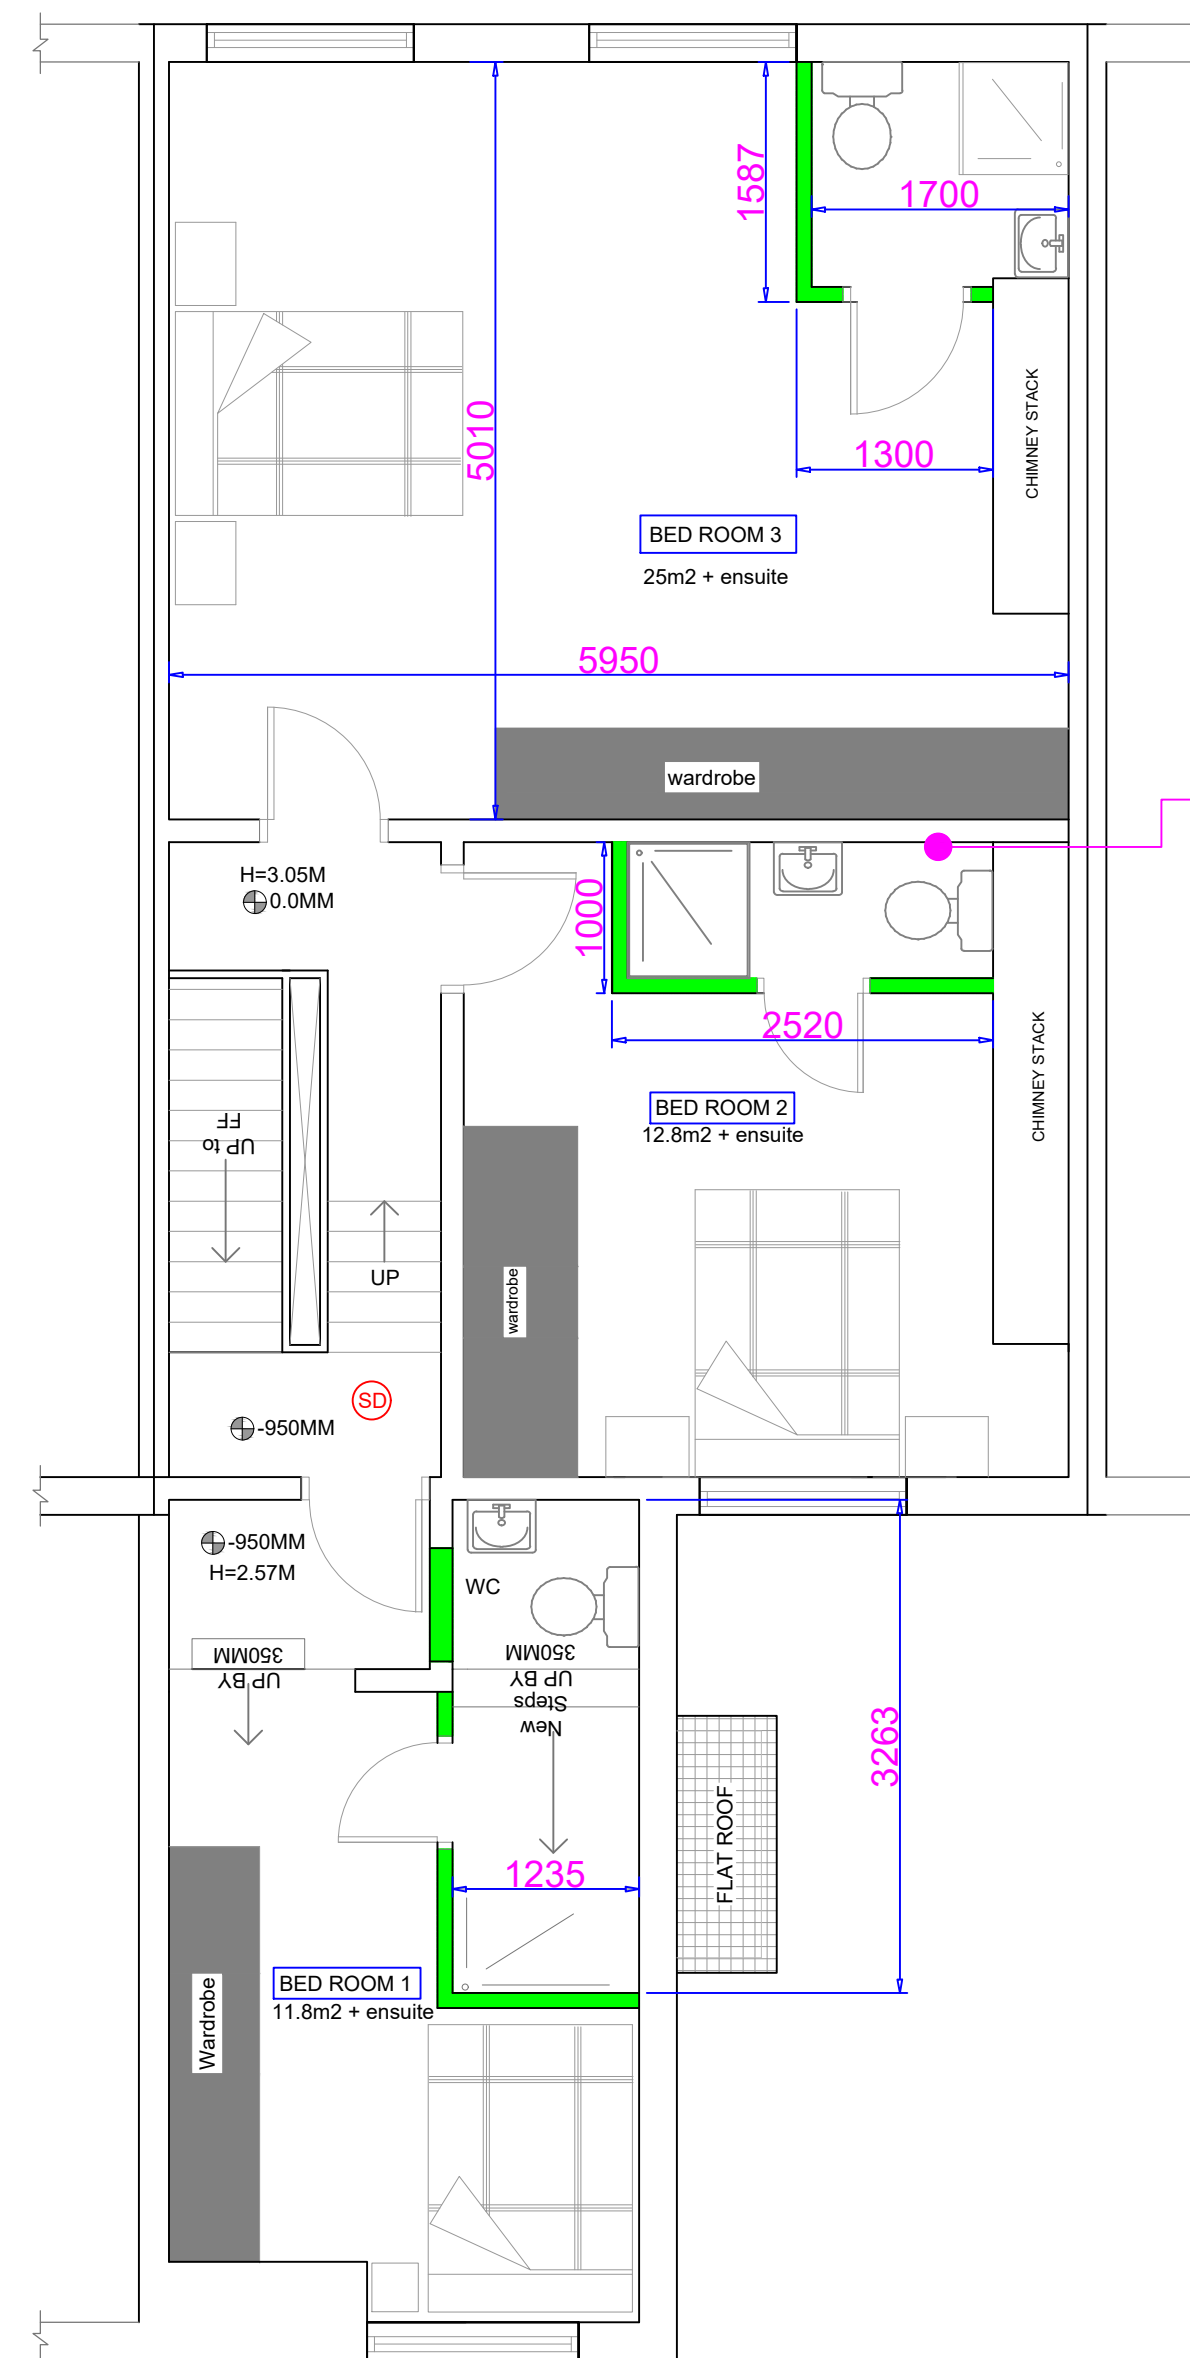

Existing Door
built up in
double stud
lined with
acoustic board
and skimmed

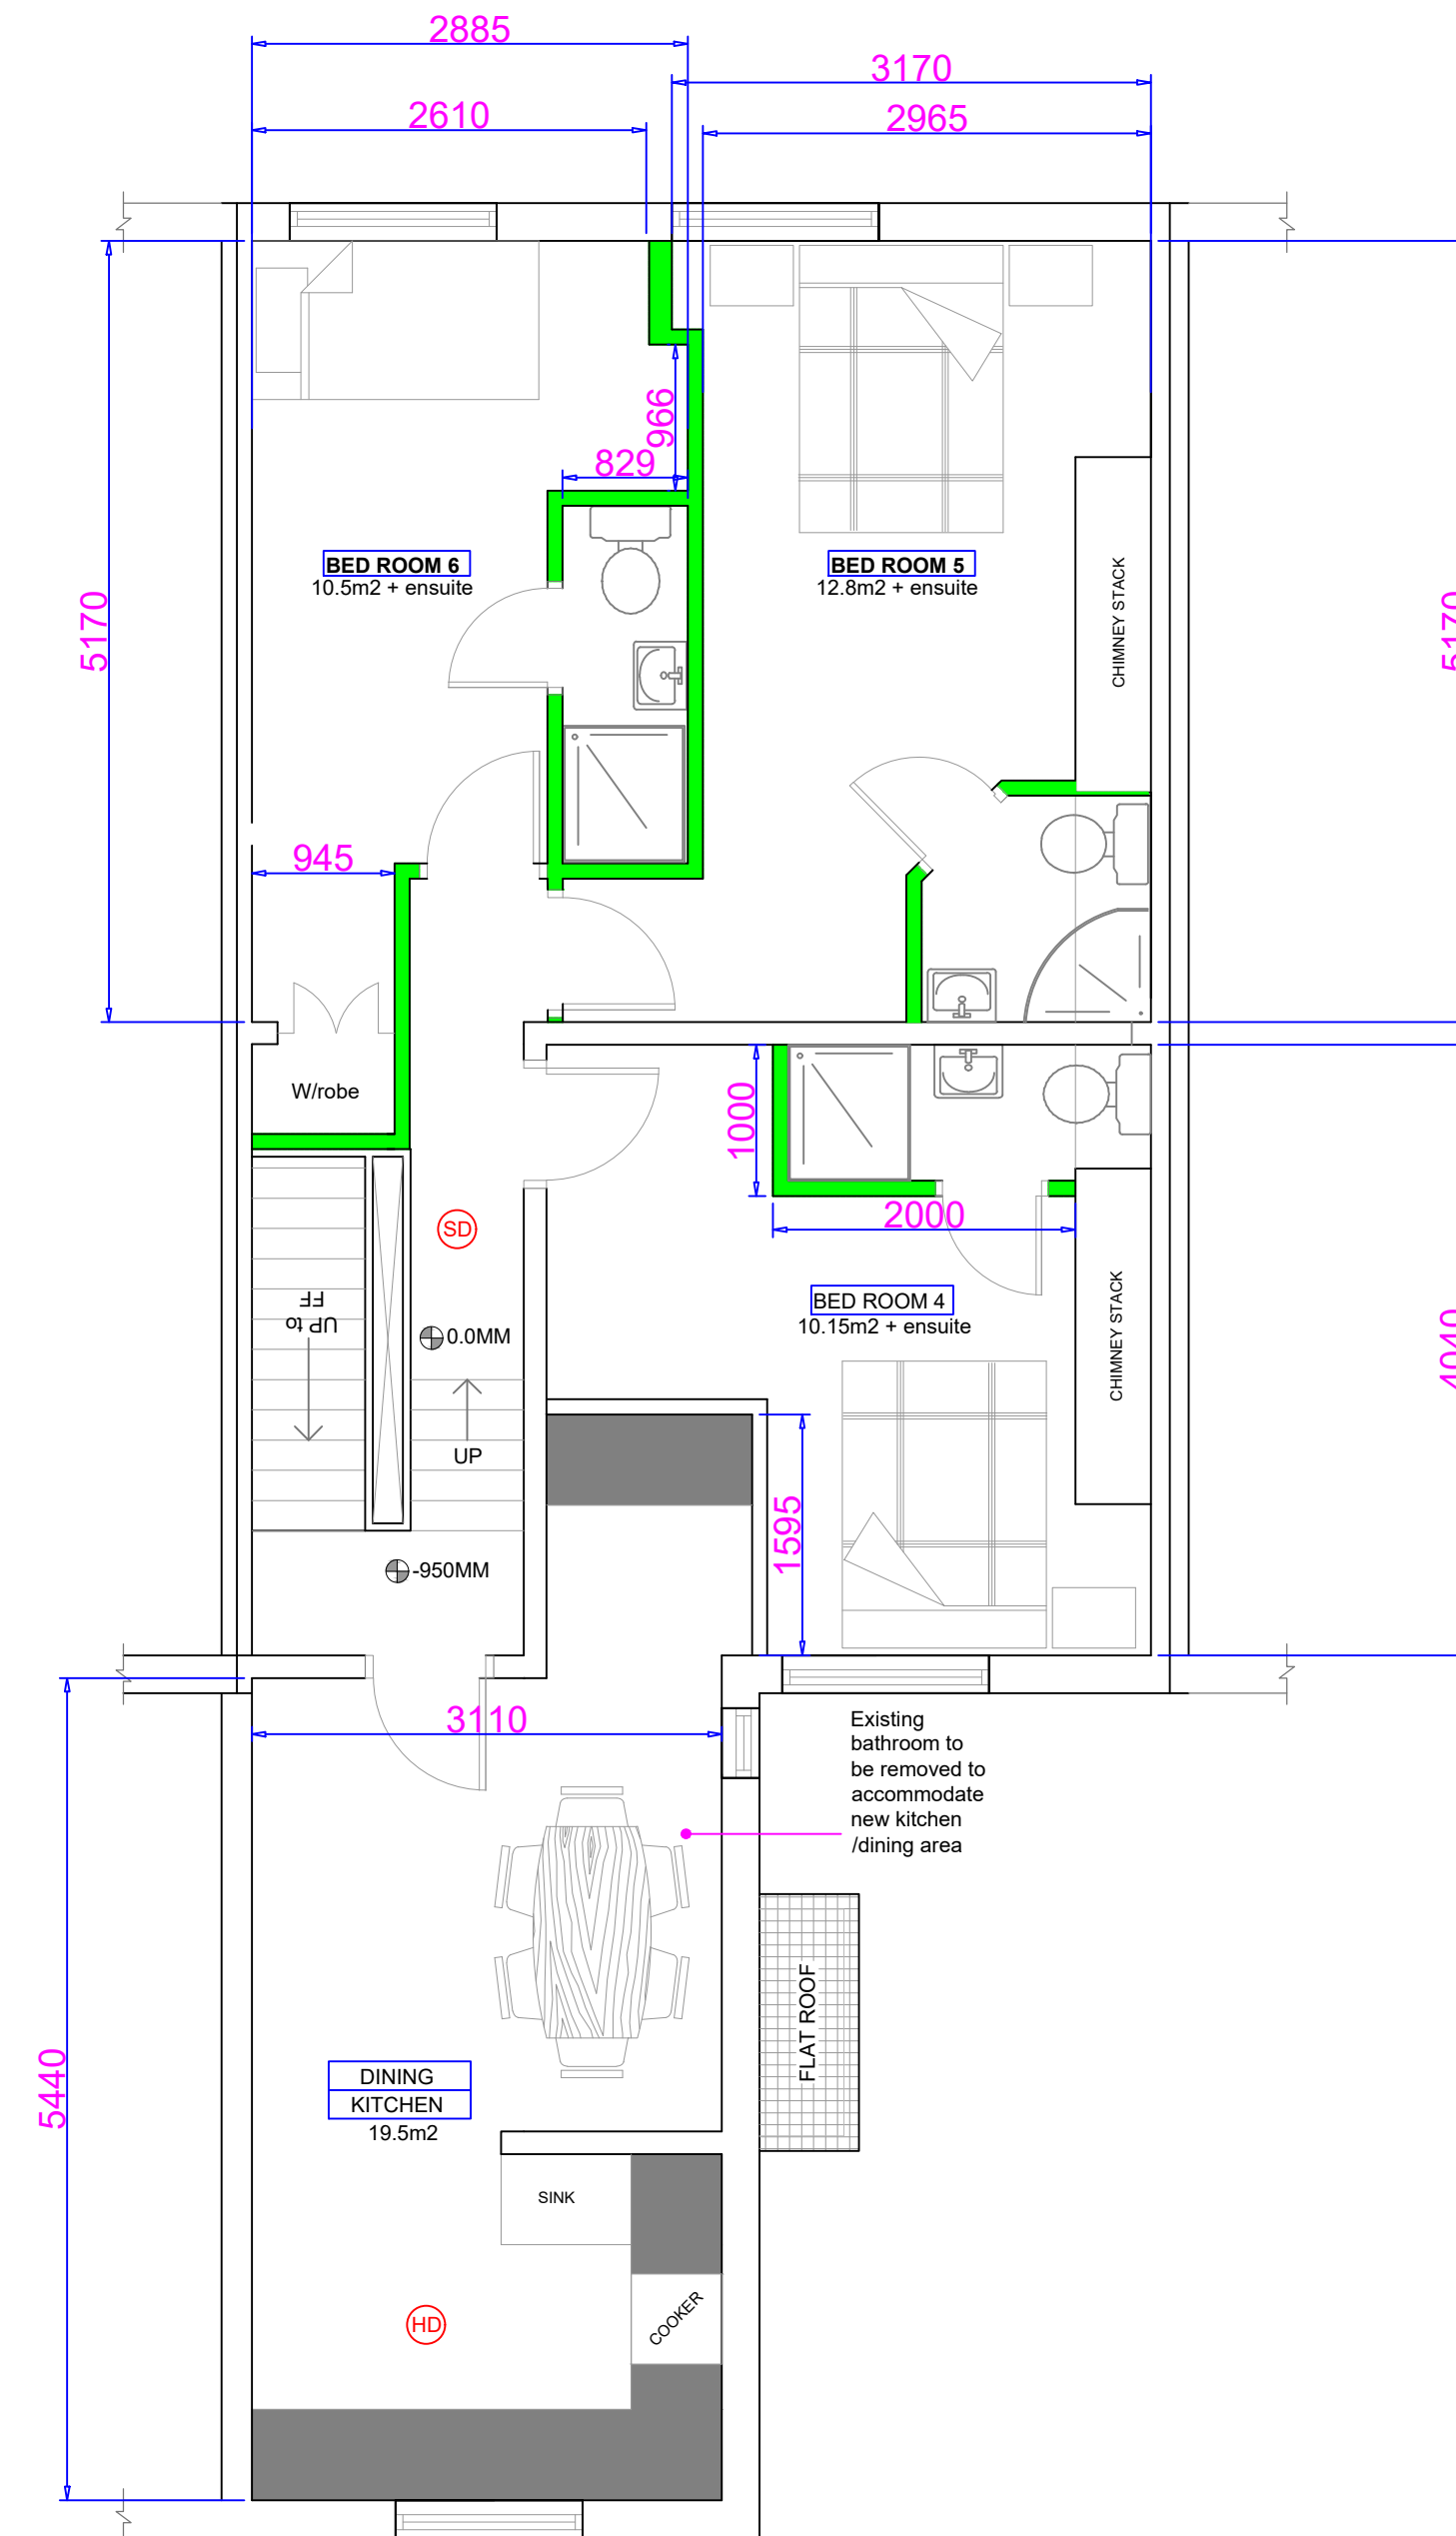NOTES

REVISIONS

PROJECT: CONVERSION TO HMO AT 7
UNION TERRACE CHEETHAM HILL

CLIENT:ARIAN MUFID

SCALE: 1:50 ON A1 PAPER

REFERENCE NO: 1265 PLANNING AS
PROPOSED

BARRY CULLEN
ARCHITECTURE
email: barrycullen_bc@yahoo.co.uk
mob: 07851262695