



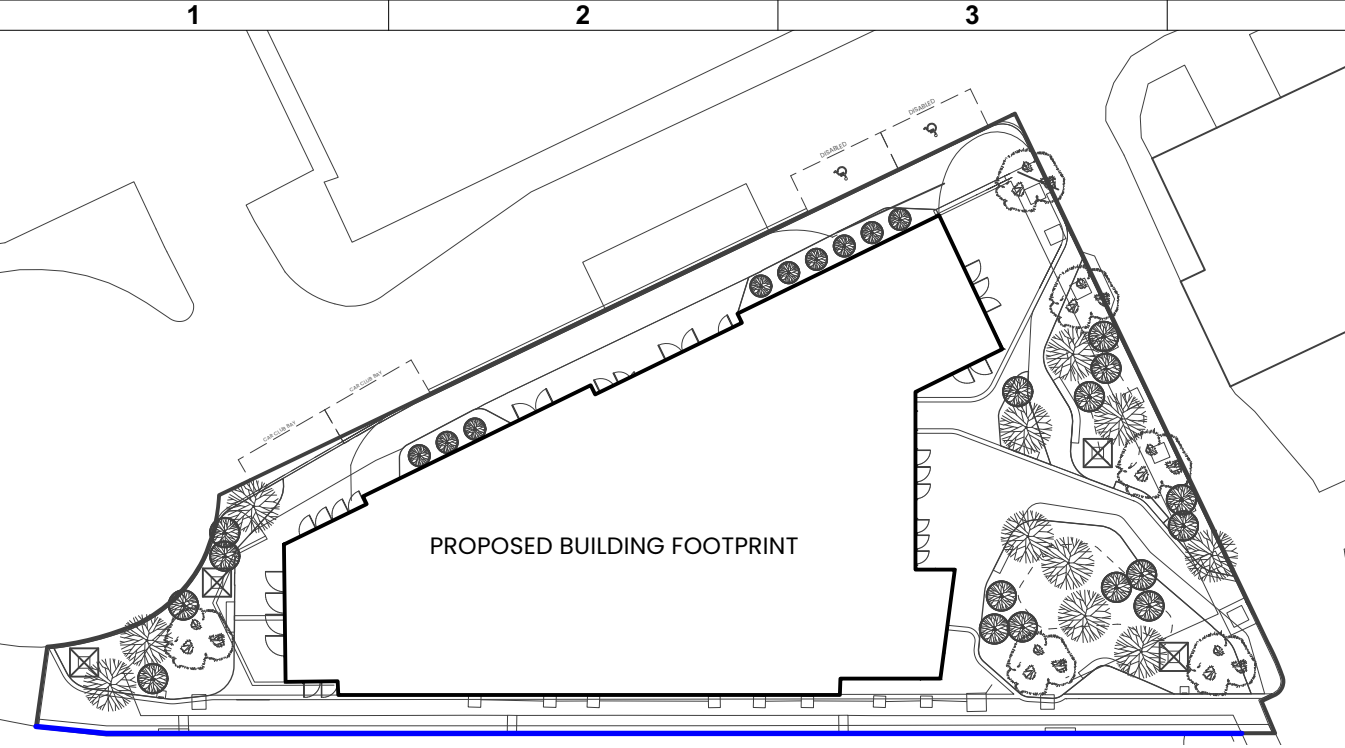


Extent of Proposed Balustrade
Scale: 1:500 @ A3

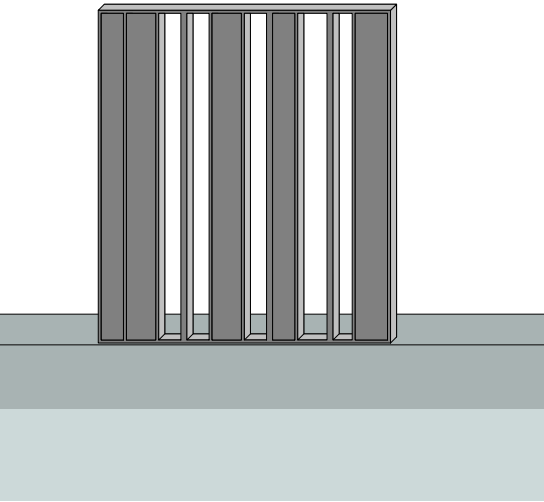

3D Impression of Individual Panel
Scale: 1:25 @ A3

Precedent Image

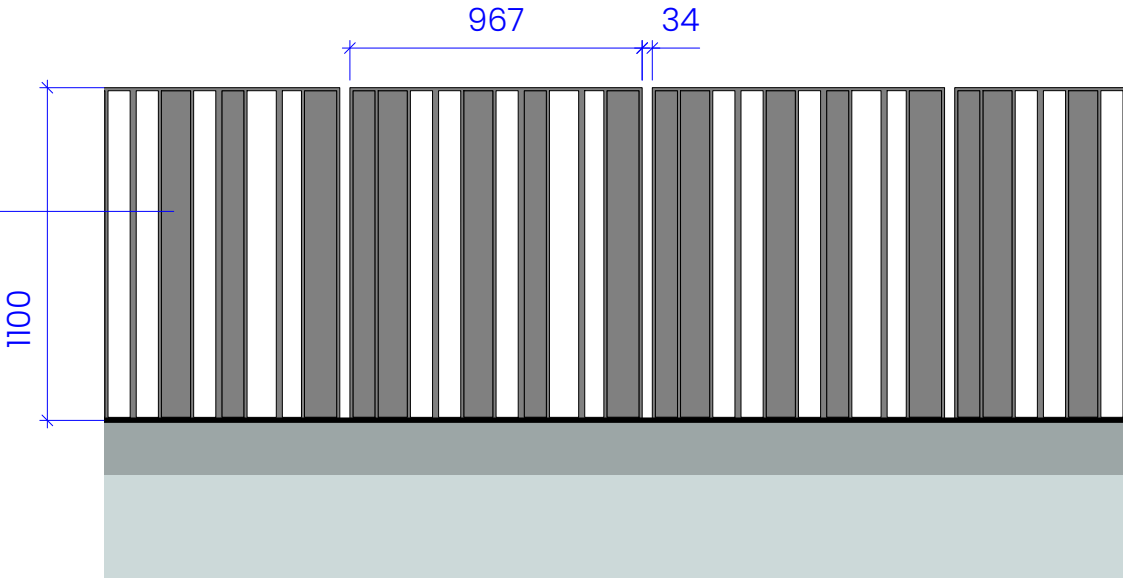

Section Elevation of Balustrade (50% Porosity for Wind Mitigation)
Scale: 1:25 @ A3



Infill Panel
Meets 50% Free Area Requirement

Illustrated Elevation of Balustrade
Scale: 1:100 @ A3

NOTES:
1. DO NOT SCALE FROM THIS DRAWING. ALWAYS WORK TO NOTED DIMENSIONS.
2. ALL SETTING OUT, LEVELS AND DIMENSIONS TO BE CHECKED ON SITE PRIOR TO THE INSTALLATION OF MATERIALS AND ANY DISCREPANCIES ARE TO BE BROUGHT TO THE ATTENTION OF THE CONTRACT ADMINISTRATOR IMMEDIATELY.
3. THIS DRAWING MUST BE READ WITH THE RELEVANT SPECIFICATION DOCUMENTS AND DETAIL DRAWINGS. ANY DISCREPANCIES MUST BE BROUGHT TO THE ATTENTION OF THE CONTRACT ADMINISTRATOR IMMEDIATELY.
4. THIS DRAWING IS COPYRIGHT PROTECTED AND MAY NOT BE REPRODUCED IN WHOLE OR PART WITHOUT WRITTEN AUTHORITY.
5. ALL DIMENSIONS ARE IN MILLIMETRES UNLESS OTHERWISE STATED.

THIS DRAWING WAS PLOTTED ON:
14/12/2021

REVISION HISTORY				
DATE	REV	ZONE	DESCRIPTION	CHK
16/11/21	1		FOR COMMENT	JH
13/12/2021	2		PLANNING	JH

Design Intent

ORIGINATOR
W layer studio
T 01625 523 157
E manchester or newcastle@layer.studio
MANCHESTER The Barn
NEWCASTLE The Studio
One Hollin Lane Low Shilford House
Styal Stockfield
Cheshire Northumbria
SK9 4JH NE43 7HW

CLIENT
CERT Property

PROJECT
Clippers Quay
Salford

DRAWING TITLE
ILLUSTRATIVE BALUSTRADE (WIND MITIGATION)

DRAWING NUMBER
221-LYR-XX-ZZ-DWG-L-6000

SCALE
VARIOUS @ A3

STATUS
PLANNING

CREATED BY
JH

CHECKED BY
ST