
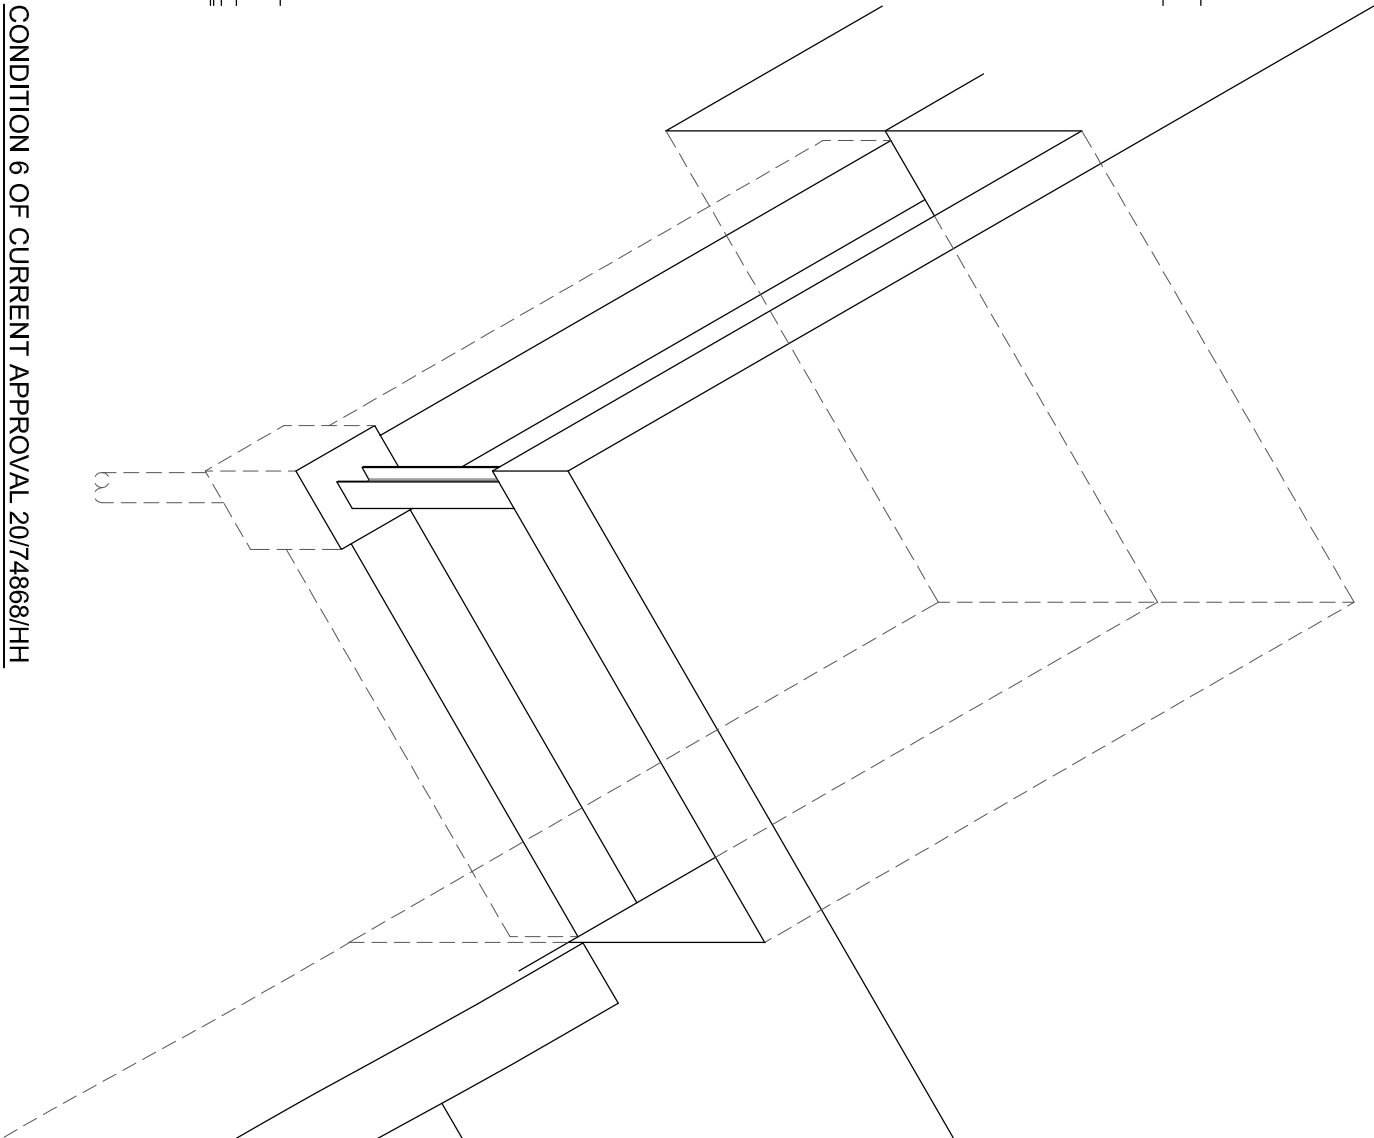


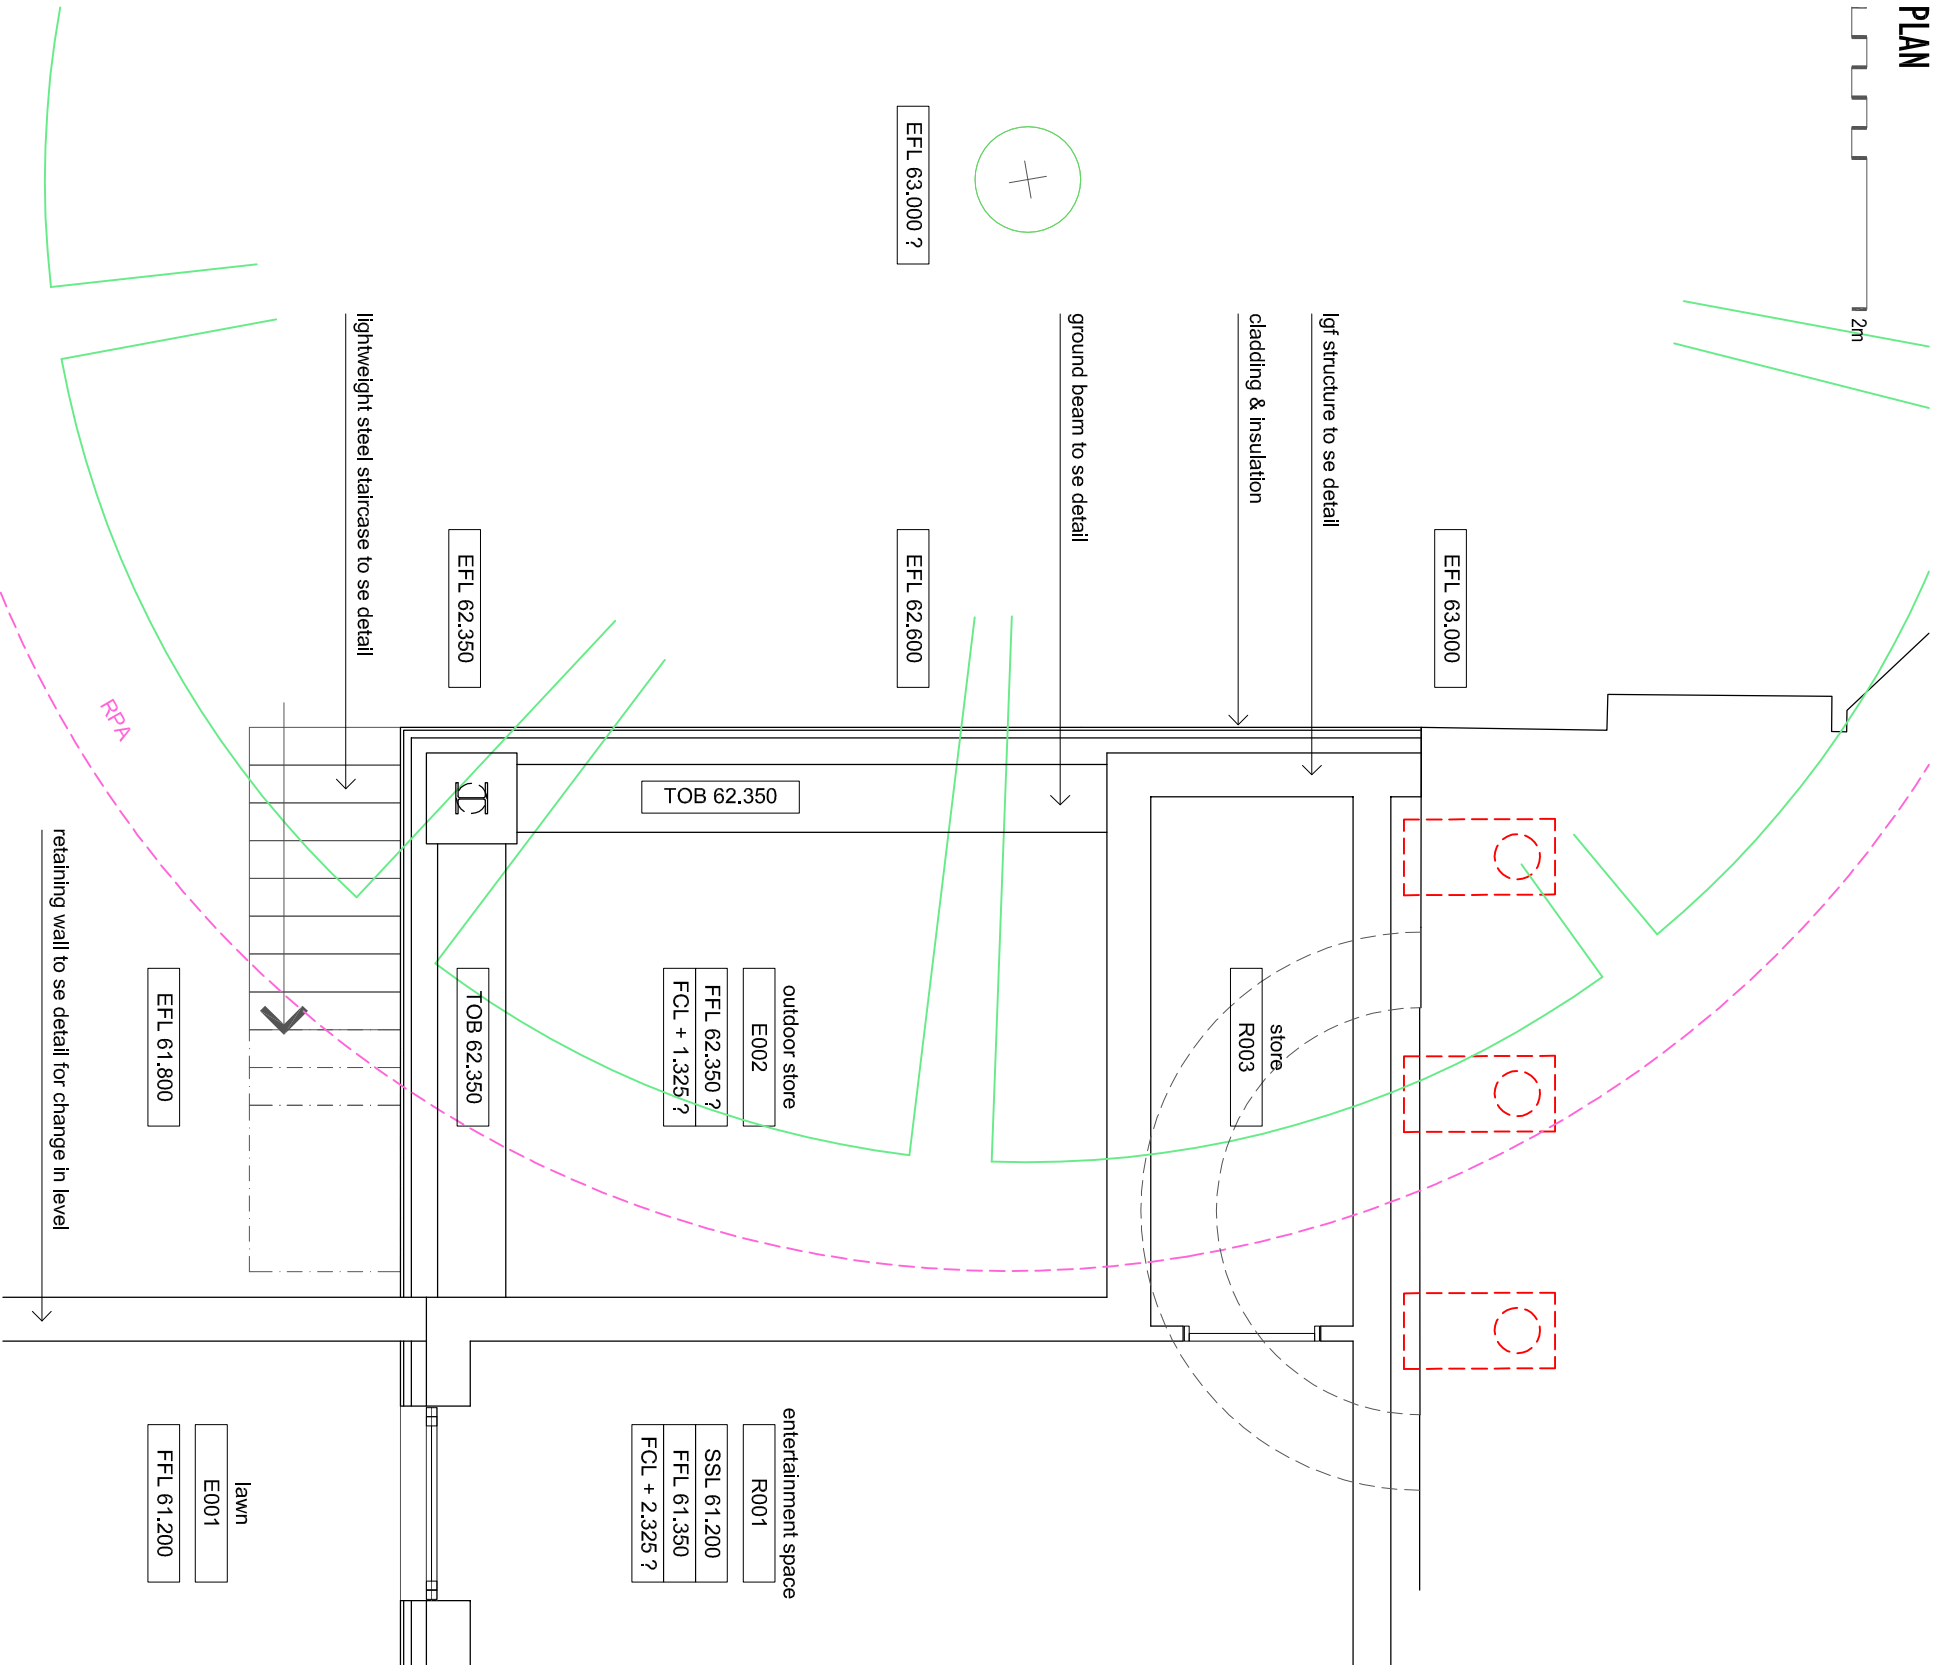

CONDITION 6 OF CURRENT APPROVAL 20/74868/HH

1. A 200mm diameter driven pile below ground.
2. A concrete pile cap set at natural ground level, size 450x450 x450 (min) to 600x600x600 (max)
3. Two ground beams set at natural ground level, 400x400 (min) to 450x450 (max)
4. A UC (Universal Column) above ground.

The basement storeroom is within the root protection zone, however, part of the storeroom is over the existing semi-circular bay window which is being removed.
The lightweight steel staircase would essentially be cantilevered off the structural wall of the lower ground floor to 'float' over the RPA.
We would advise that a starter hand excavation be undertaken for all piles within the root protection zone to check for the presence of and to prevent damage to the main roots.

DWG	
2152-P6001	
SCALE	DATE
1:1250 (A3)	MAR 22

14 BLACKFIELD LANE | SALFORD | M7 3PD
COLUMN IN T1 RPA

