



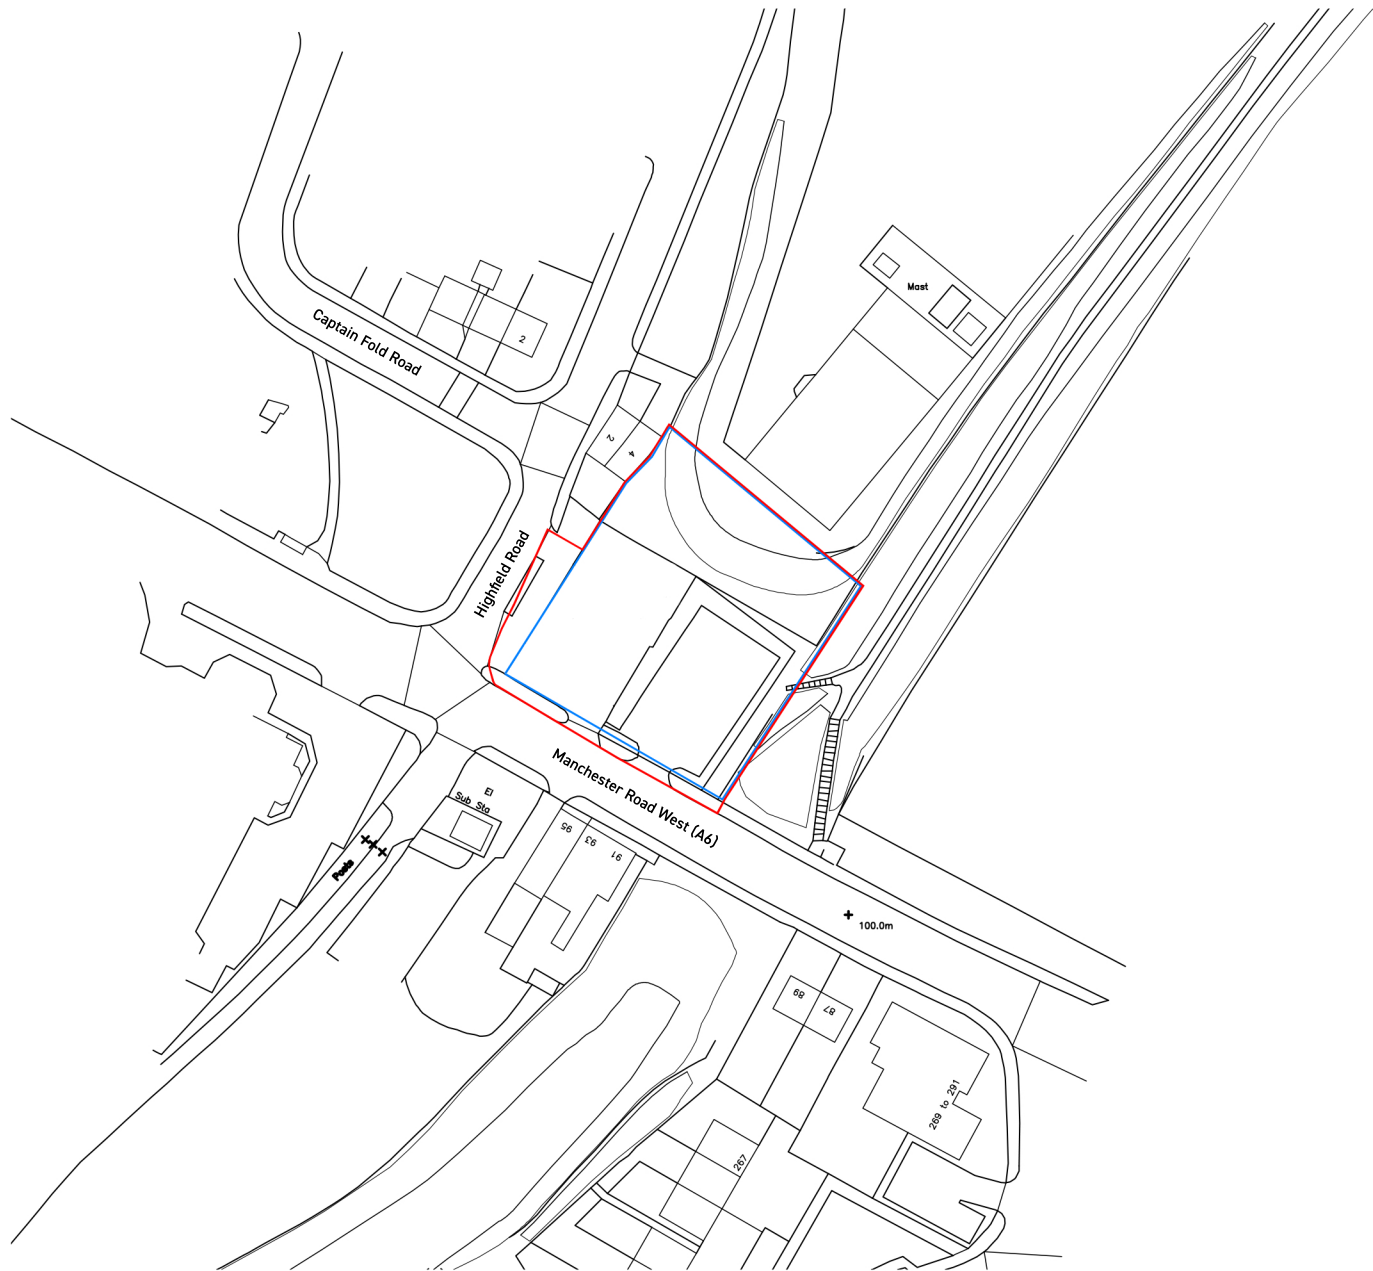

1 SITE LOCATION PLAN
1:1250

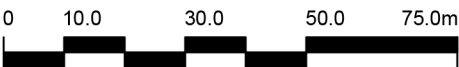

The copyright of this drawing is vested with Corstorphine & Wright Ltd and must not be copied or reproduced without the consent of the company.

Rev.	Description	Date	Drw.	Chk.
------	-------------	------	------	------

Client
DPPS TRADING LTD

Project
WHITE LION
LITTLE HULTON

Drawing Title
SITE LOCATION PLAN

Drawing Status
PLANNING

Corstorphine & Wright

Manchester Studio
The Stables, Paradise Wharf, Ducie Street, Manchester, M1 2JN
0161 272 8100

corstorphine-wright.com

Drawing No.
20293 (CWA-XX-ZZ-DR-A)-2100

Revision
00

Drawn JS	Checked RE	Paper Size A3	Scale 1:1250	Date 16.03.22
-------------	---------------	------------------	-----------------	------------------