



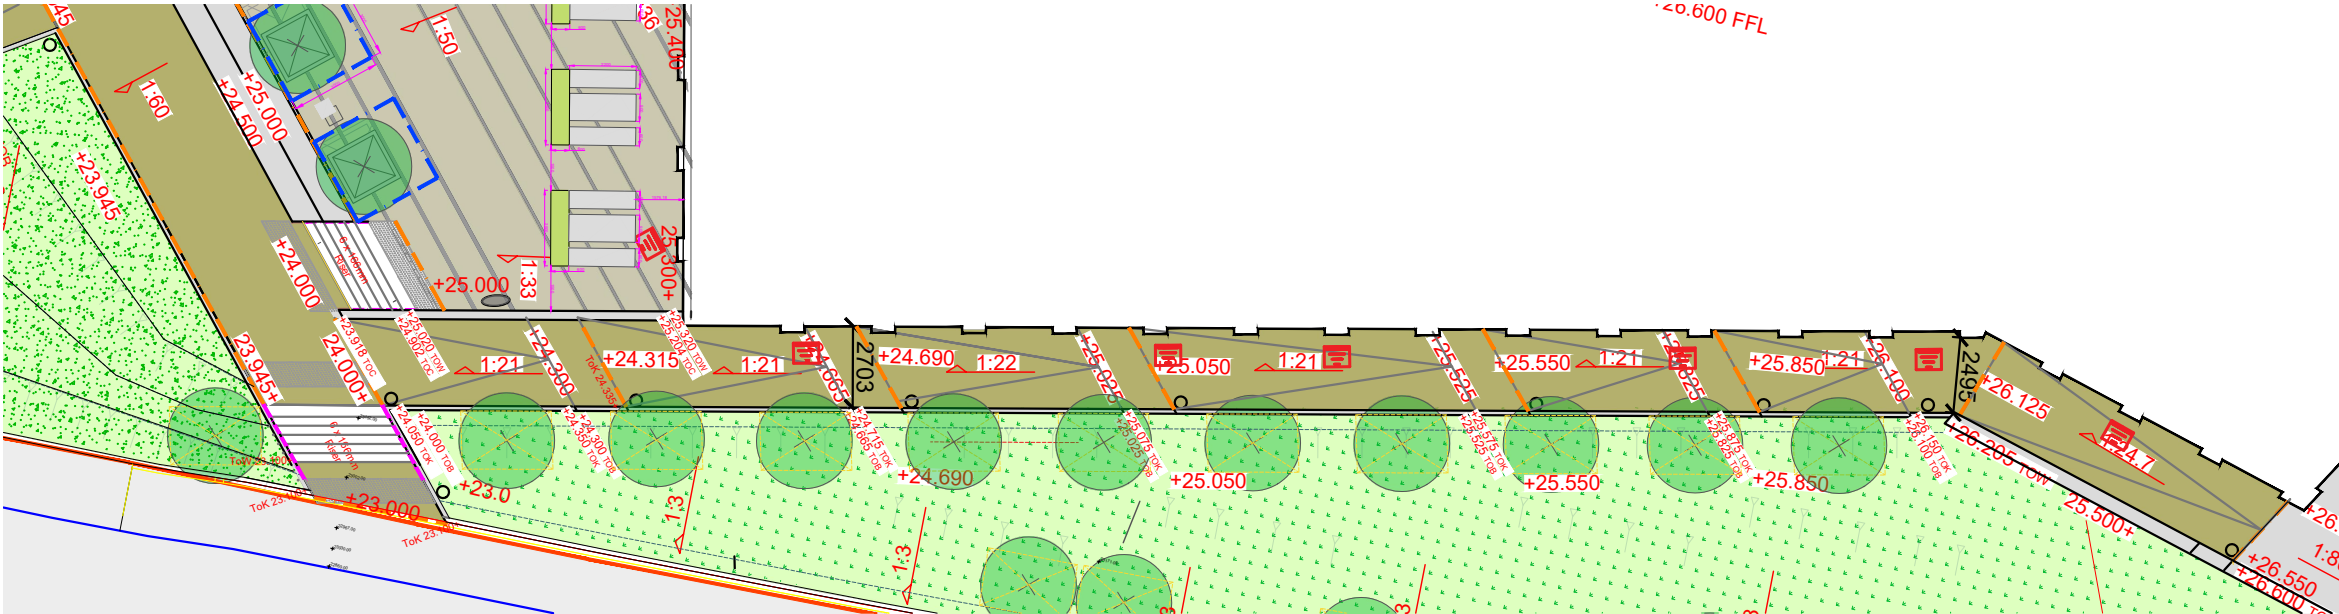

1 Plan: Ramp location
1:250 @ A3

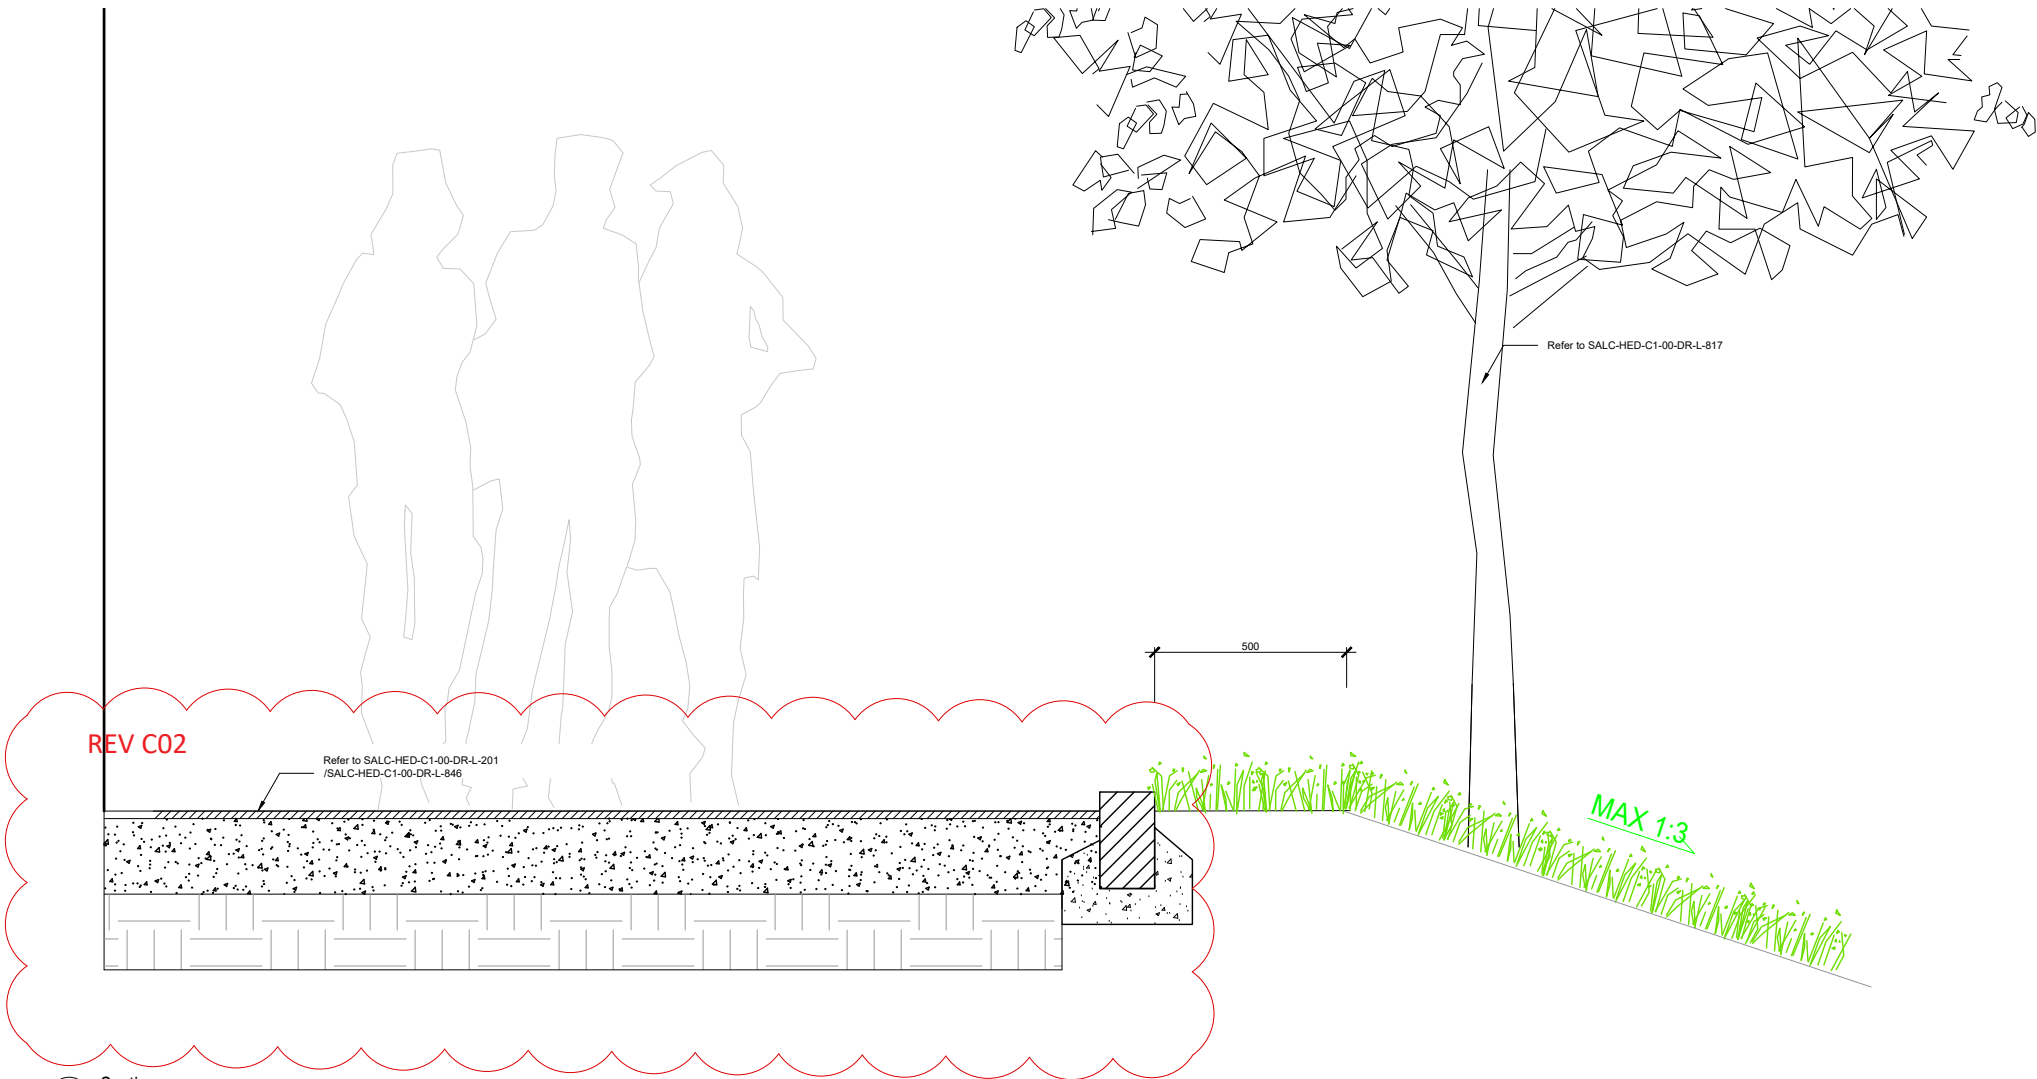

2 Section
1:20 @ A3

NOTES:
This drawing is the copyright of Hyland Edgar Driver. It must not be copied or reproduced without written consent. Only figured dimensions are to be taken from this drawing. All contractors must visit the site and be responsible for taking and checking all dimensions related to the works shown on this drawing.

- NOTES:**
- 1.Refer to SALC-HED-C1-00-DR-L-201 for location
 - 2.Refer to landscape specification for detail.
 - 3.Any discrepancies between drawings of different scale and between drawings and specification where appropriate to be notified to the LA for decision.
 - 4.This drawing defines the design intent and finishes only.
 - 5.Sub-bases, foundations and concrete structures are illustrative only and are to be completed to Engineer's Specification.
 - 6.The Engineer is to be consulted if the CBR of the formation surface is less than 1%
 7. Suppliers and products as shown or similar approved

Safety, Health & Environmental Information
It is assumed that all works will be carried out by a competent contractor / supplier, working where appropriate, to an approved method statement. In addition to the hazards / risks normally associated with the types of work detailed on this drawing, note the following:

Construction:	Maintenance/Cleaning:
Decommissioning/Demolition:	Environmental:

Revision	Description	Date	Checked By
C01	Updated for construction issue	06.02.20	MF
C02	Hatch update	10.02.20	MF
C03	Final Construction Issue	26.05.22	JW

Client

FOR CONSTRUCTION

ECF

Hyland Edgar Driver
One Wessex Way
Colden Common
Winchester
Hampshire
SO21 1WG

HED

Project Name
Salford Central_Zone C_Phase 01

Title
RAMP

Discipline LANDSCAPE	Project Phase CONSTRUCTION
Drawing Originator HED	Originator's Job No.

Checked By	Checked Date	Drawn By	Drawn Date
		JW	03.07.19
Approved By	Approval Date	Scale	
	03.07.19	AS@A3	

Building Grid Reference	Revision
SALC-HED-C1-00-DR-L-820	C03