


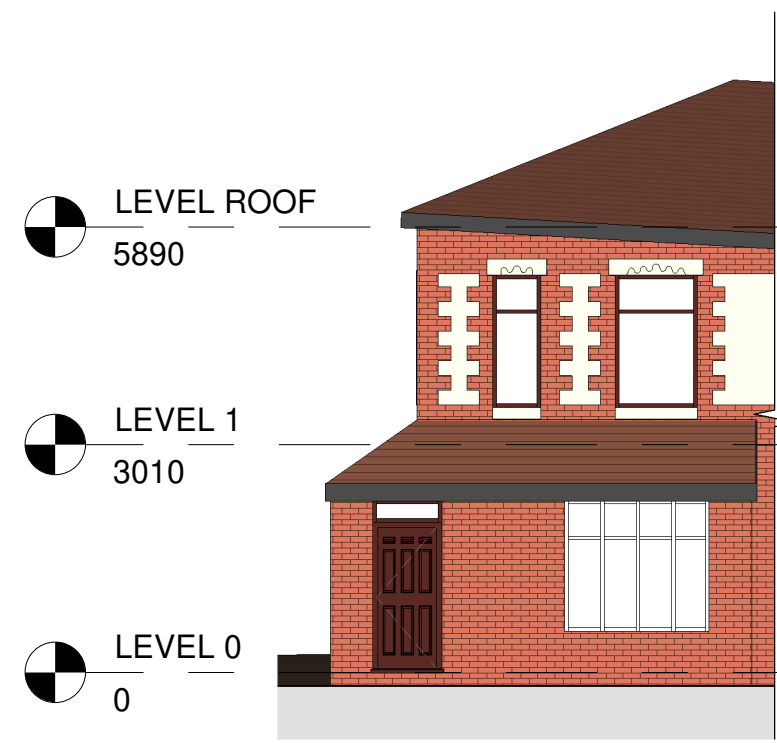


3 Front - Existing
1 : 100




4 Left Side - Existing
1 : 100




5 Rear - Existing
1 : 100

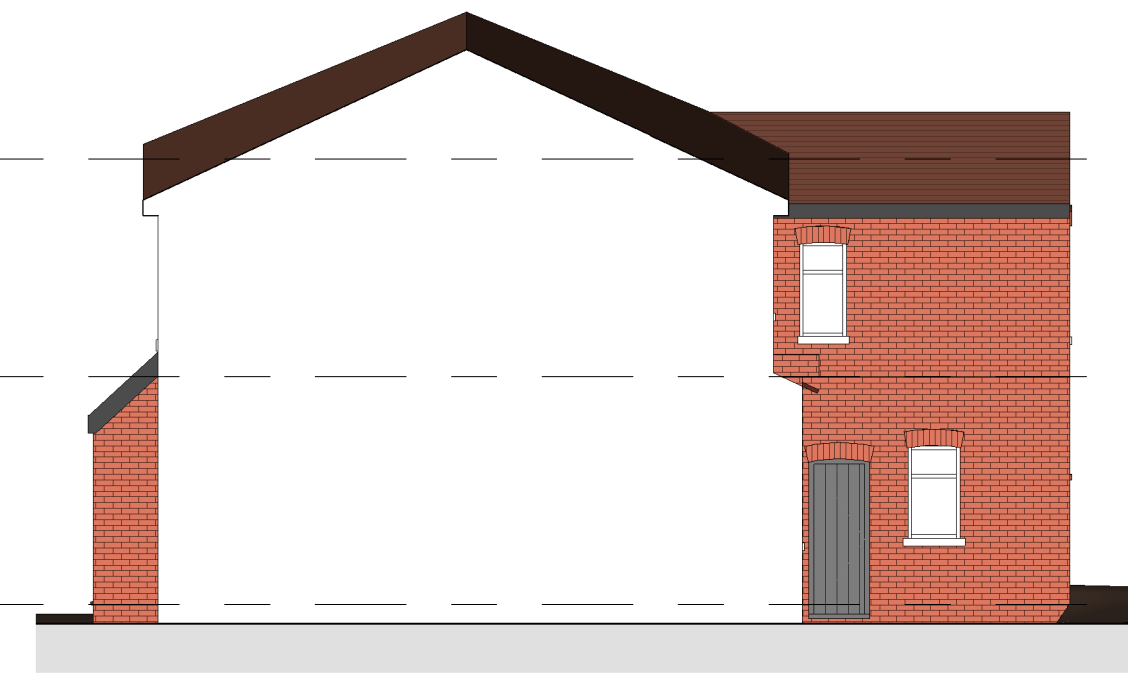


6 Right Side - Existing
1 : 100

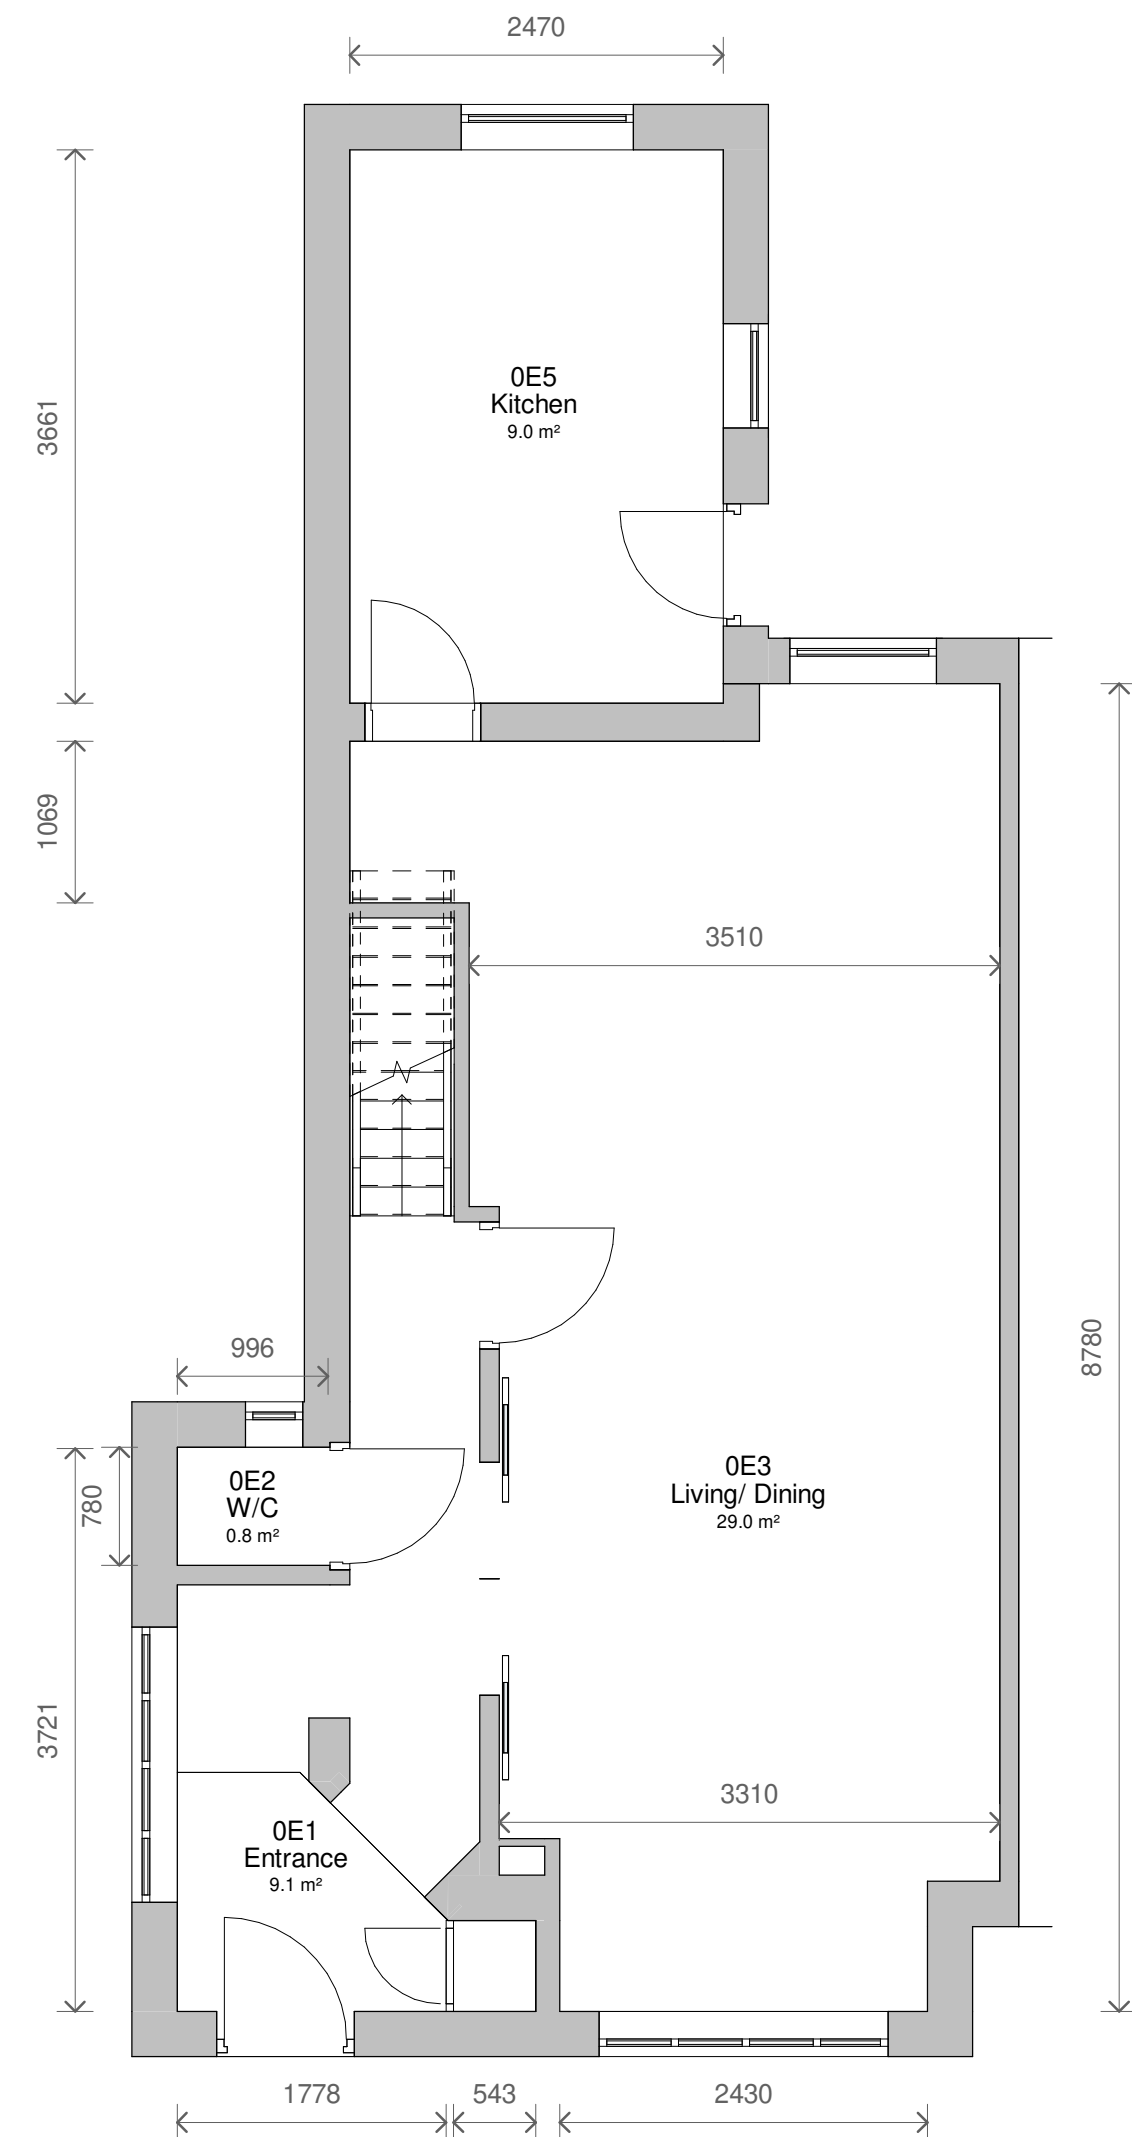

1 Level 0 - Existing
1 : 50

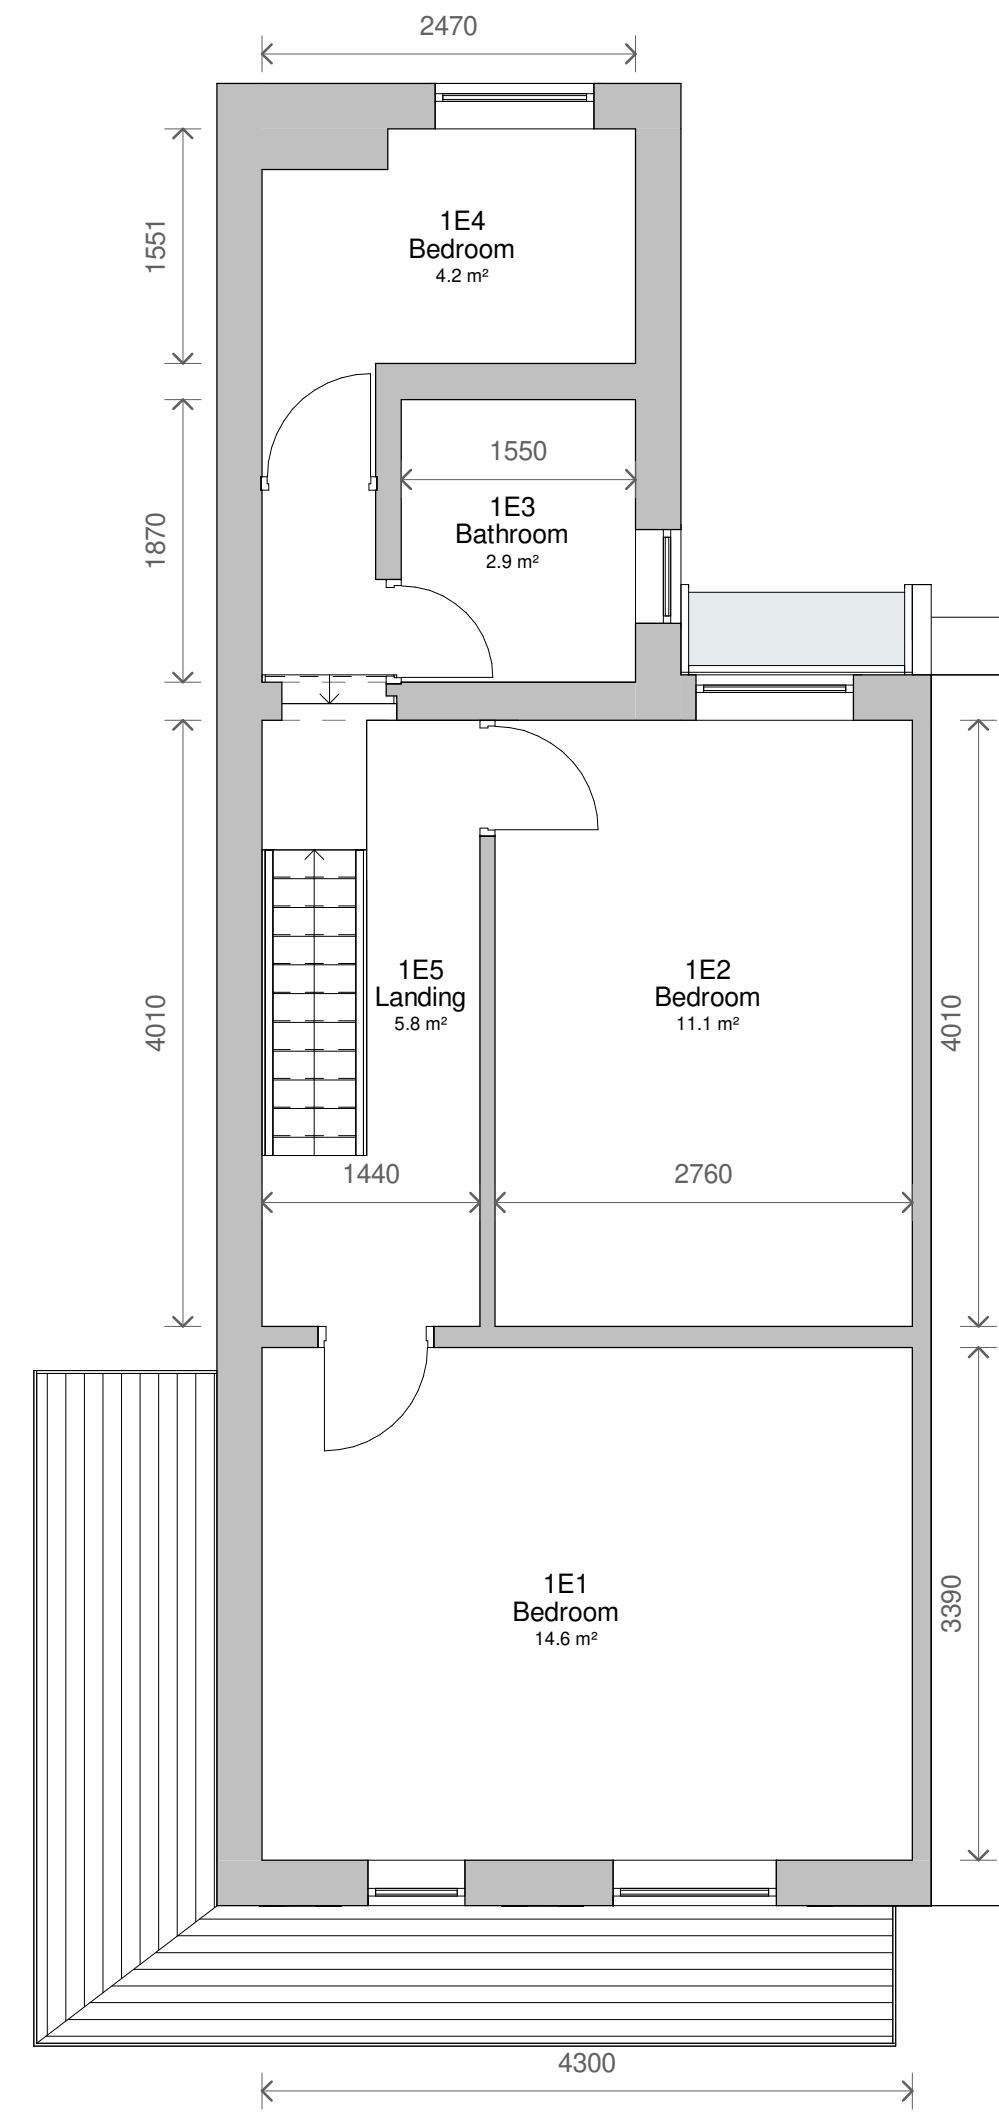

2 Level 1 - Existing
1 : 50

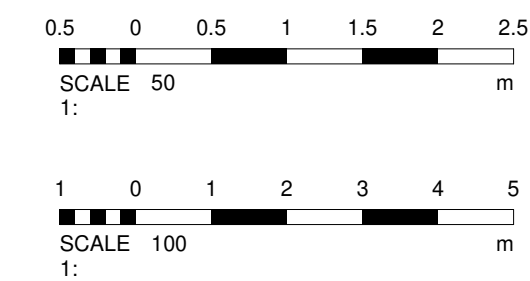

No. Description Date		
PROJECT		
50 Wellington Street West		
TITLE		
Existing Plans and Elevations		
CLIENT		
Client		
STATUS		
DESIGN		
DRAWN BY	DATE	SCALE (@ A1)
GJ	30/06/2022	As indicated
PROJECT NUMBER	DRAWING NUMBER	REV
GSS22051	002	
GOLD SKETCH		
www.goldsketch.co.uk info@goldsketch.co.uk 0161 792 9595		
NOTES		
COPYRIGHT ALL RIGHTS RESERVED. NO PART OF THIS DRAWING MAY BE REPRODUCED WITHOUT WRITTEN CONSENT. DRAWING TO BE USED FOR THE EXISTING PLAN ONLY. ALL DIMENSIONS ARE TO FACE UNLESS OTHERWISE SPECIFIED. ALL DIMENSIONS ARE IN METRES UNLESS OTHERWISE SPECIFIED. ALL DIMENSIONS ON THIS DRAWING ARE IN METRES UNLESS OTHERWISE SPECIFIED.		