


PLANNING PERMISSION, CHANGE OF USE C3 to C4 MULTIPLE OCCUPANCY

Apartment 708, Bridgewater Point, Worrall Street, Salford, M5 4YB

1. Block B Plan

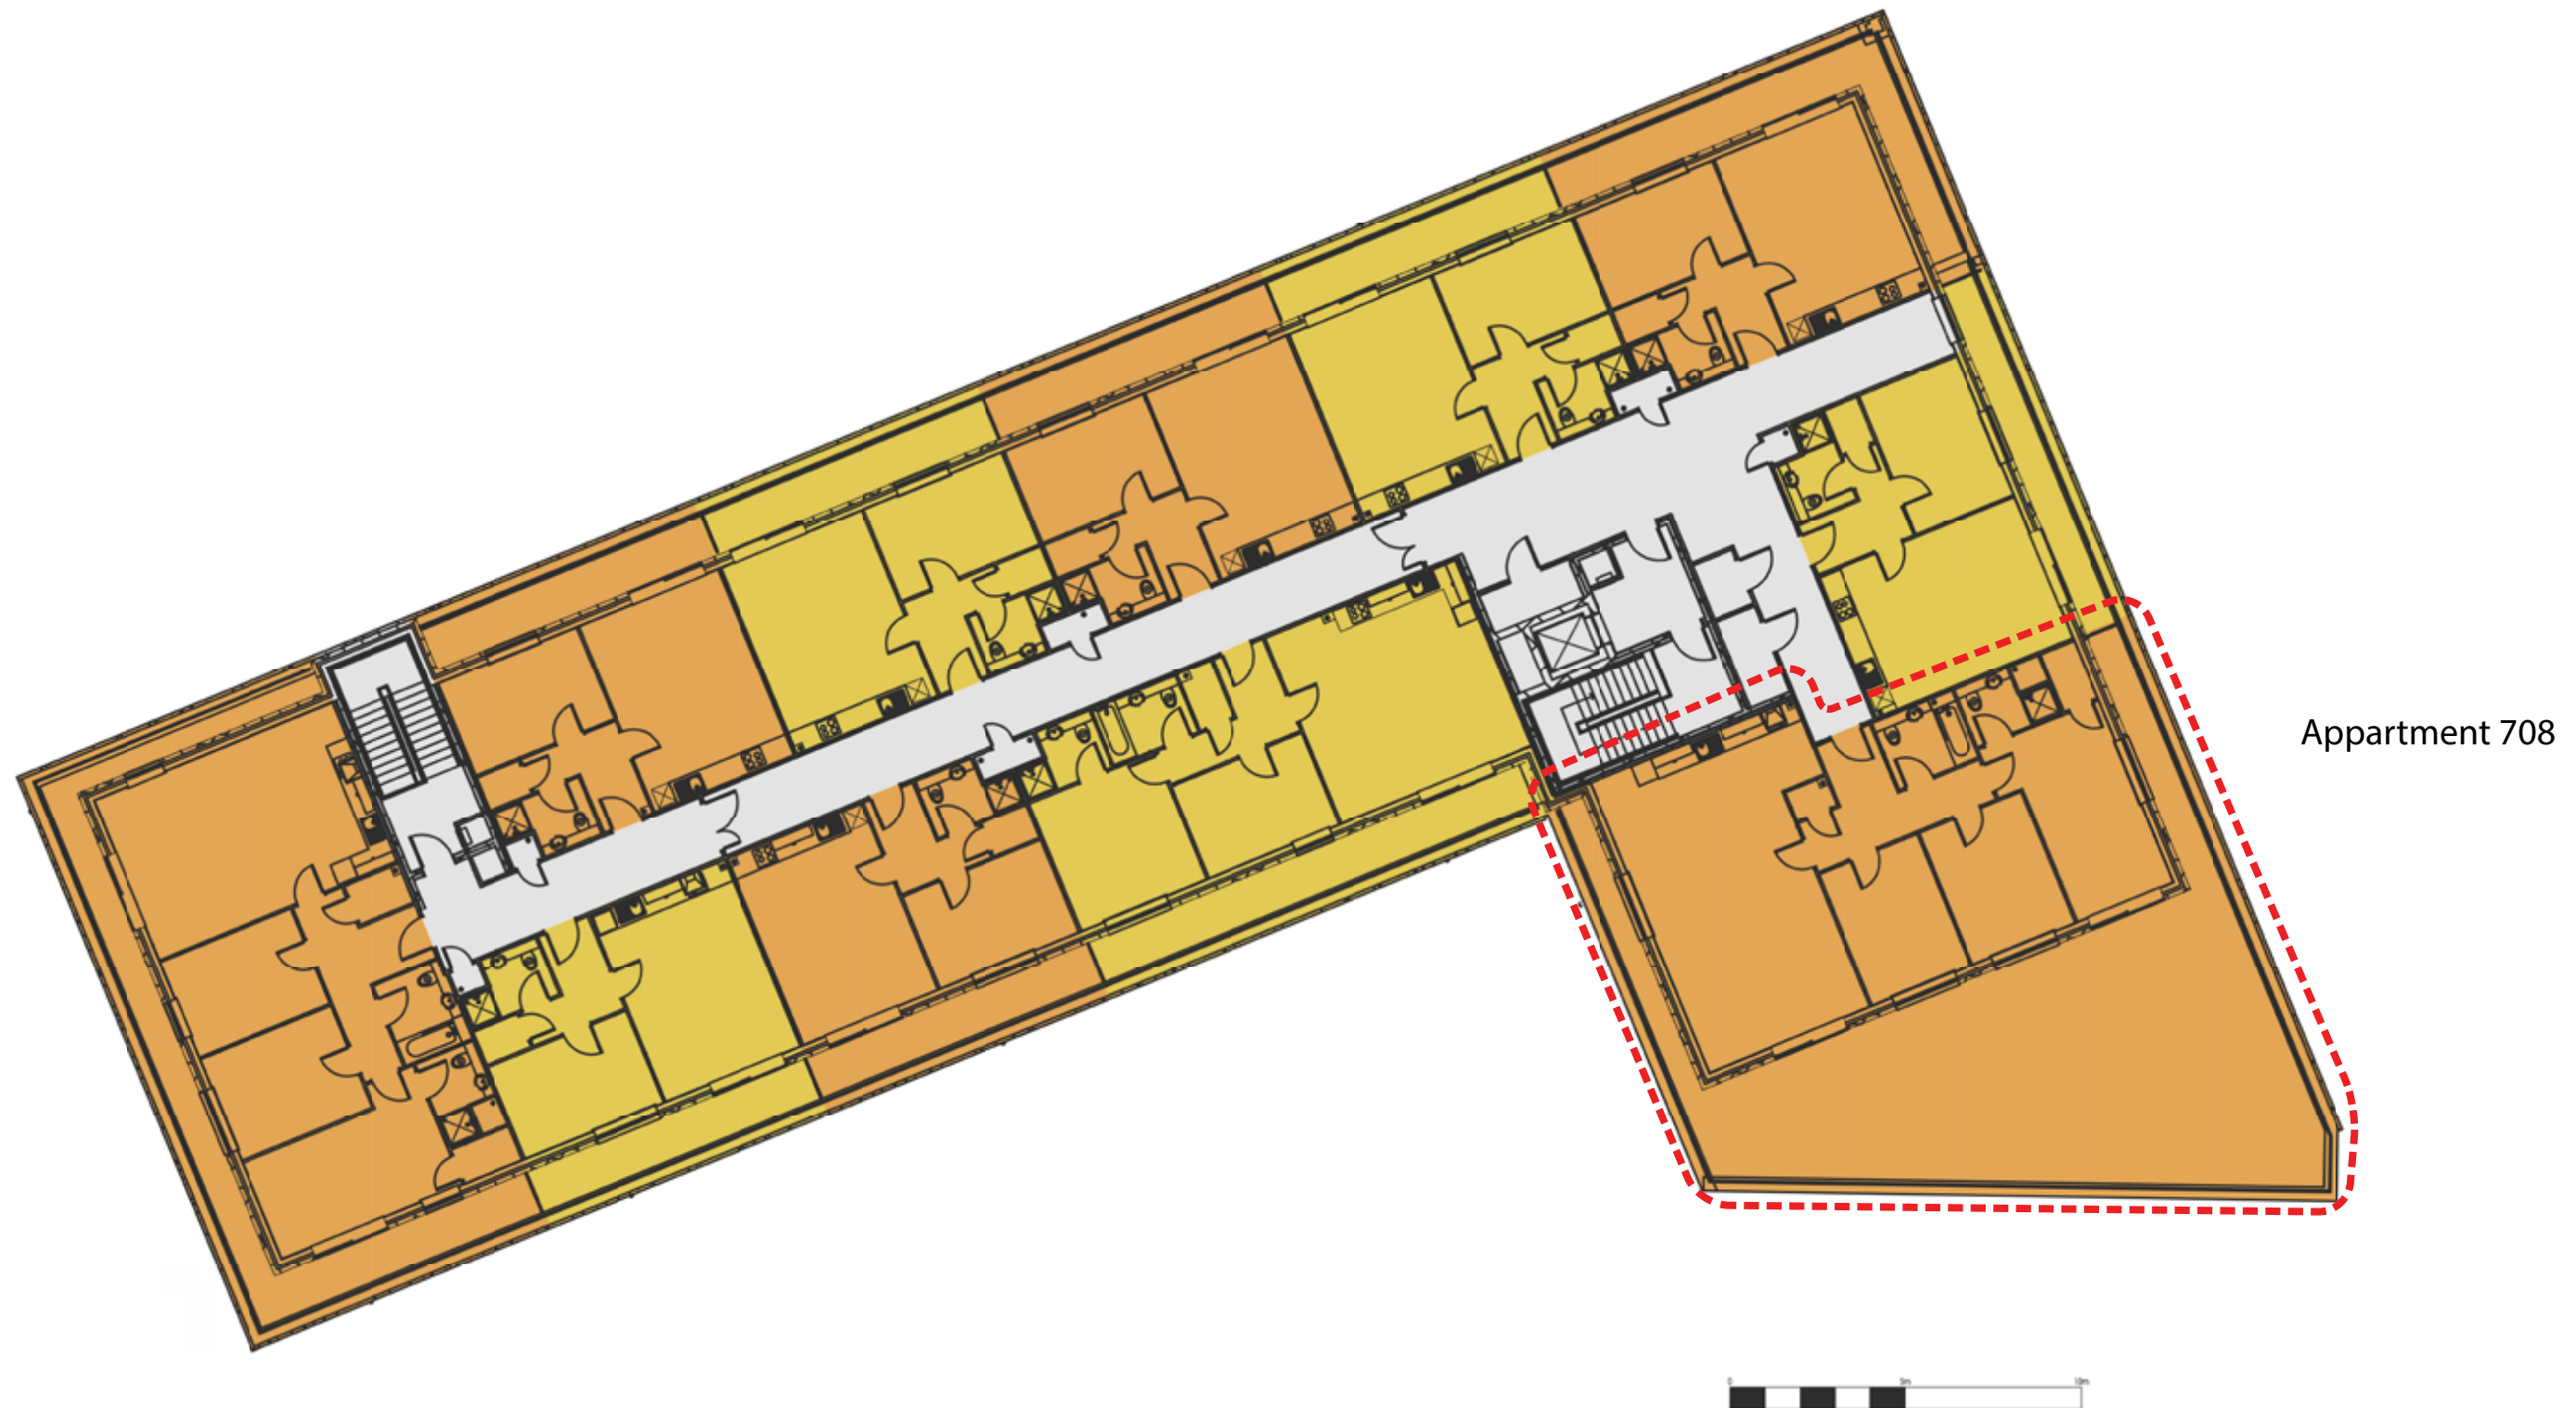

Notice For information*

There are no changes made to the flat.

We are applying for change of use with current Layout and condition.

Plan 1:200 (on A3 paper)



Landlord: Ms Li Po wa, & Mr Alotto Jonathan Louis

2022.10.12 Planing permission document [rev 01]

PLANNING PERMISSION, CHANGE OF USE C3 to C4 MULTIPLE OCCUPANCY

Apartment 708, Bridgewater Point, Worrall Street, Salford, M5 4YB

2. APPARTMENT PLAN

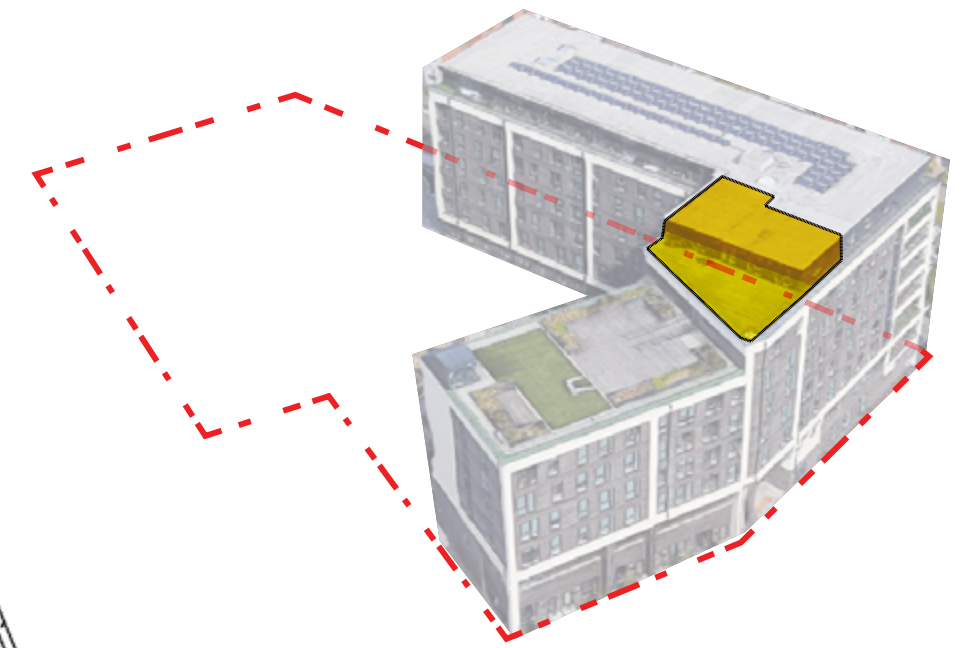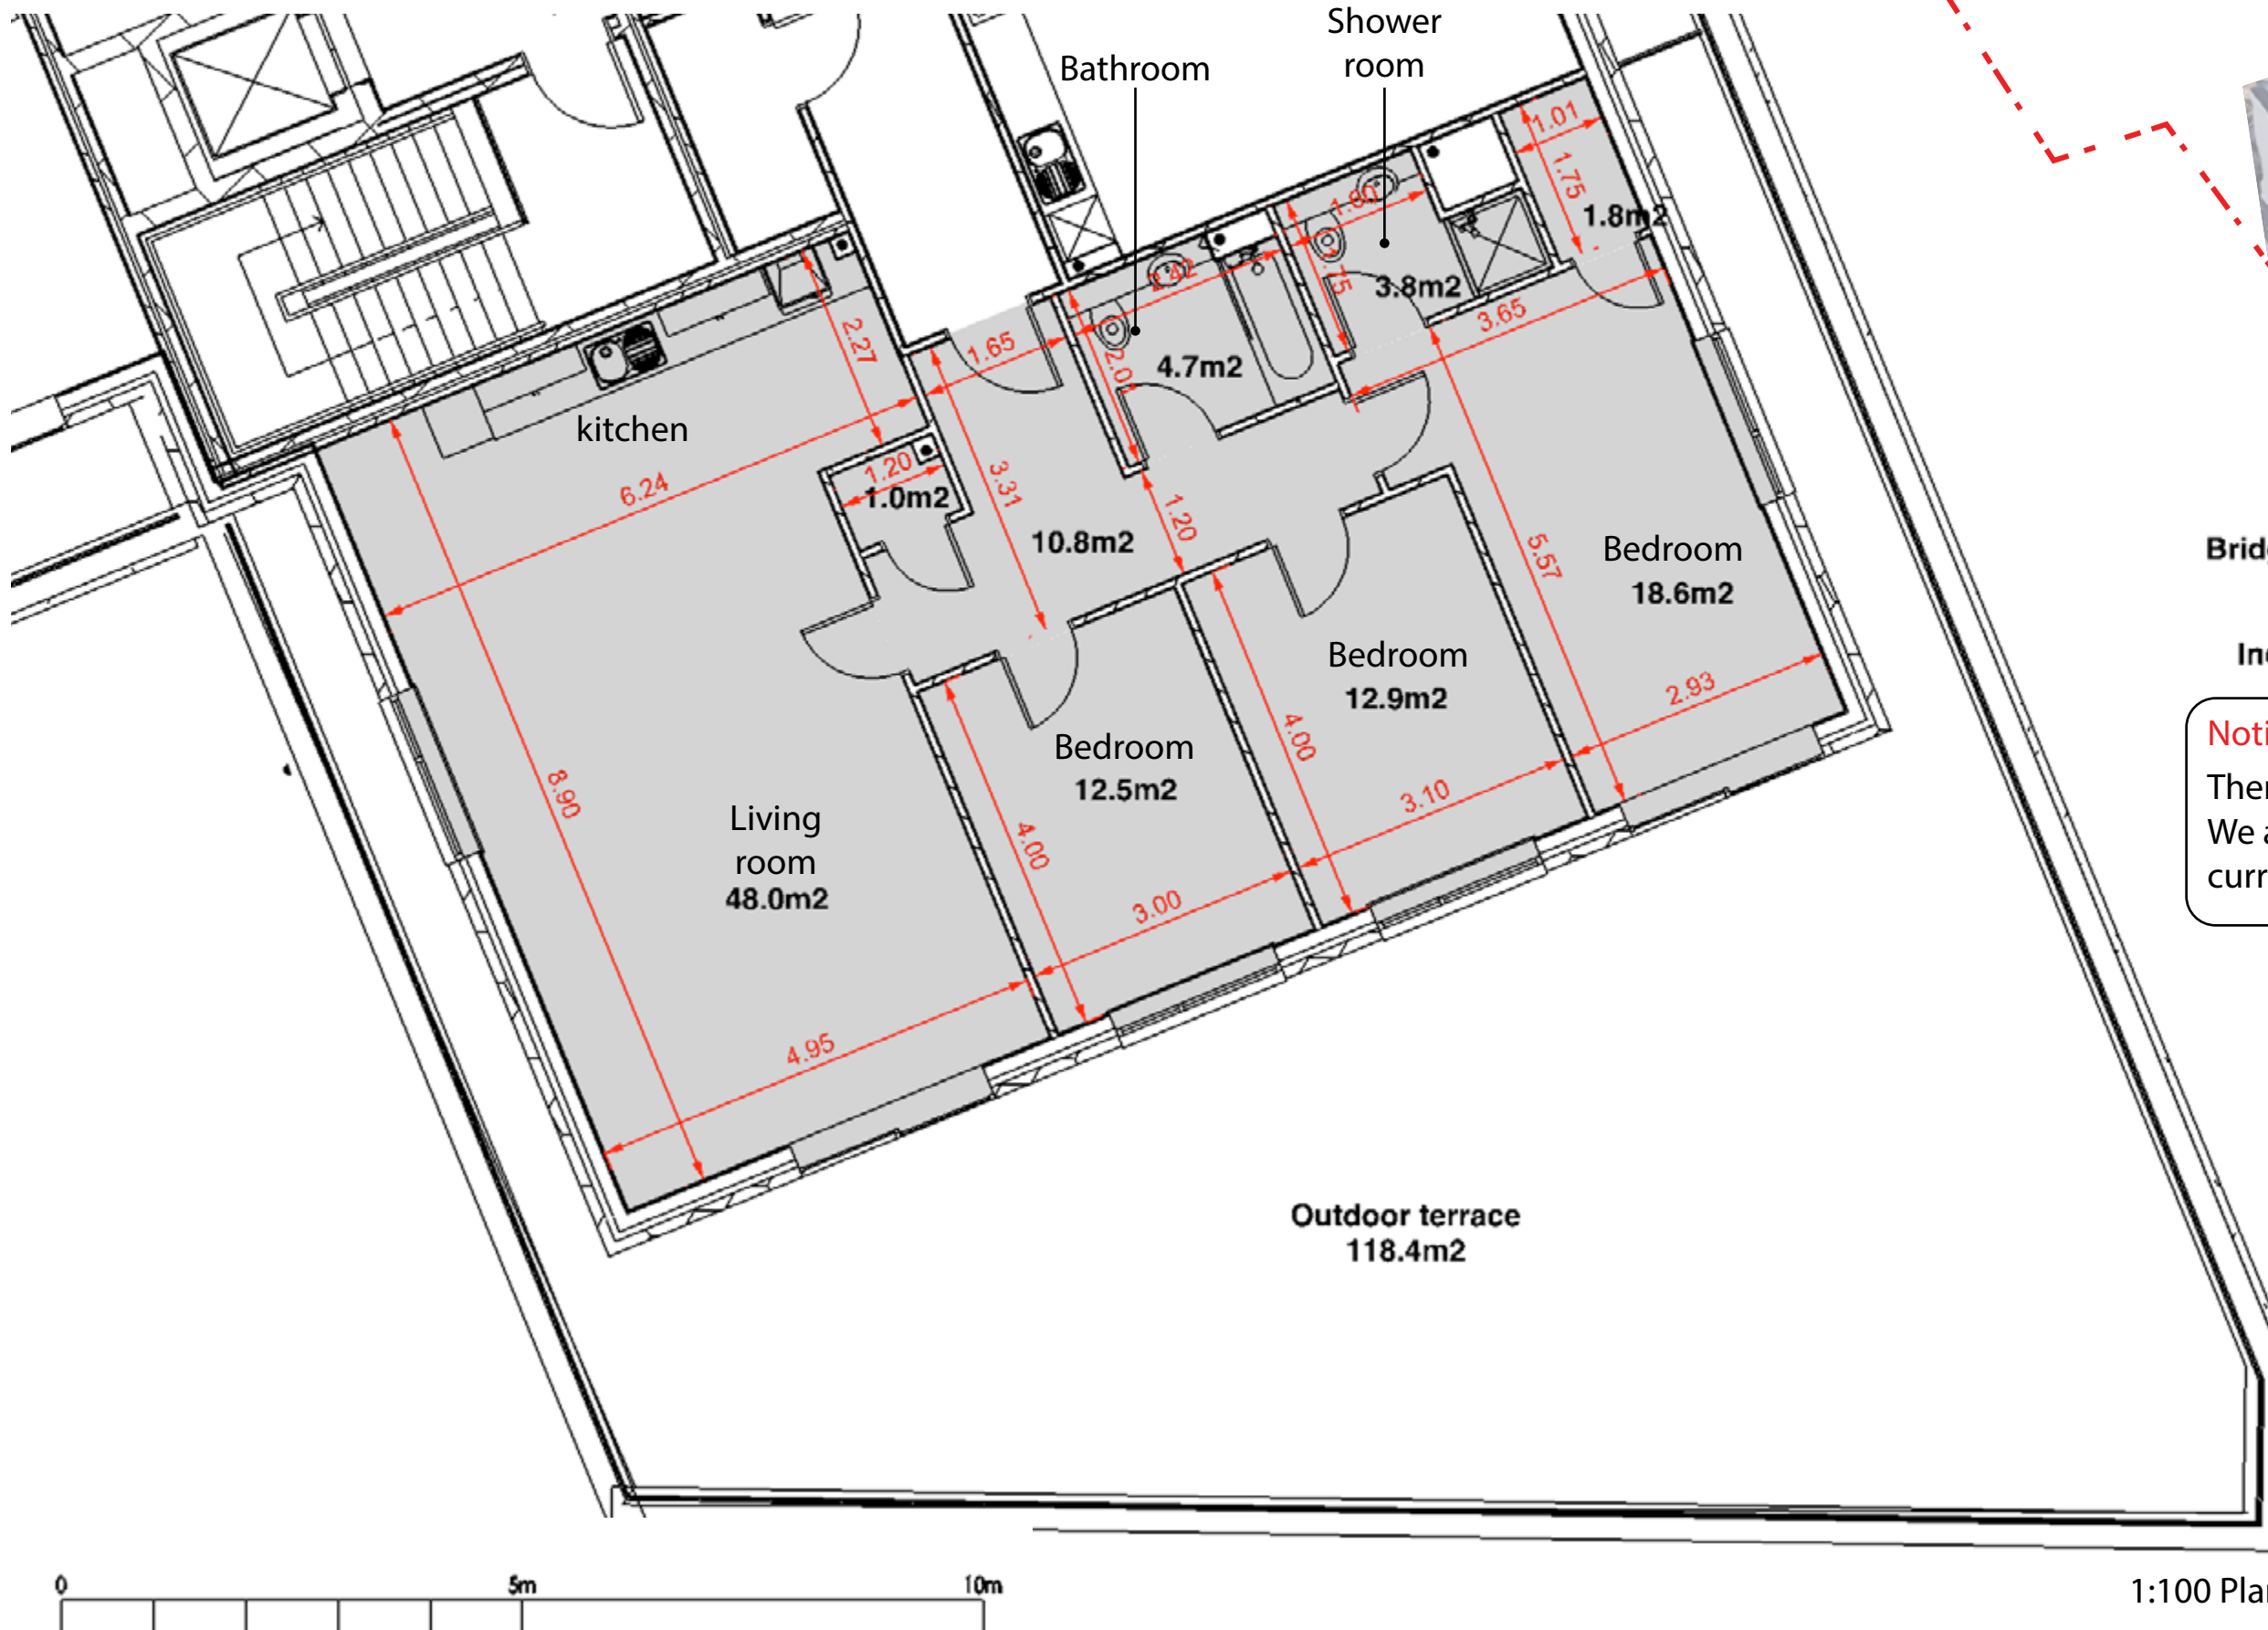

**Bridgewater Point, Block B
Apartment 708**

Indoor Area: 114,10m²

Notice For information*

There are no changes made to the flat.
We are applying for change of use with
current Layout and condition.

PLANNING PERMISSION, CHANGE OF USE C3 to C4 MULTIPLE OCCUPANCY

Apartment 708, Bridgewater Point, Worrall Street, Salford, M5 4YB

Bridgewater Point, Block B
Apartment 708

19300ft Area: 174.16m2

2. APPARTMENT PLAN

Notice For information*
There are no changes made to the flat.
We are applying for change of use with
current Layout and condition.

