


OS location plan
scale 1:1250

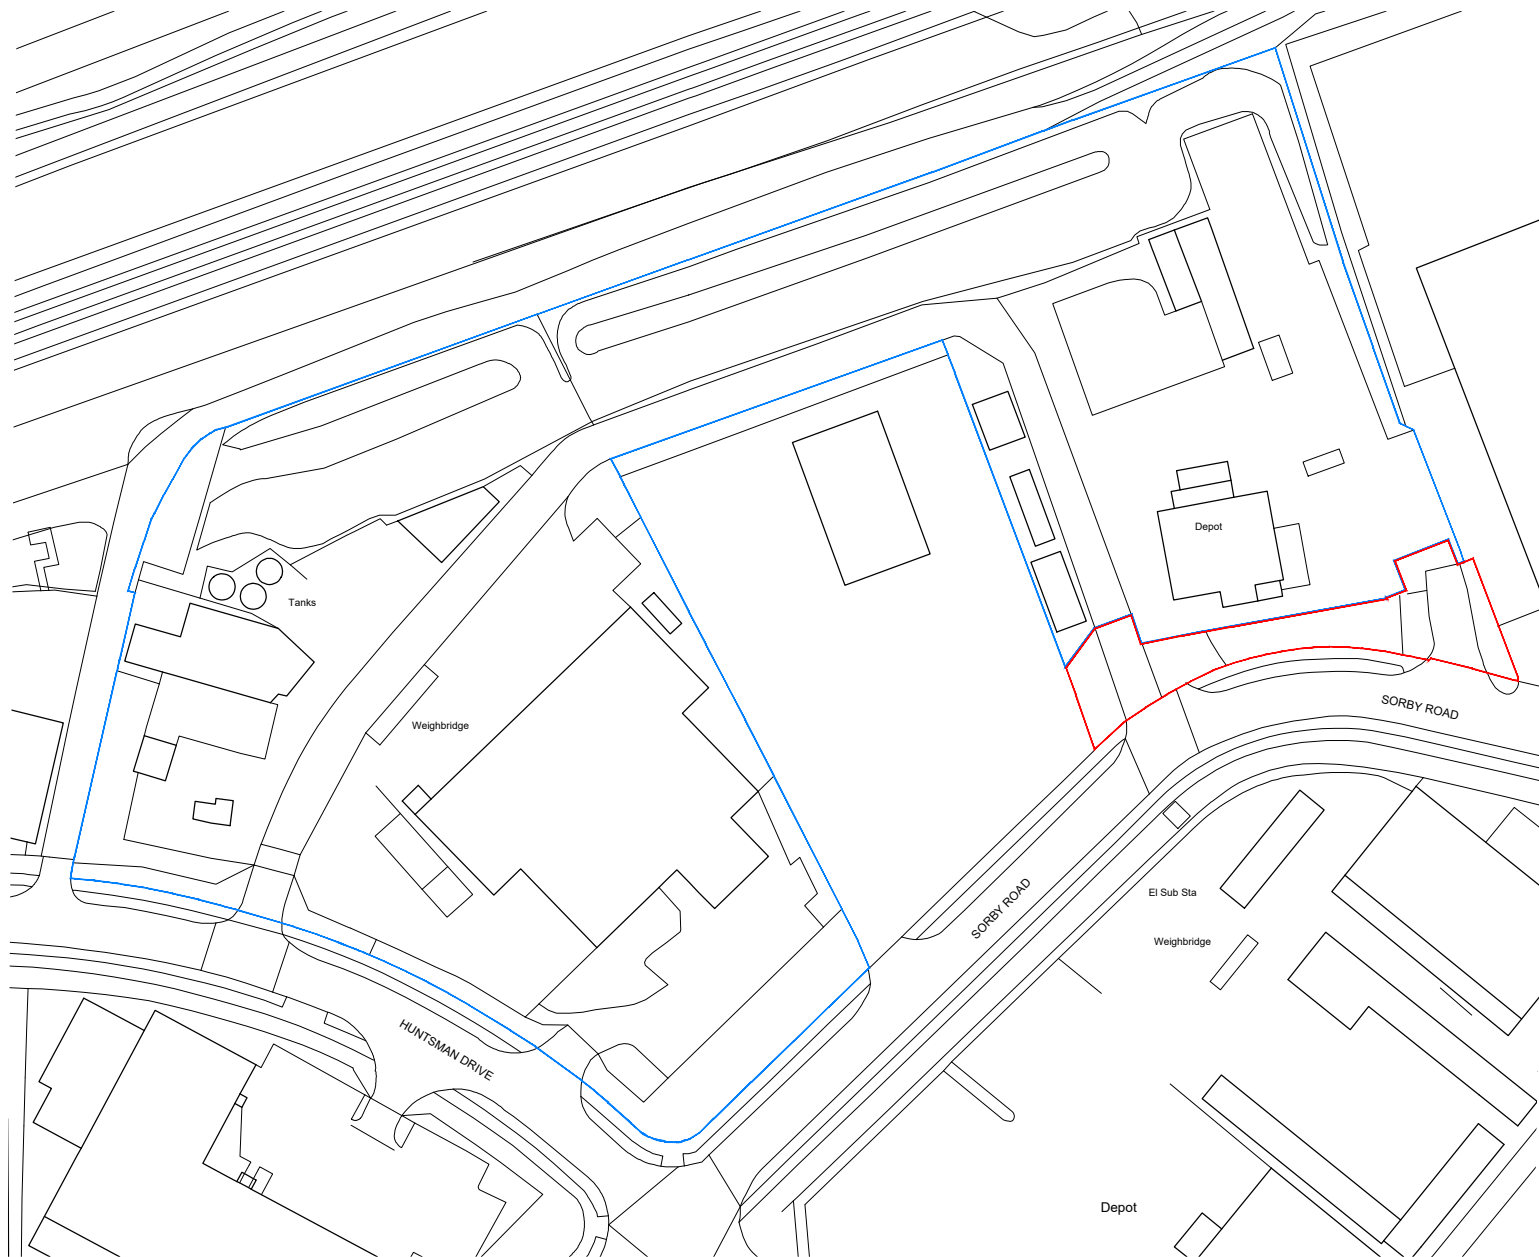

mf ■ architecture
project:

multisol, huntsmans
drive, irlam
title: OS location plan

FOR PLANNING ONLY

date: 10.07.22
scale: 1:1250 @ A4
drawn: hc

dwg.no:
800•L01 • -