




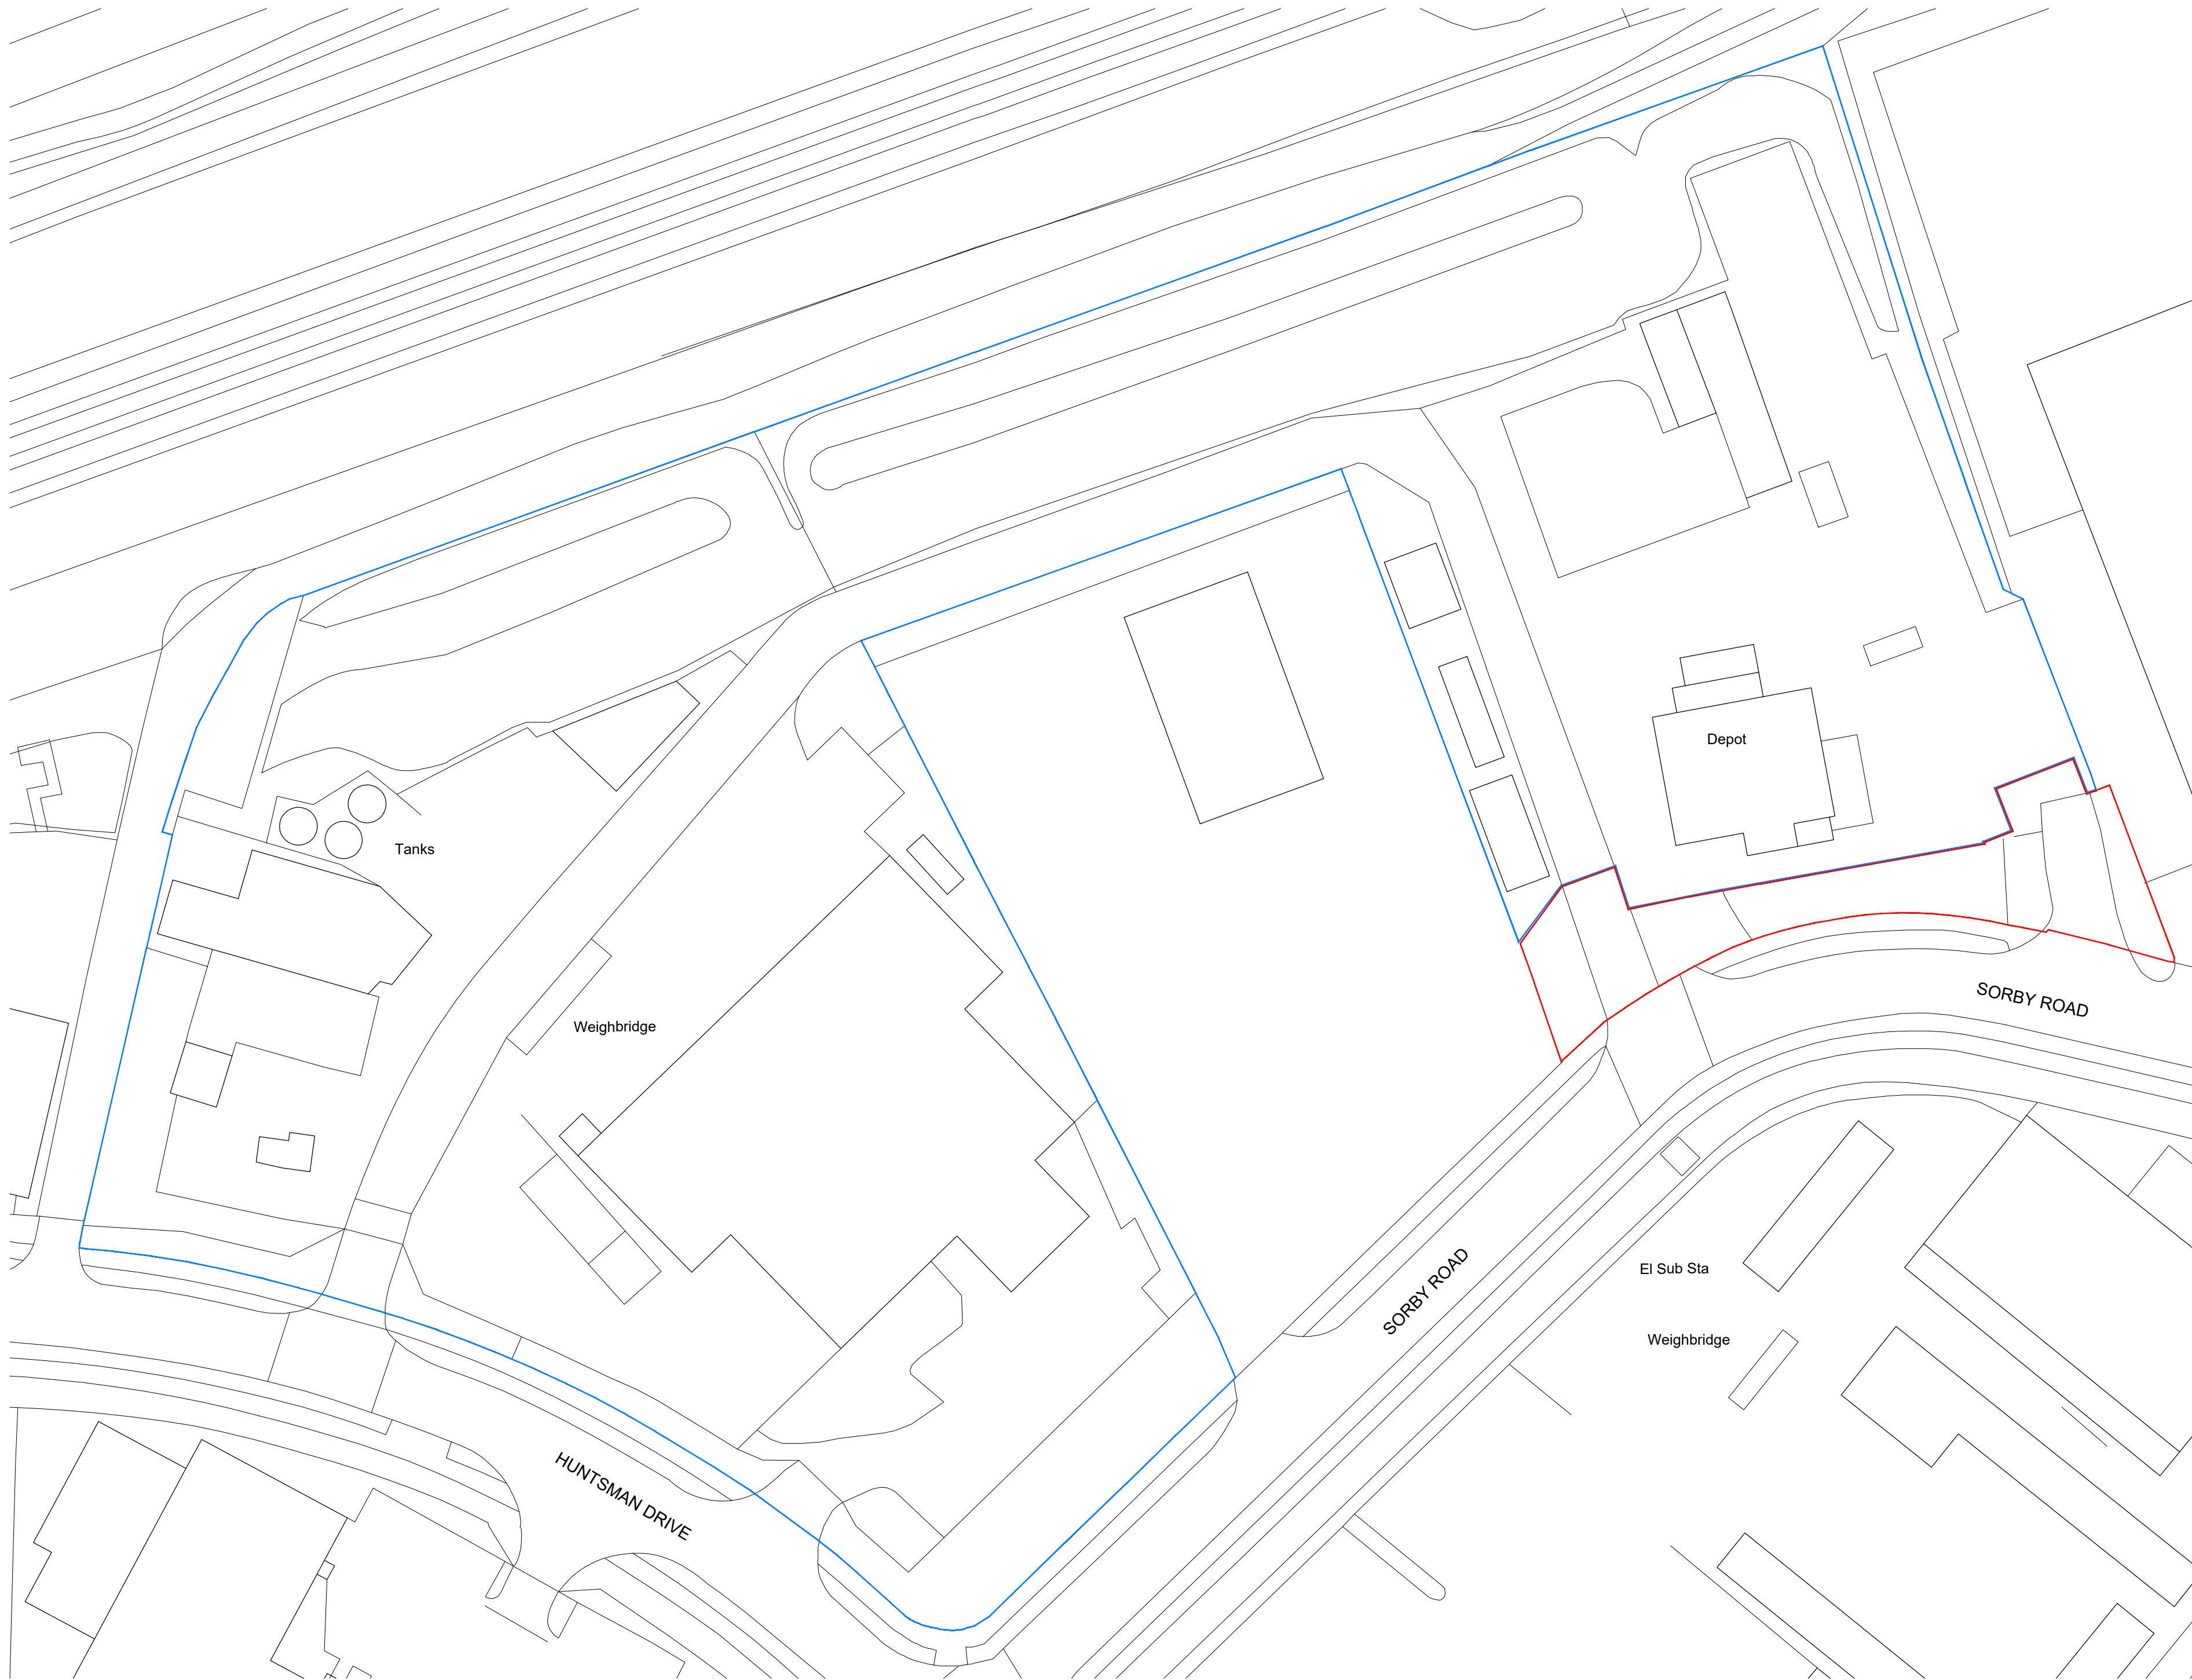

existing block plan  
scale 1:500

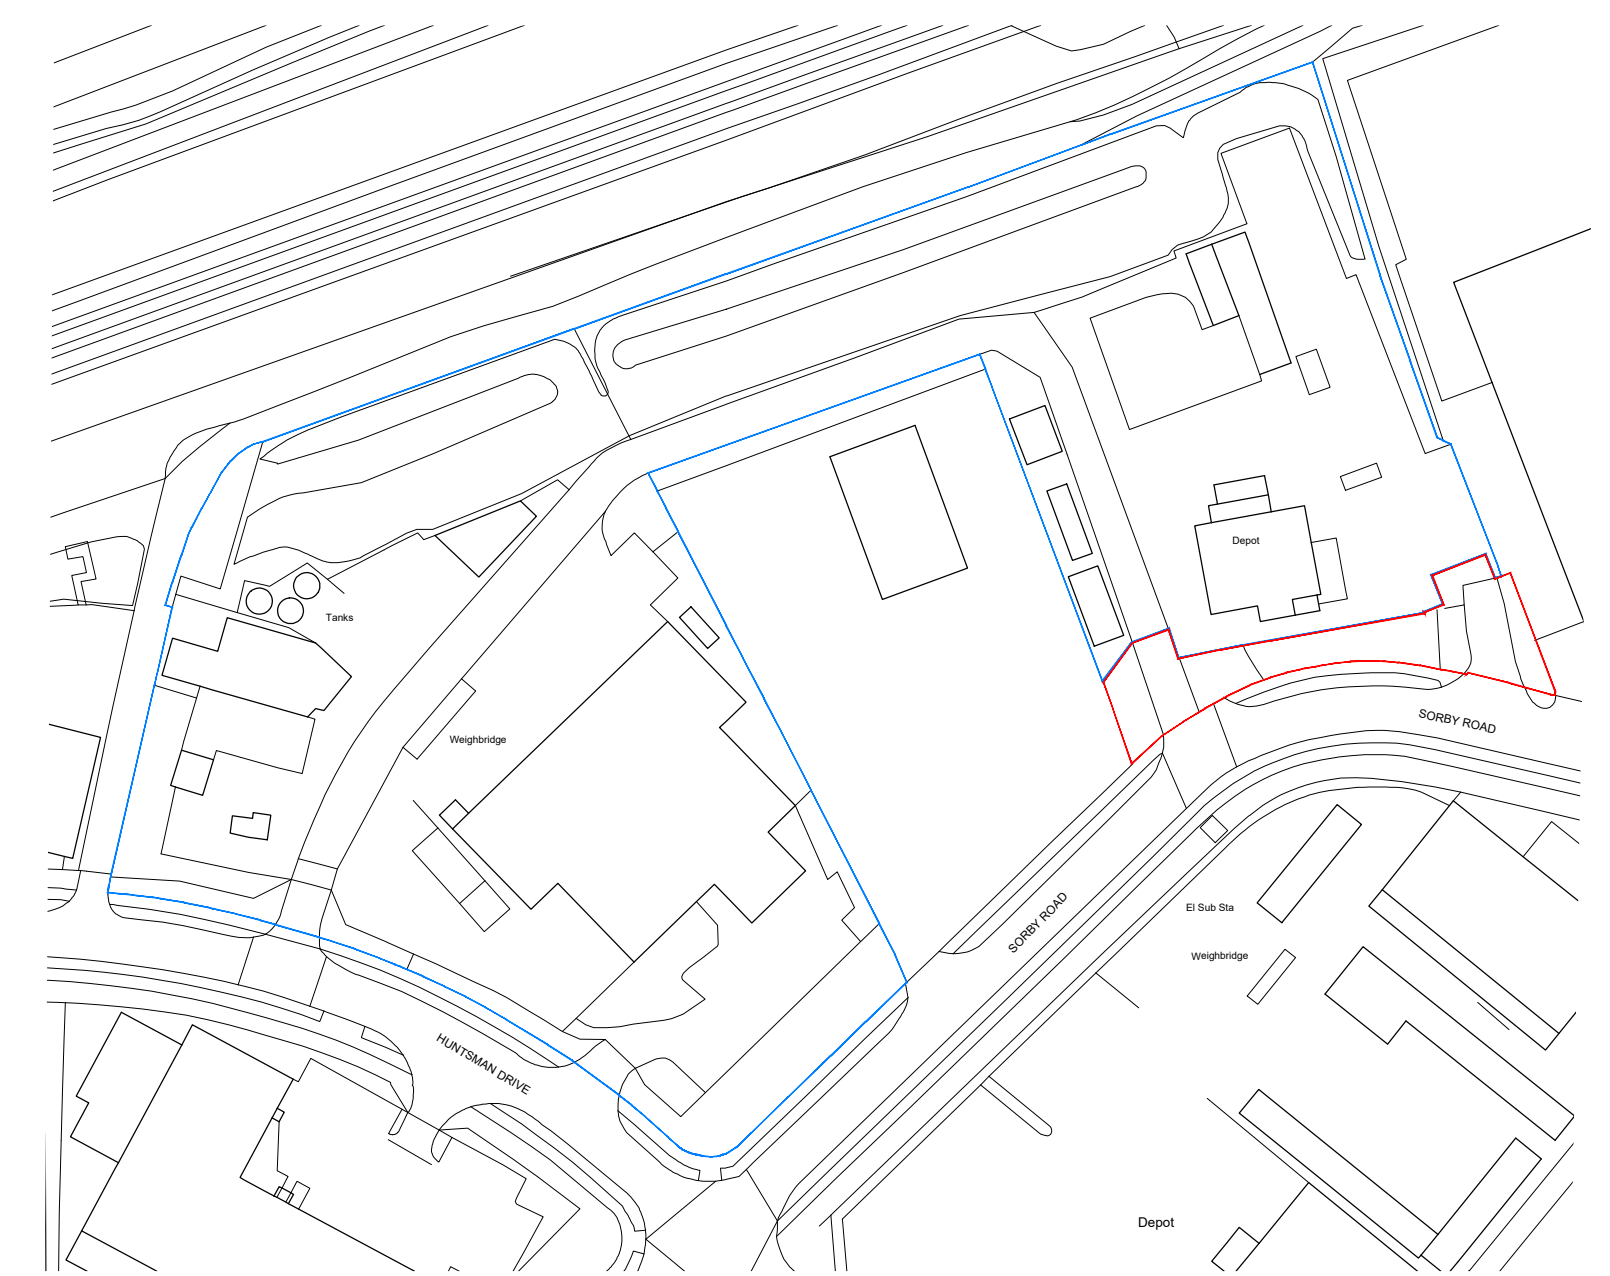

OS location plan  
scale 1:1250

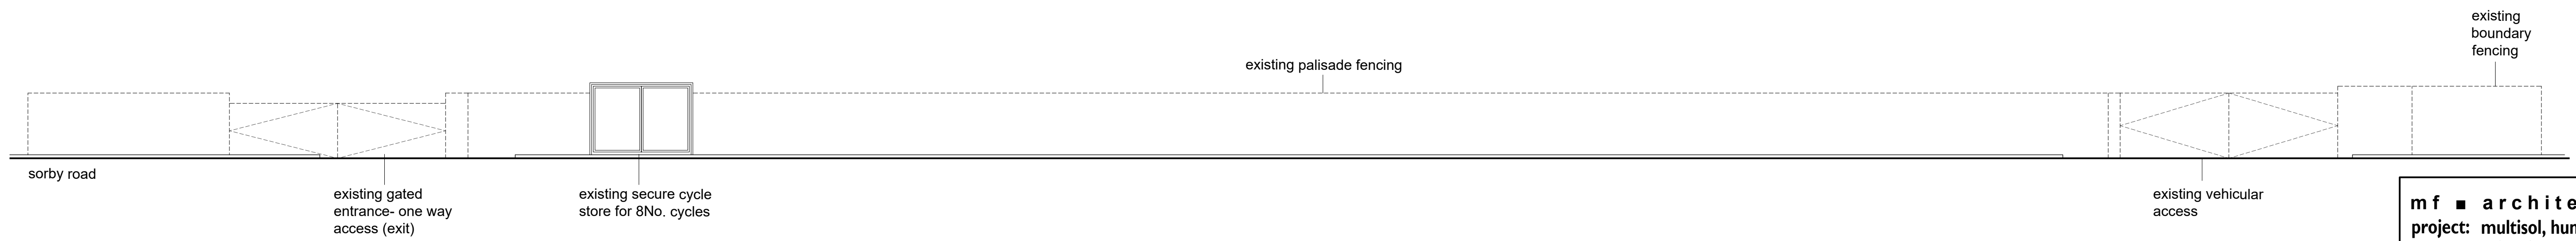

existing street scene elevation  
scale 1:100

**m f ■ architecture**  
project: multisol, huntsmans  
drive, irlam  
title: OS location plan,  
existing block plan &  
existing street scene  
elevation  
FOR PLANNING ONLY

date: 10.07.22  
scale: 1:100 @ A1  
drawn: hc  
dwg.no: 800•P01 • -

PO Box 168 Liverpool L17 0WD ■ tel: 0151 727 7270 ■ info@mfarch.com