


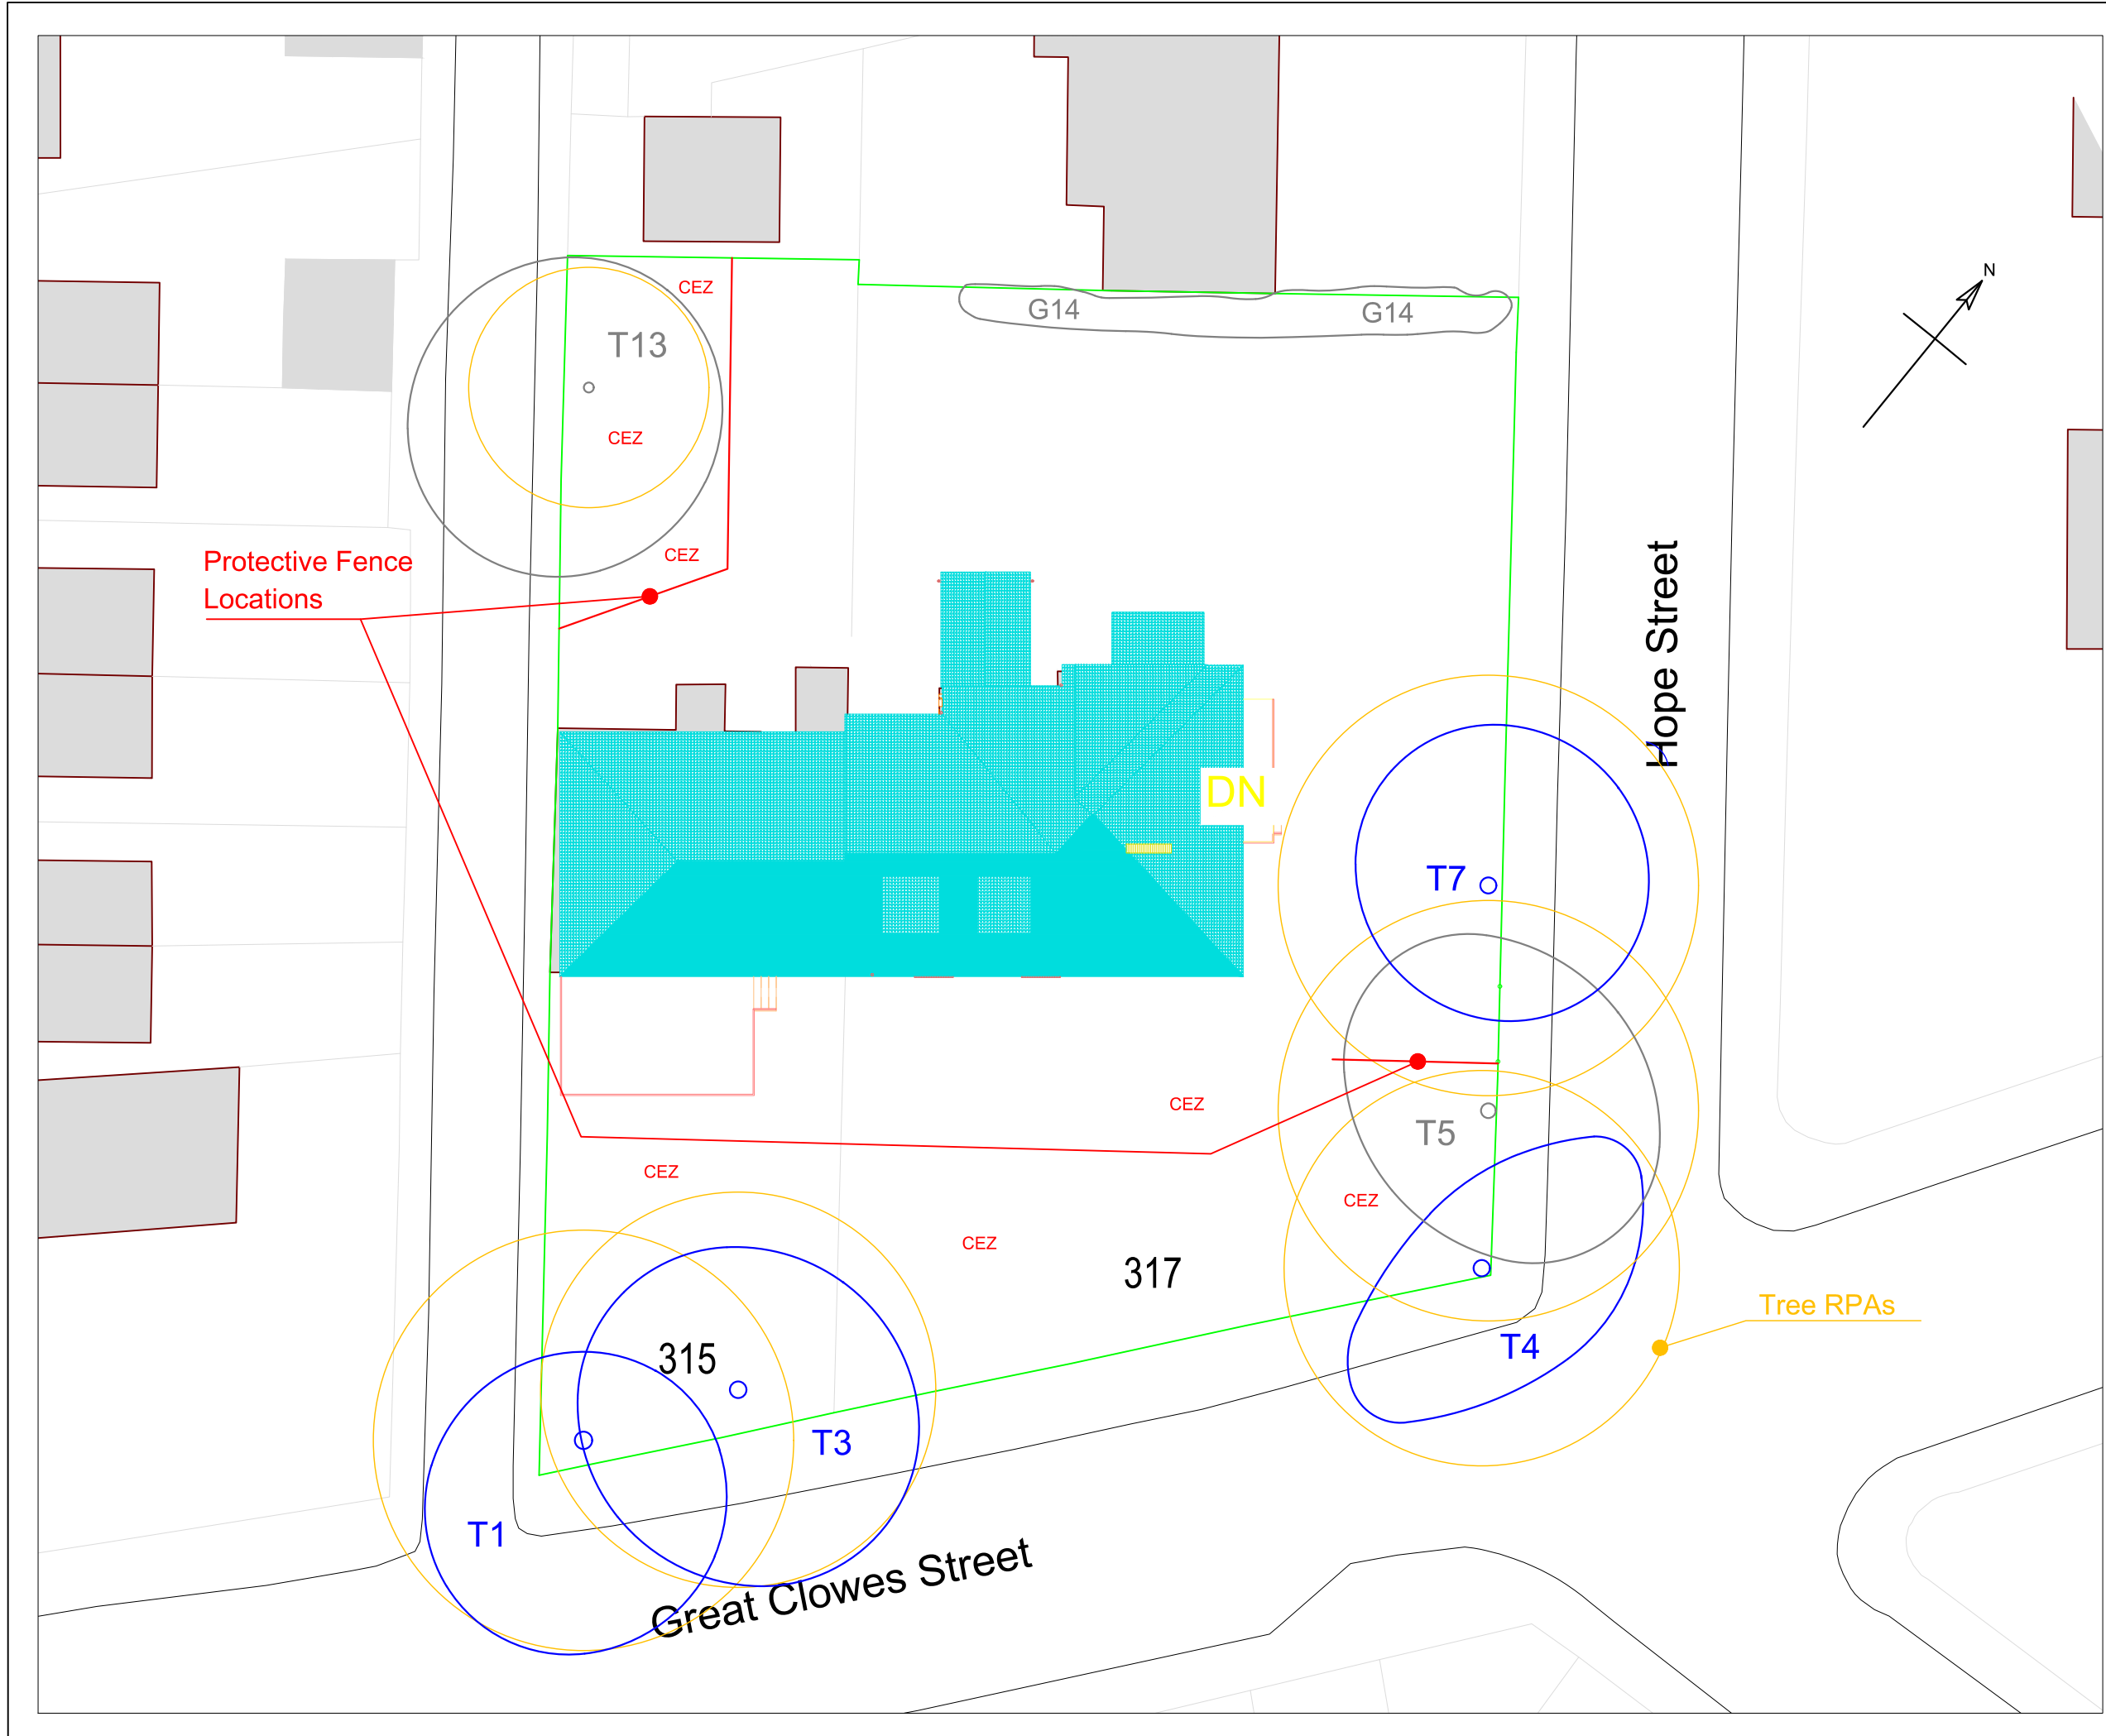

 **Category A Tree**
Trees of high quality with an estimated remaining life expectancy of at least 40 years

 **Category B Tree**
Trees of moderate quality with an estimated remaining life expectancy of at least 20 years

 **Category C Tree**
Trees of low quality with an estimated remaining life expectancy of at least 10 years, or young trees with a stem diameter below 150mm

 **Category U Tree**
Trees in such a condition that they cannot realistically be retained as living trees in the context of the current land use for longer than 10 years

 **RPA**
Calculated root protection area (RPA) depicted as a measured radius around a tree that should remain undisturbed during demolition and construction activity, a construction exclusion zone (CEZ)

 **CEZ**
Protective fencing location.

Dwg: RTS/31052022/TPP 002

Client:
Beis Ruchel School

Project:
317 Great Clowes Street
Salford M7 2HE

Date: 31/05/2022

Scale: 1:250 **Size:** A3

Rowbottom's Tree Services Ltd
Cheddleton Lodge West Road
Prestwich Manchester M25 3FB
Tel: 0161 773 2788
www.rowbottoms-tree-services.co.uk
bill@rowbottoms-tree-services.co.uk