


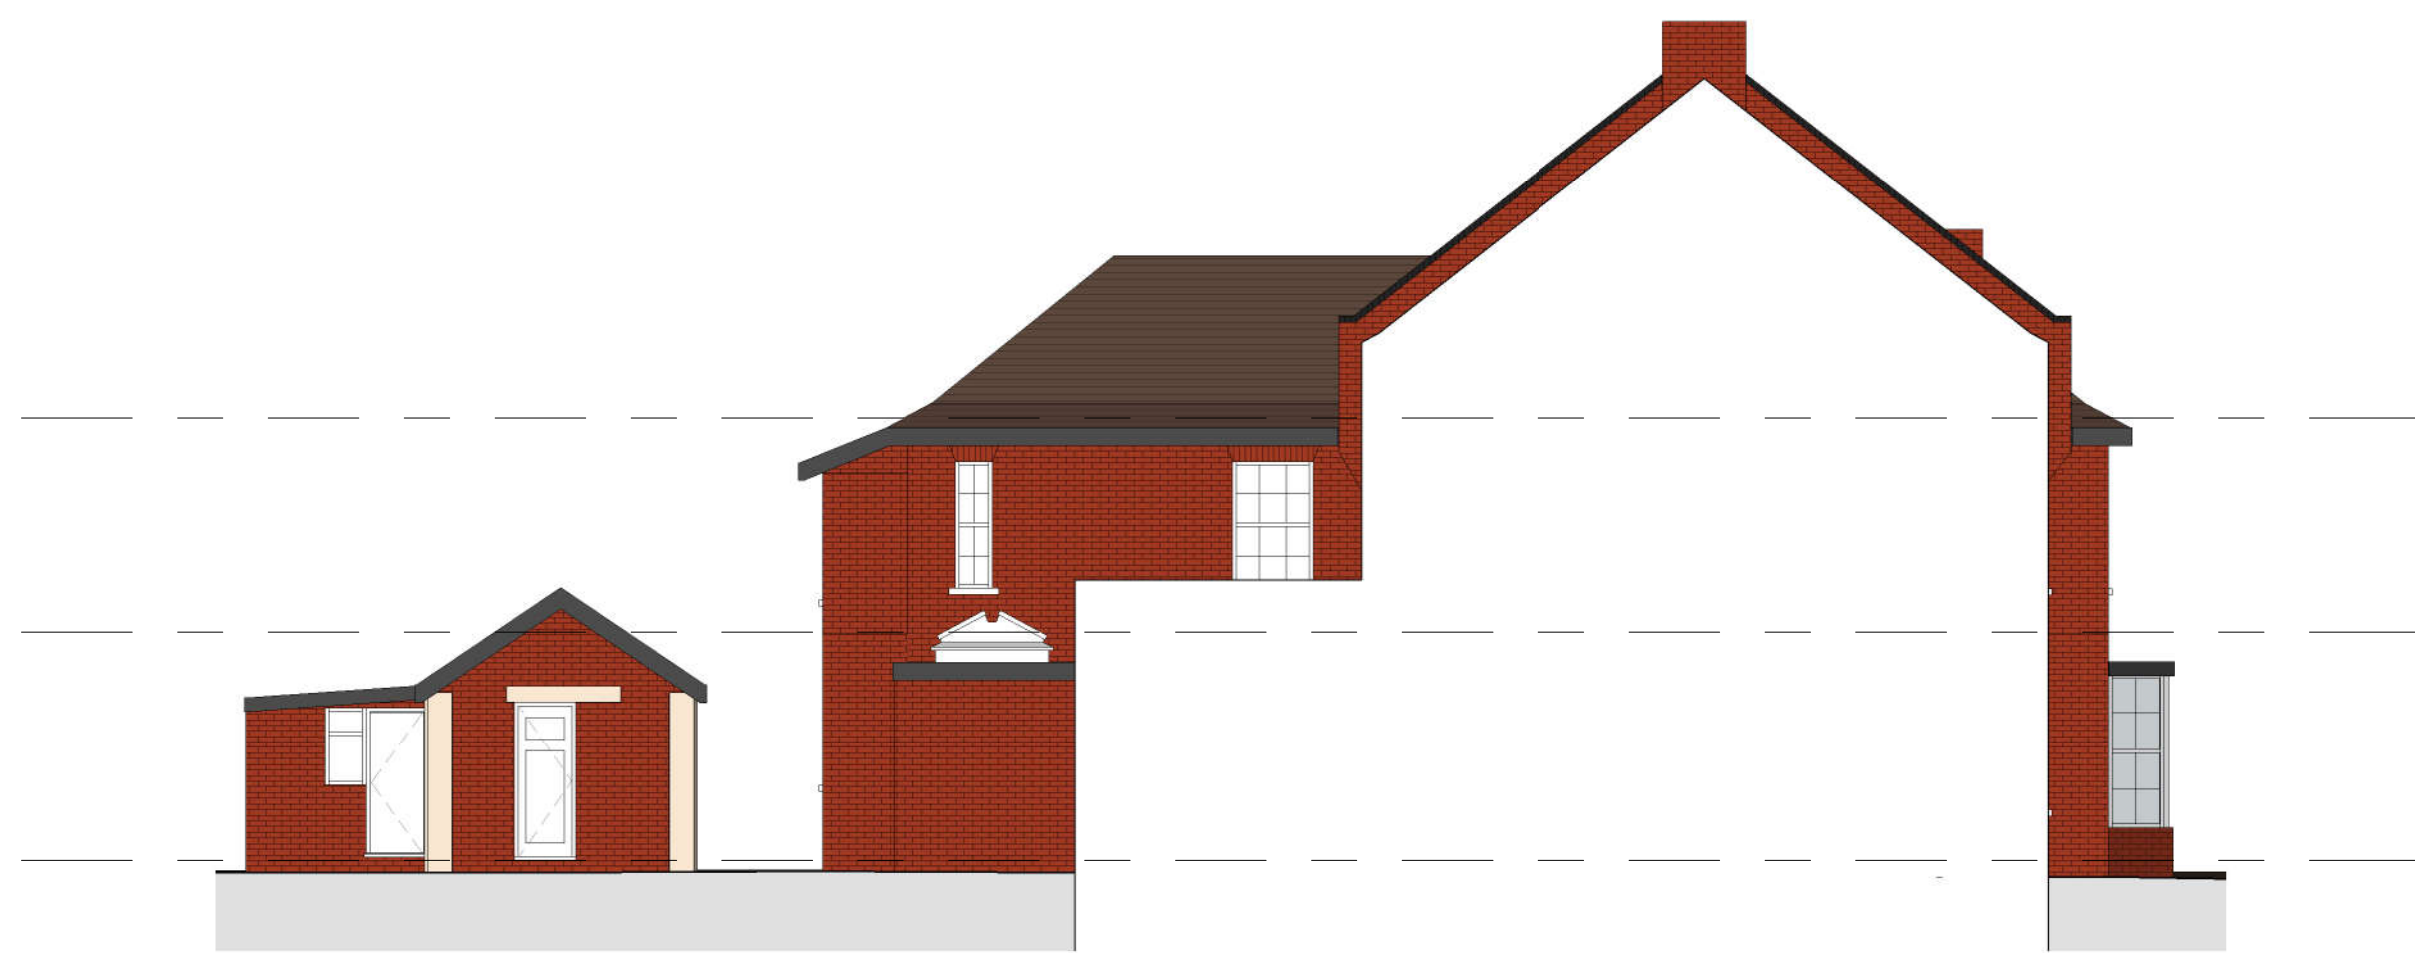

7	Revised Plans	21/09/2022
6	Planning Comments	04/08/2022
5	BUILDING REGS	20/07/2022
4	Wall Removed	16/06/2022
3	Scale bar added	20/05/2022
2	PLANNING	12/04/2022
1	Revised Design	19/01/2022
No.	Description	Date

PROJECT			
15 Limefield Road			
TITLE			
Existing & Proposed Elevations			
CLIENT			
Benoliel			
STATUS			
BUILDING REGS			
DRAWN BY		DATE	SCALE (@ A1)
TP/SG		10/01/2022	1 : 100
PROJECT NUMBER		DRAWING NUMBER	REV
GSS21124		005	7
GOLD SKETCH			
S	T	U	D
I	O	S	
www.goldsketch.co.uk		info@goldsketch.co.uk	0161 792 9595
NOTES			
© COPYRIGHT - ALL RIGHTS RESERVED.			
NO DRAWING MAY BE REPRODUCED WITHOUT PRIOR WRITTEN CONSENT.			
DRAWING TO BE USED FOR THE STATE REGULATORY ONLY.			
ALL DIMENSIONS ARE BY THE OUT PANELS, UNLESS OTHERWISE CONFIRMED ON SITE. ANY DISCREPANCIES TO BE REPORTED TO THE			
DESIGNER IMMEDIATELY BY E-MAIL TO: info@goldsketch.co.uk OR BY PHONE: 0161 792 9595. IT IS A CONDITION OF PURCHASE THAT THE CLIENT			
AGREES TO HOLD THE DESIGNER HARMLESS FROM AND AGAINST ALL CLAIMS, DAMAGES, LOSSES AND EXPENSES, INCLUDING REASONABLE ATTORNEY'S			
FEES, IN CONNECTION WITH THE PERFORMANCE OF THE DESIGN SERVICES.			